
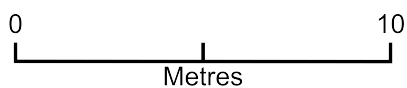


Garage Conversion

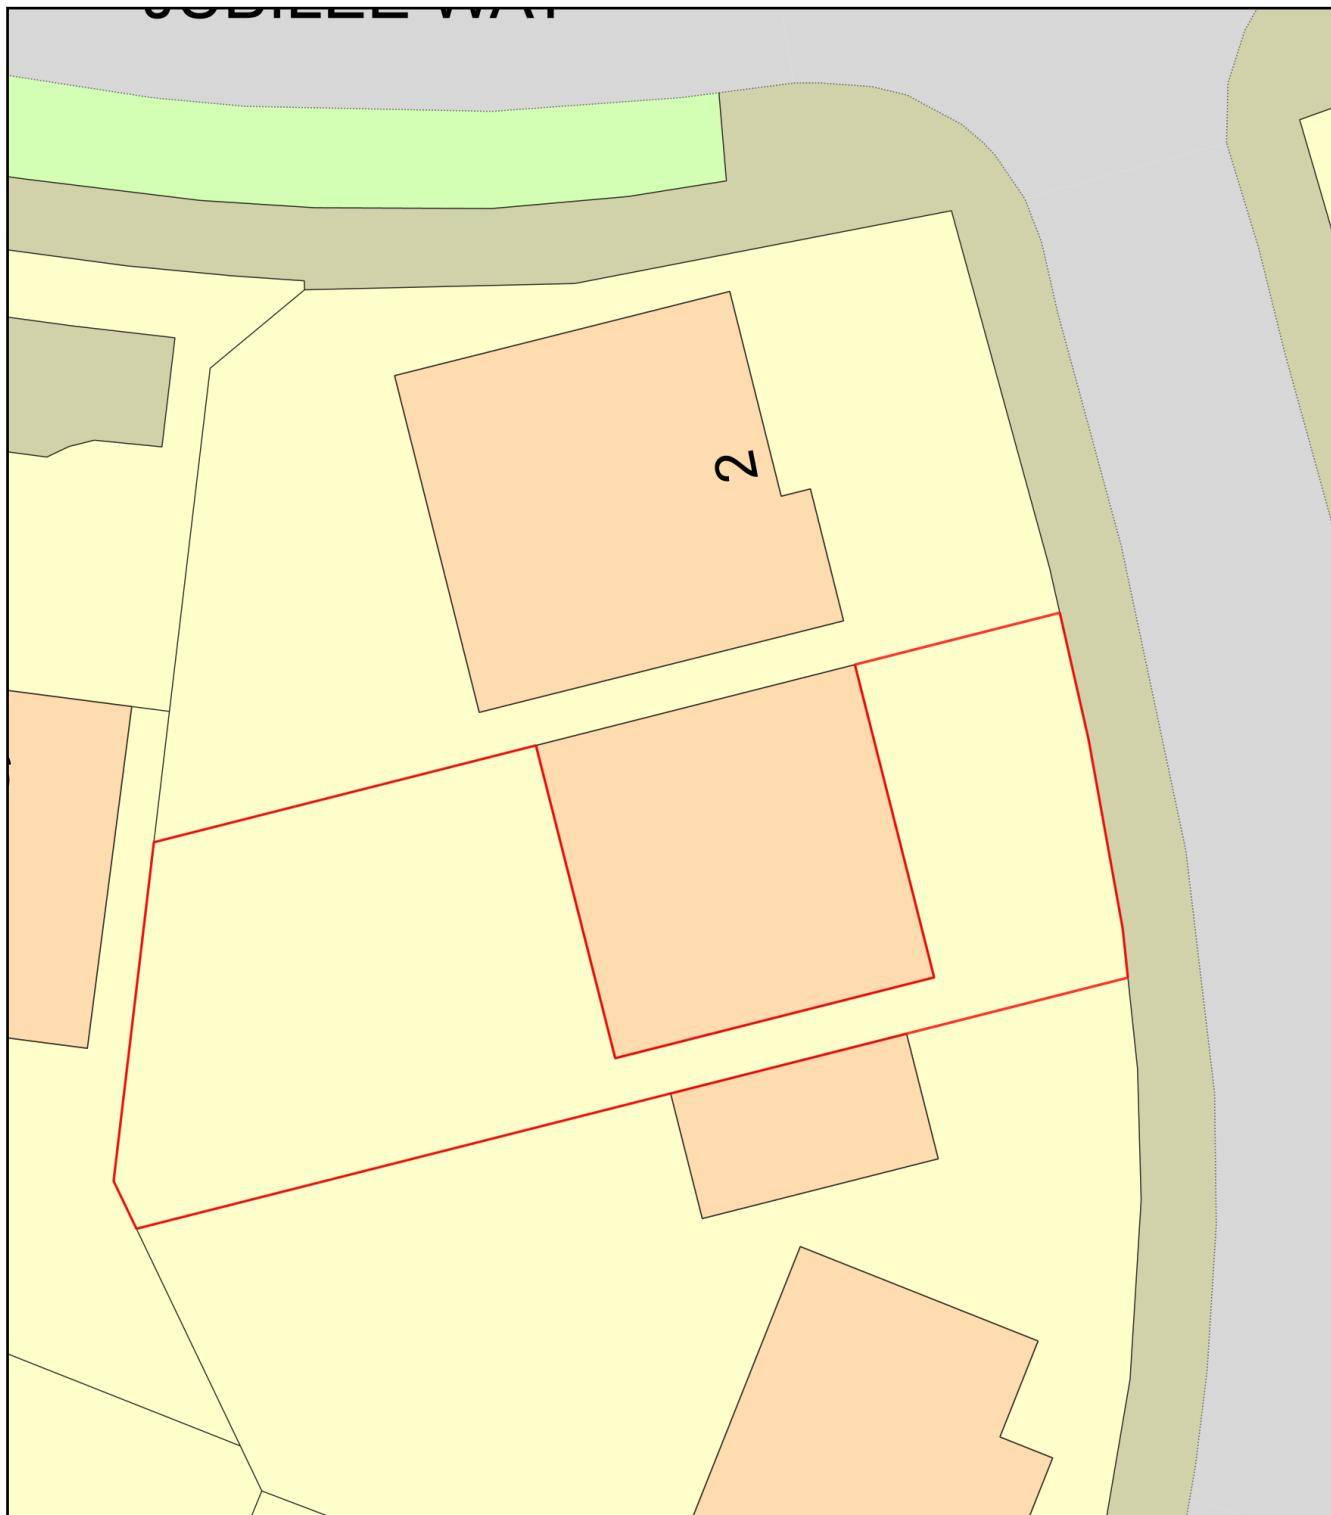

Plan Produced for: James Hill

Date Produced: 15 Feb 2026

Plan Reference Number: TQRQM26046181459148

Scale: 1:200 @ A4