


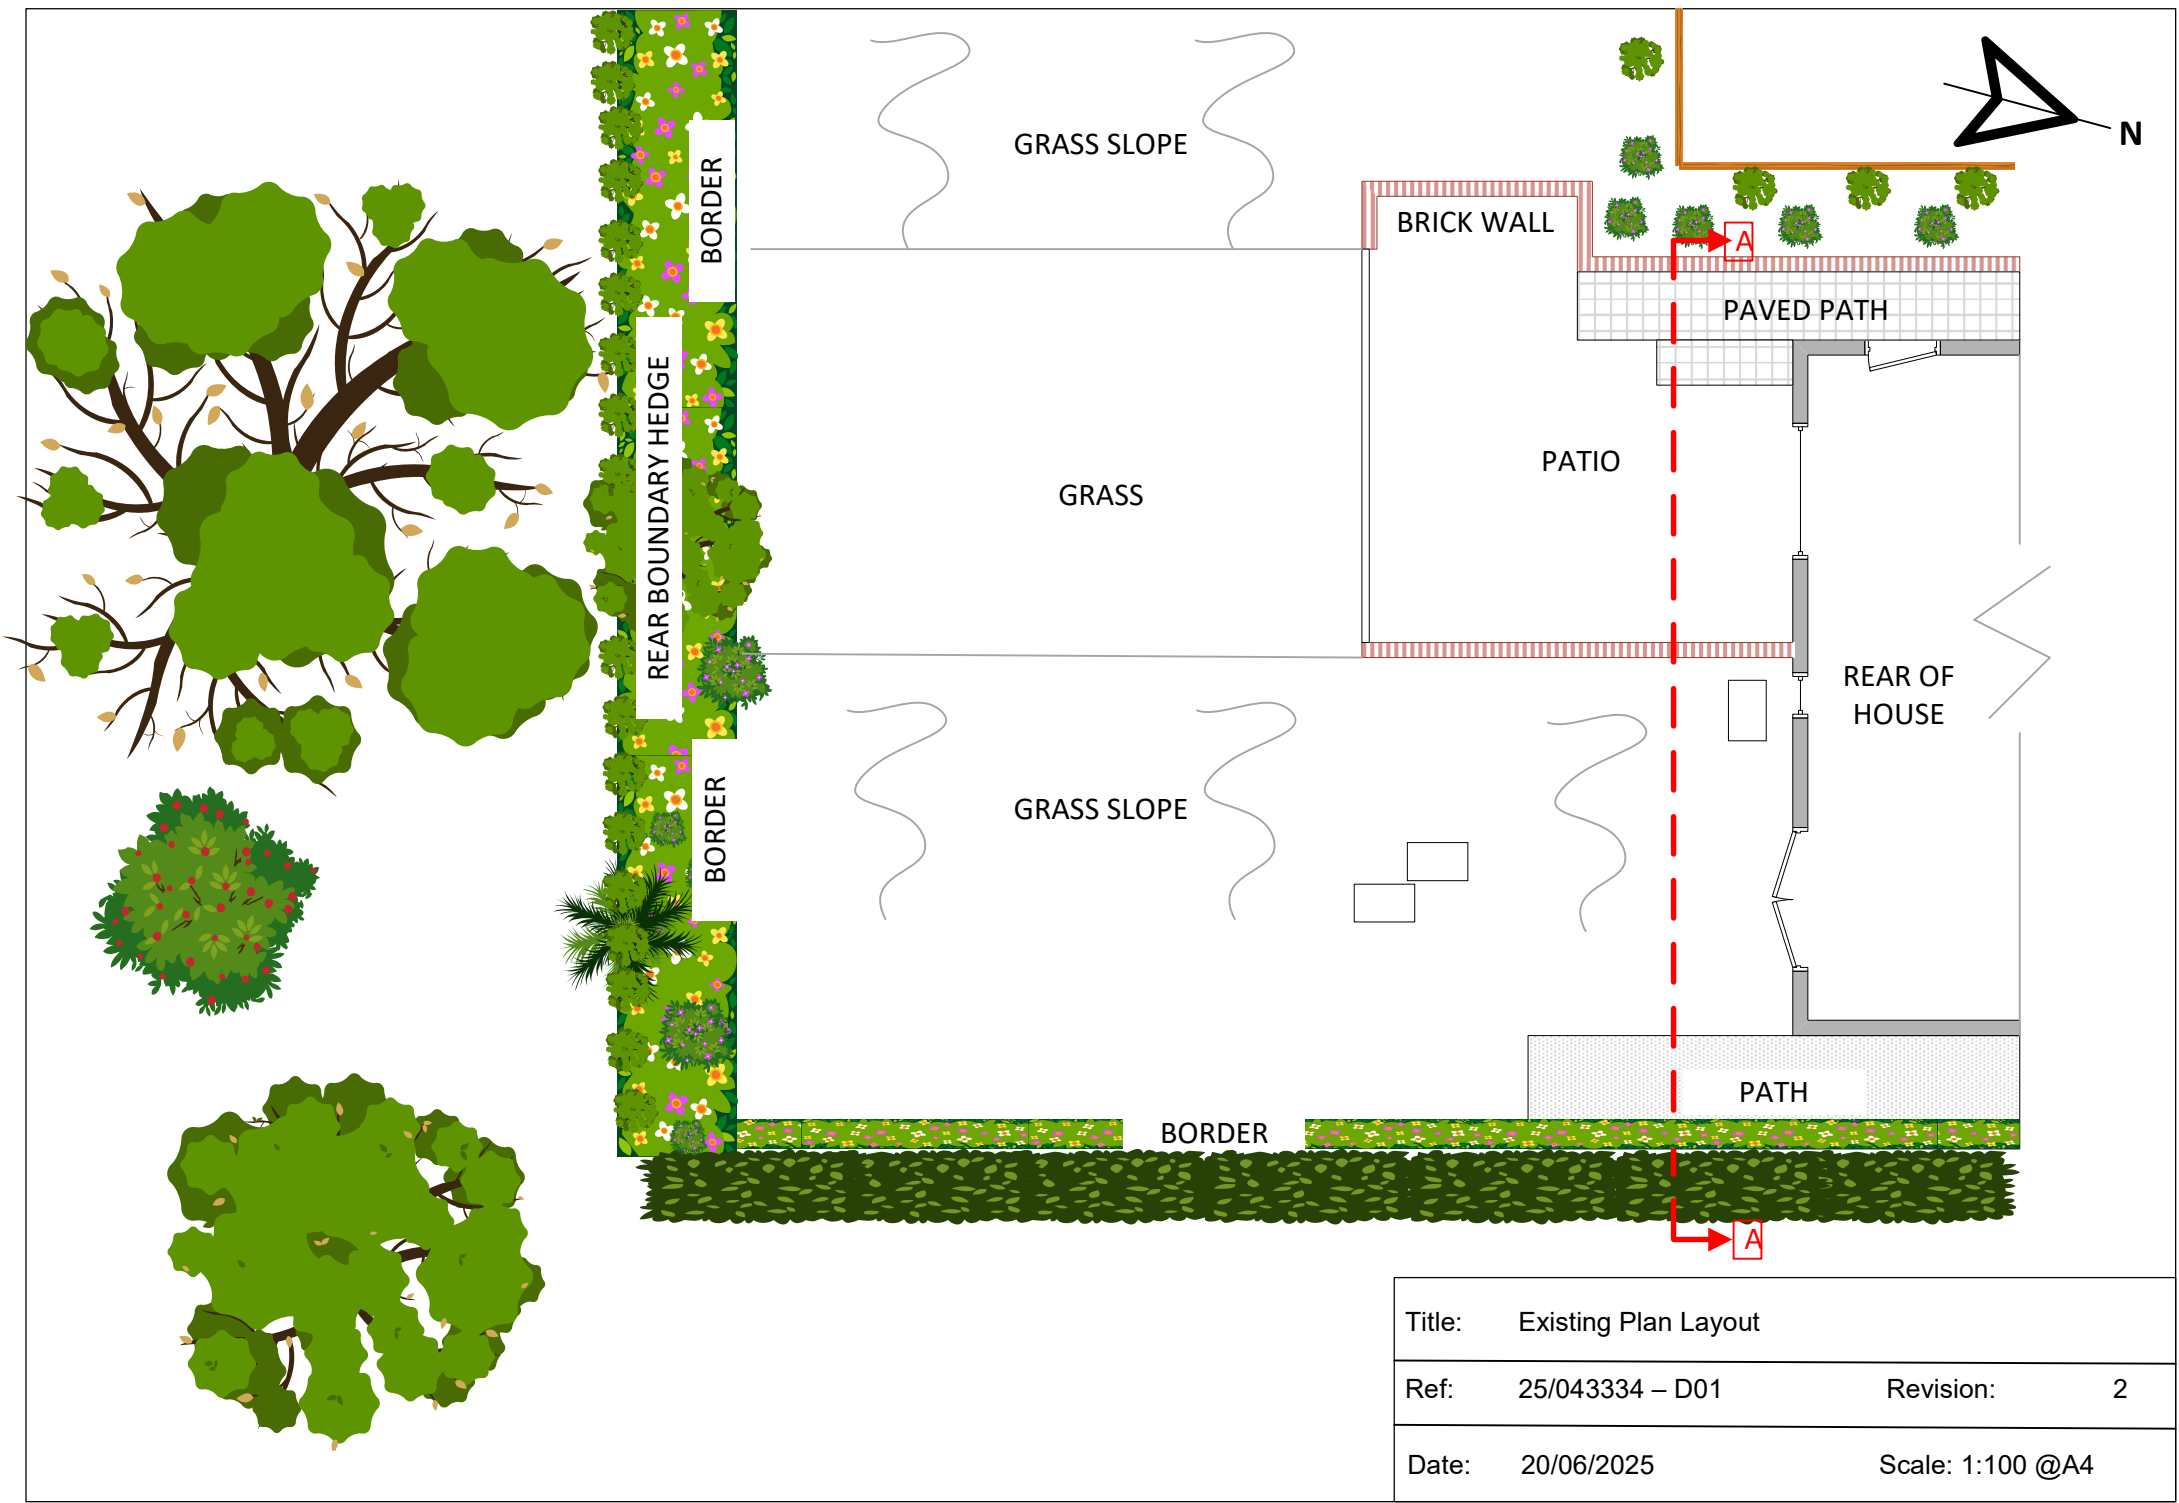

Title:	Existing Plan Layout		
Ref:	25/043334 – D01	Revision:	2
Date:	20/06/2025	Scale:	1:100 @A4