




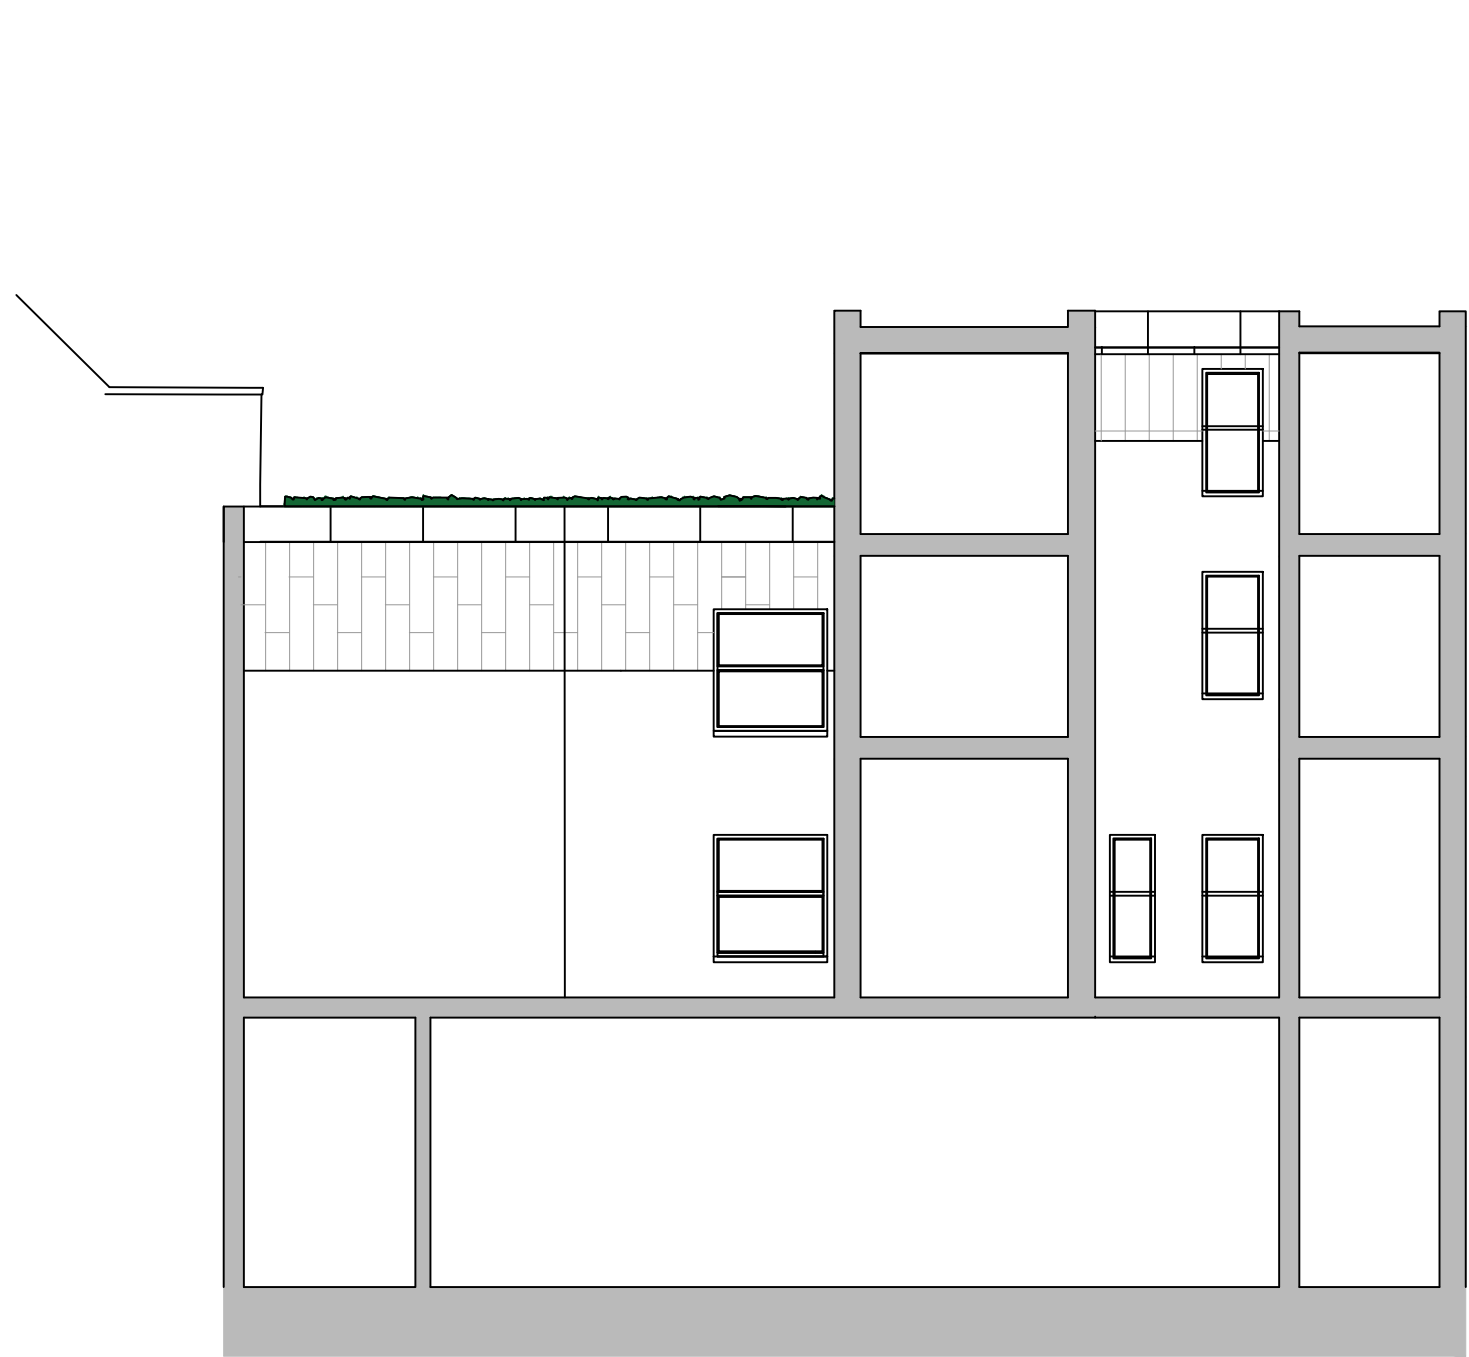


FRONT SECTION (SECTION 02)

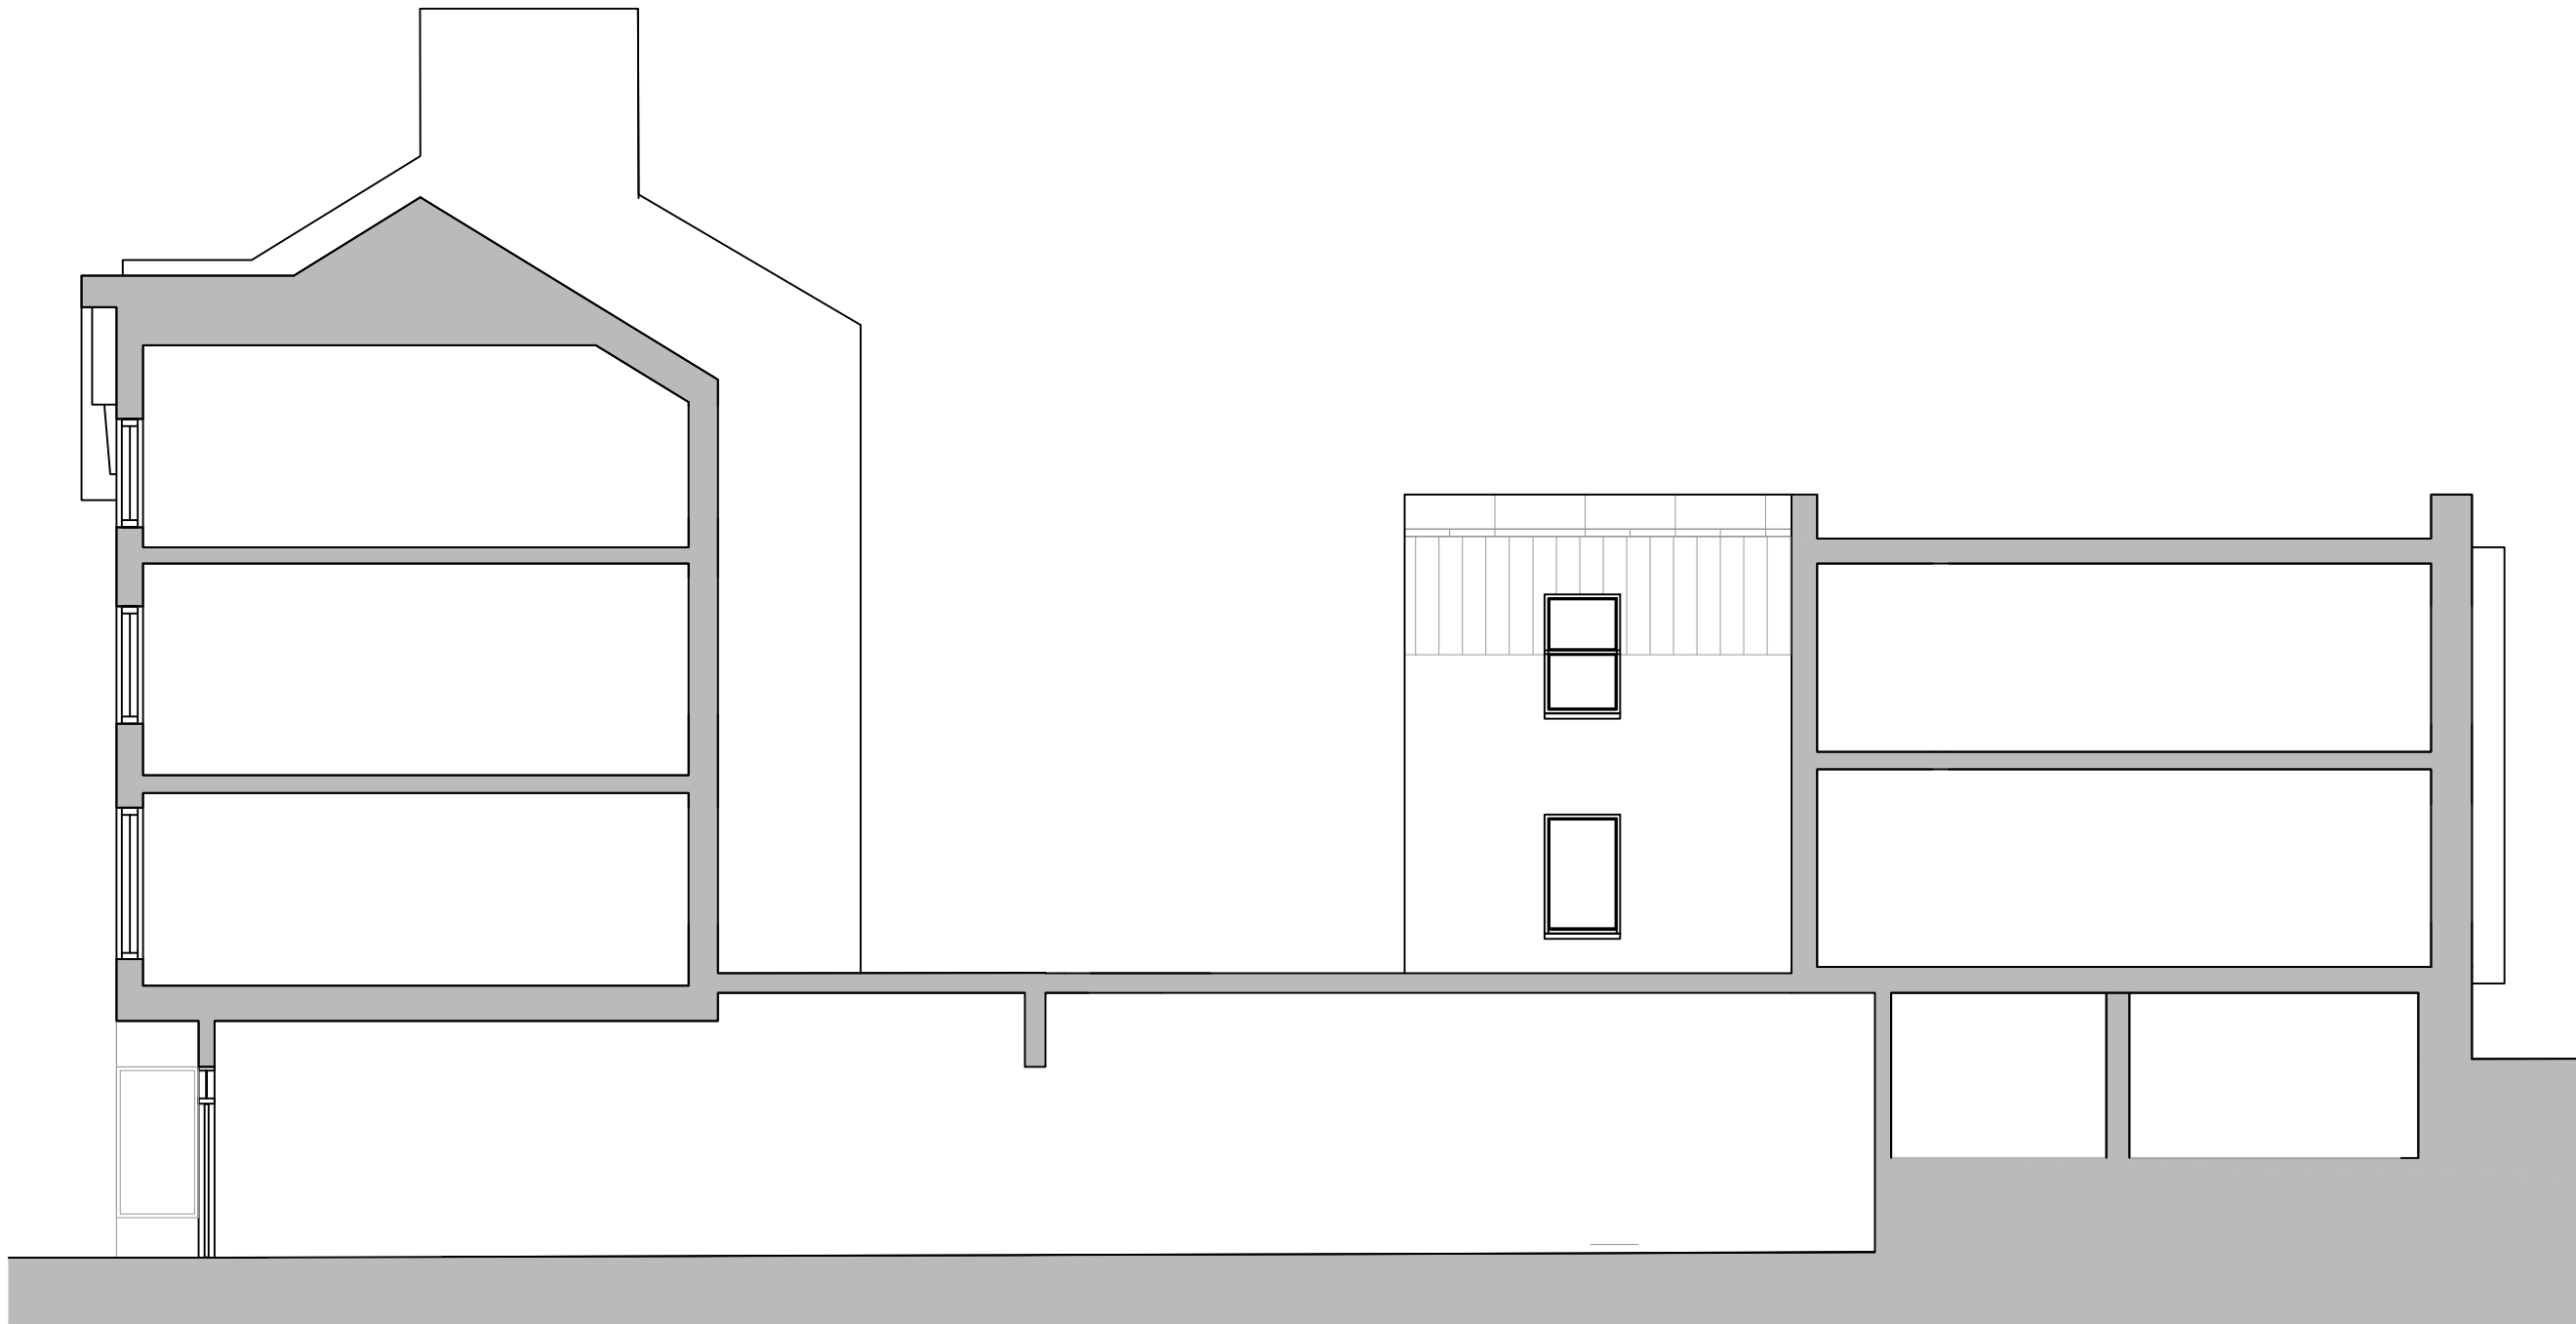


SECTION 03 (SOUTH VIEW)

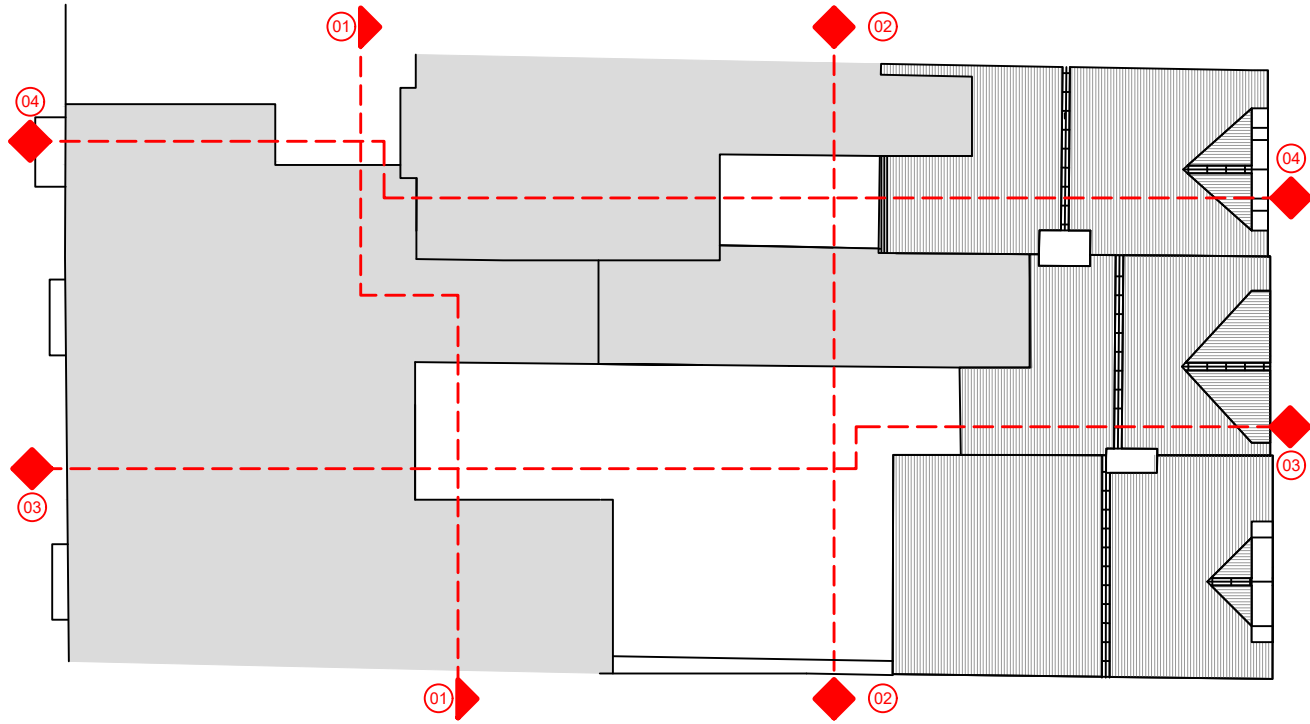

SECTION PLAN - 1:200

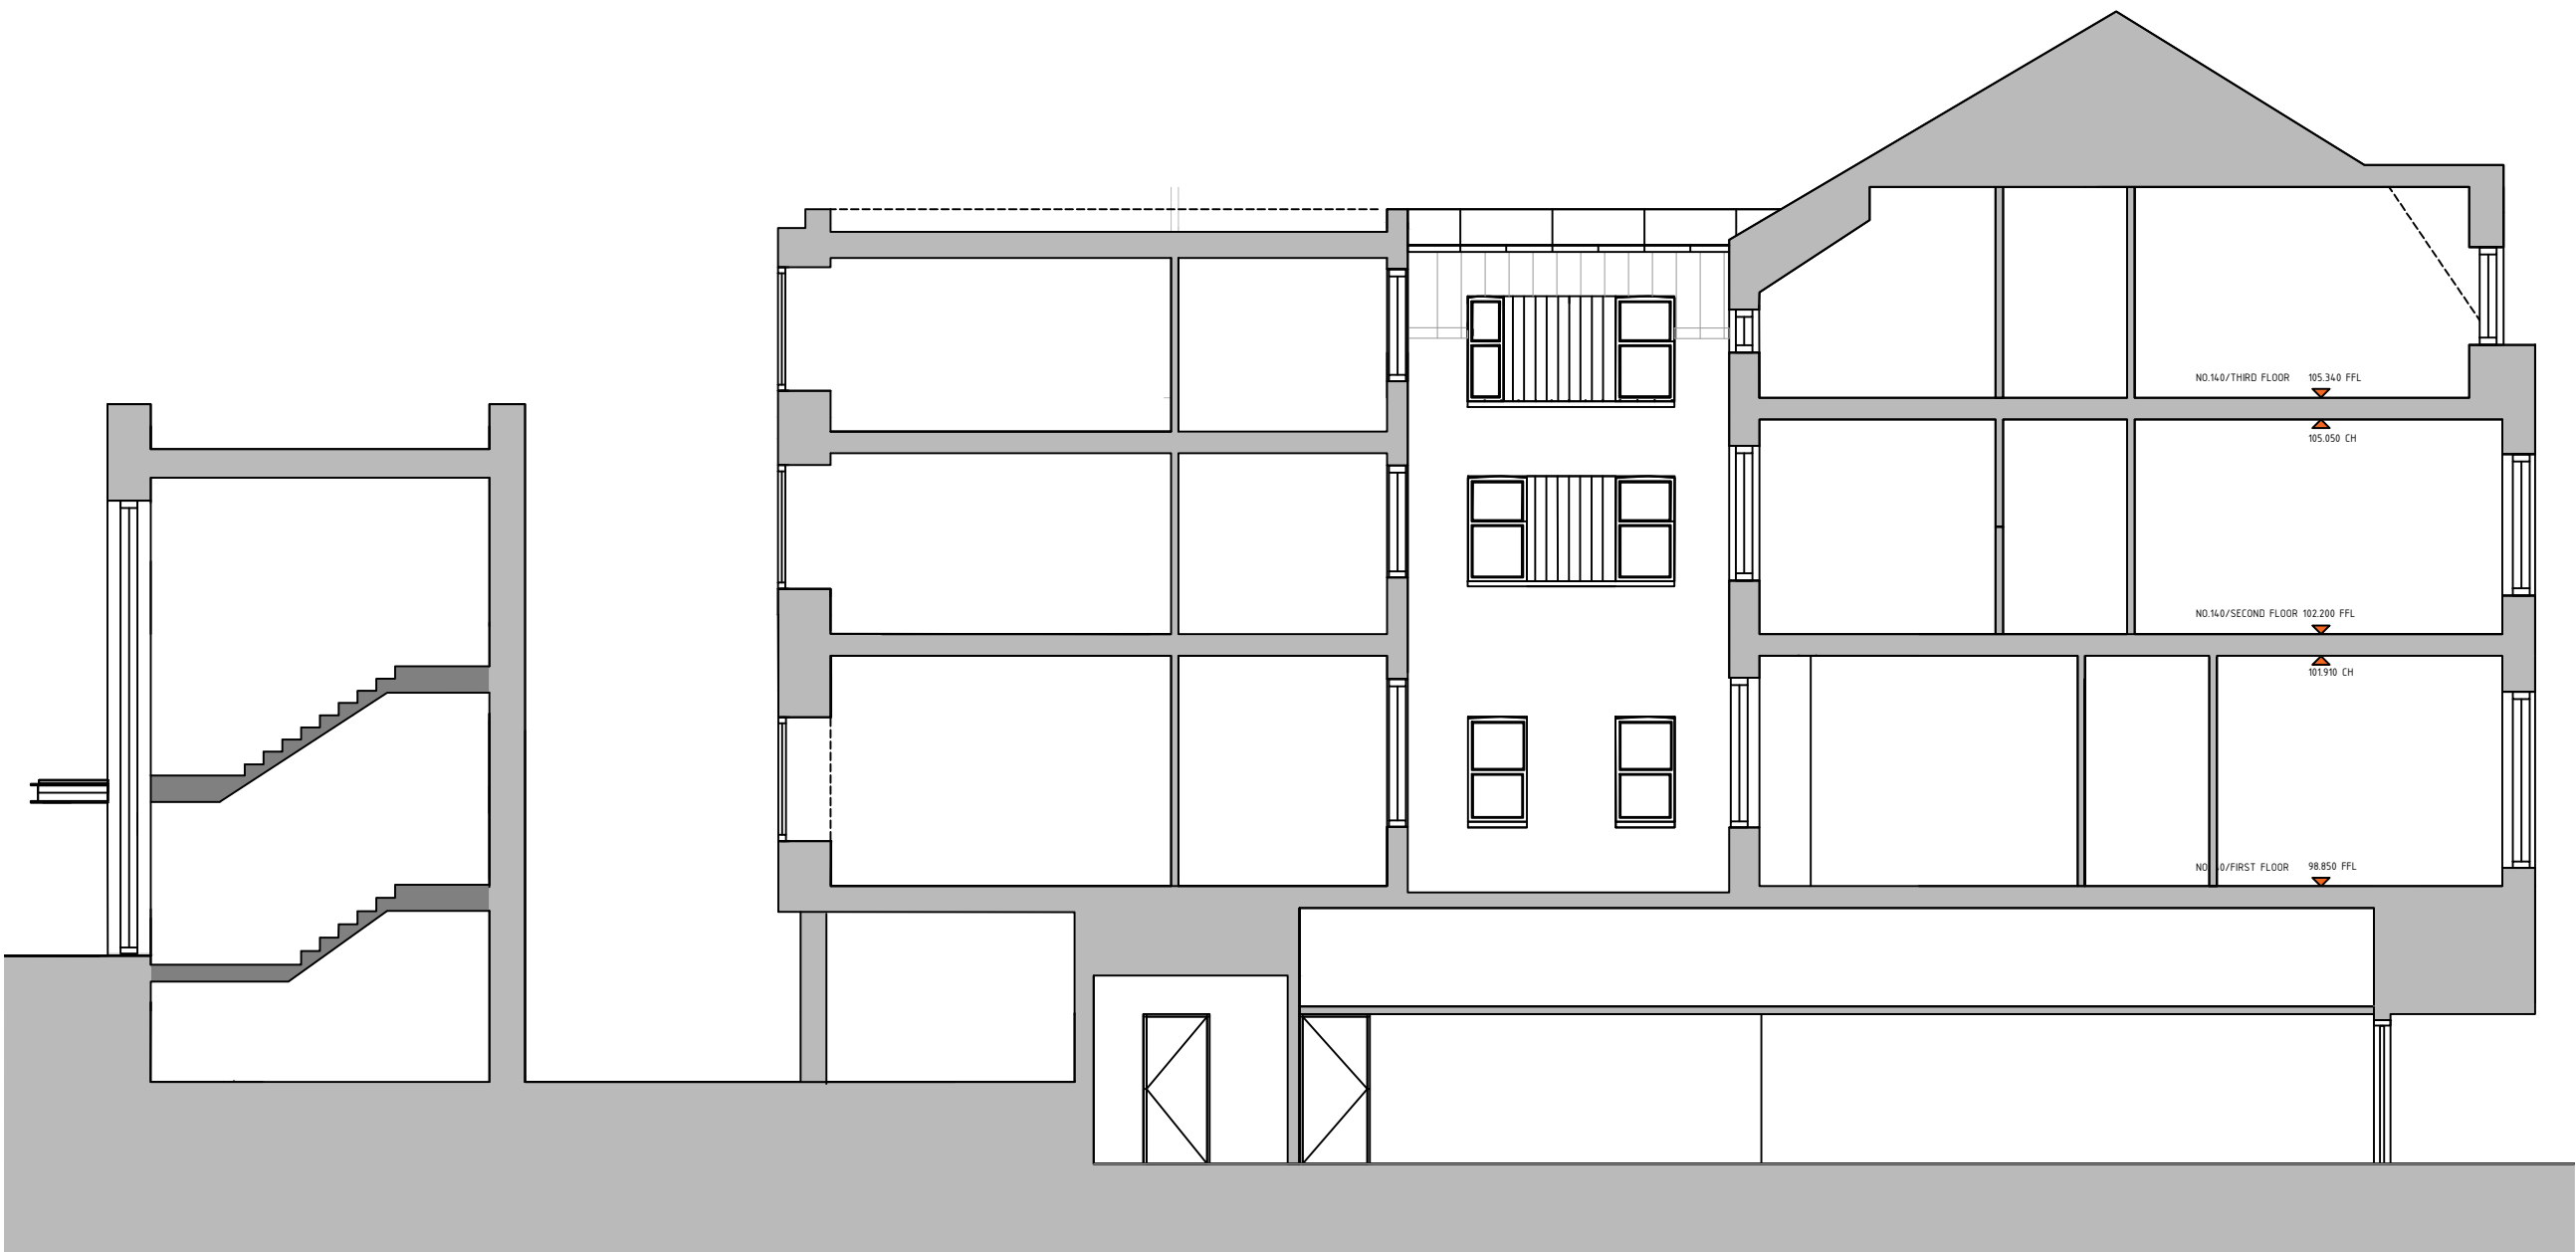

SECTION 04 (NORTH VIEW)

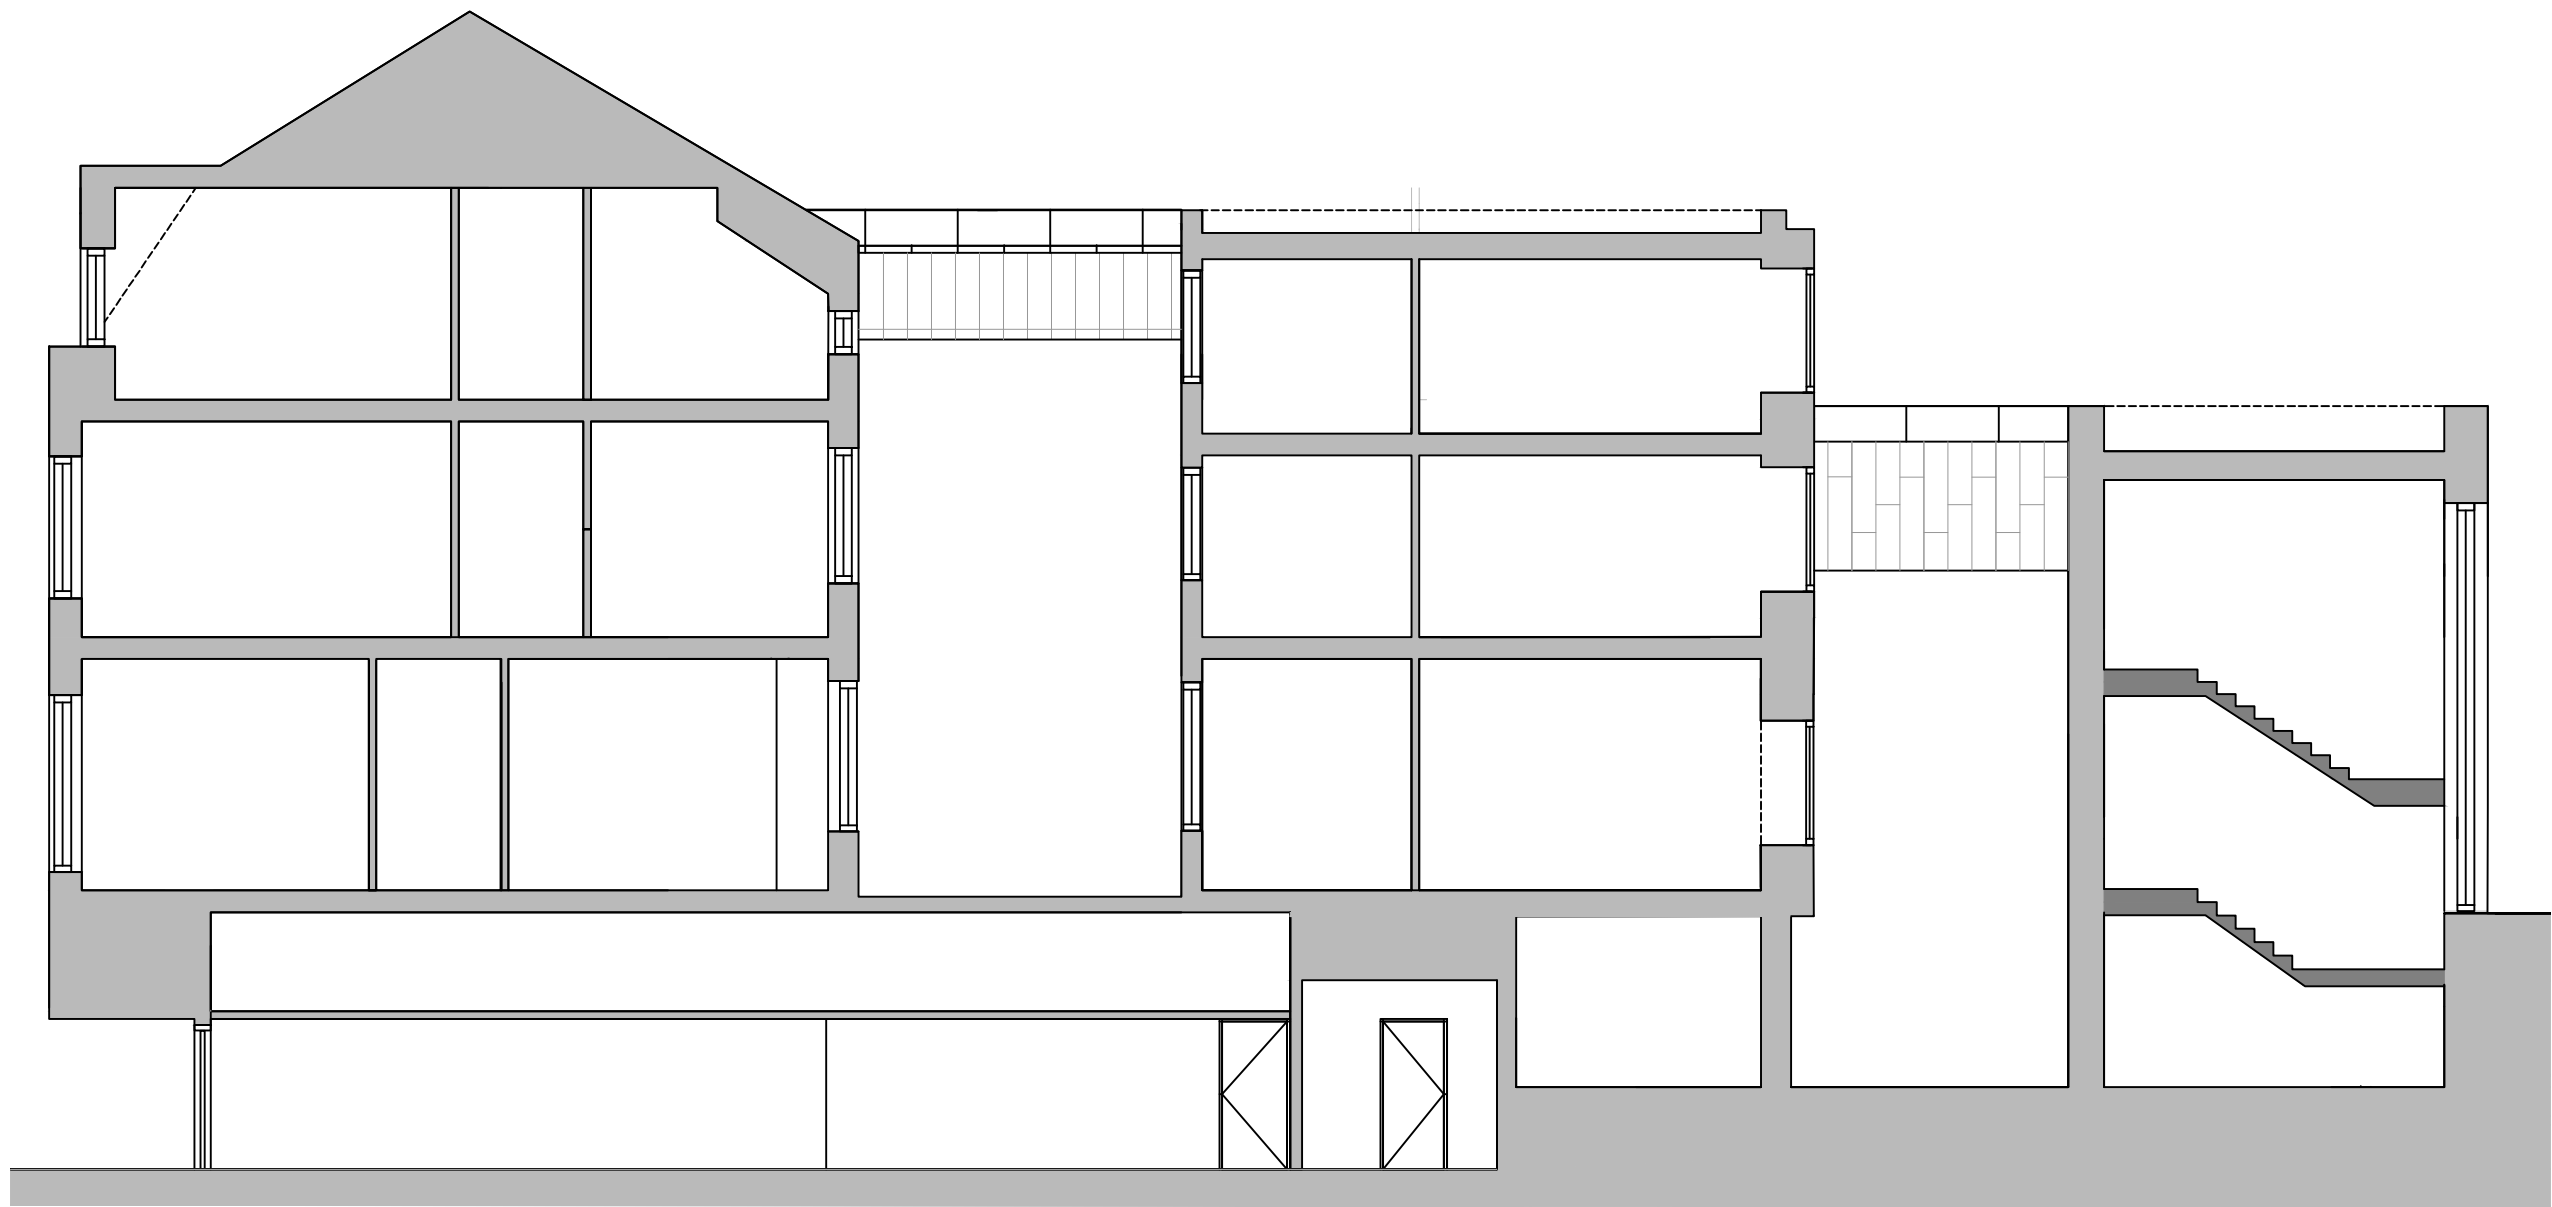

SECTION 04 (SOUTH VIEW)

COVEST ARCHITECTURE		
Covest Architecture Pure Offices, Lake View Drive, Sherwood Business Park, Nottingham, NG15 0DT Telephone : 0115 778 6948 Email : mcongreve@covest.co.uk Website : www.covest.co.uk		
PROJECT: Conversion and Change of use		
DRAWING TITLE: Proposed Sections		
PROJECT ADDRESS: 138 - 140 Commercial Street, Newport, NP20 1LN		
CLIENT: Mr James Horgan		
DATE: 17/09/2025 SCALE: 1:100 FORMAT: A1		
DRAWN : MC	DRG NO: T / 118	REVISION: A
CHECKED:		
APPROVED:		