




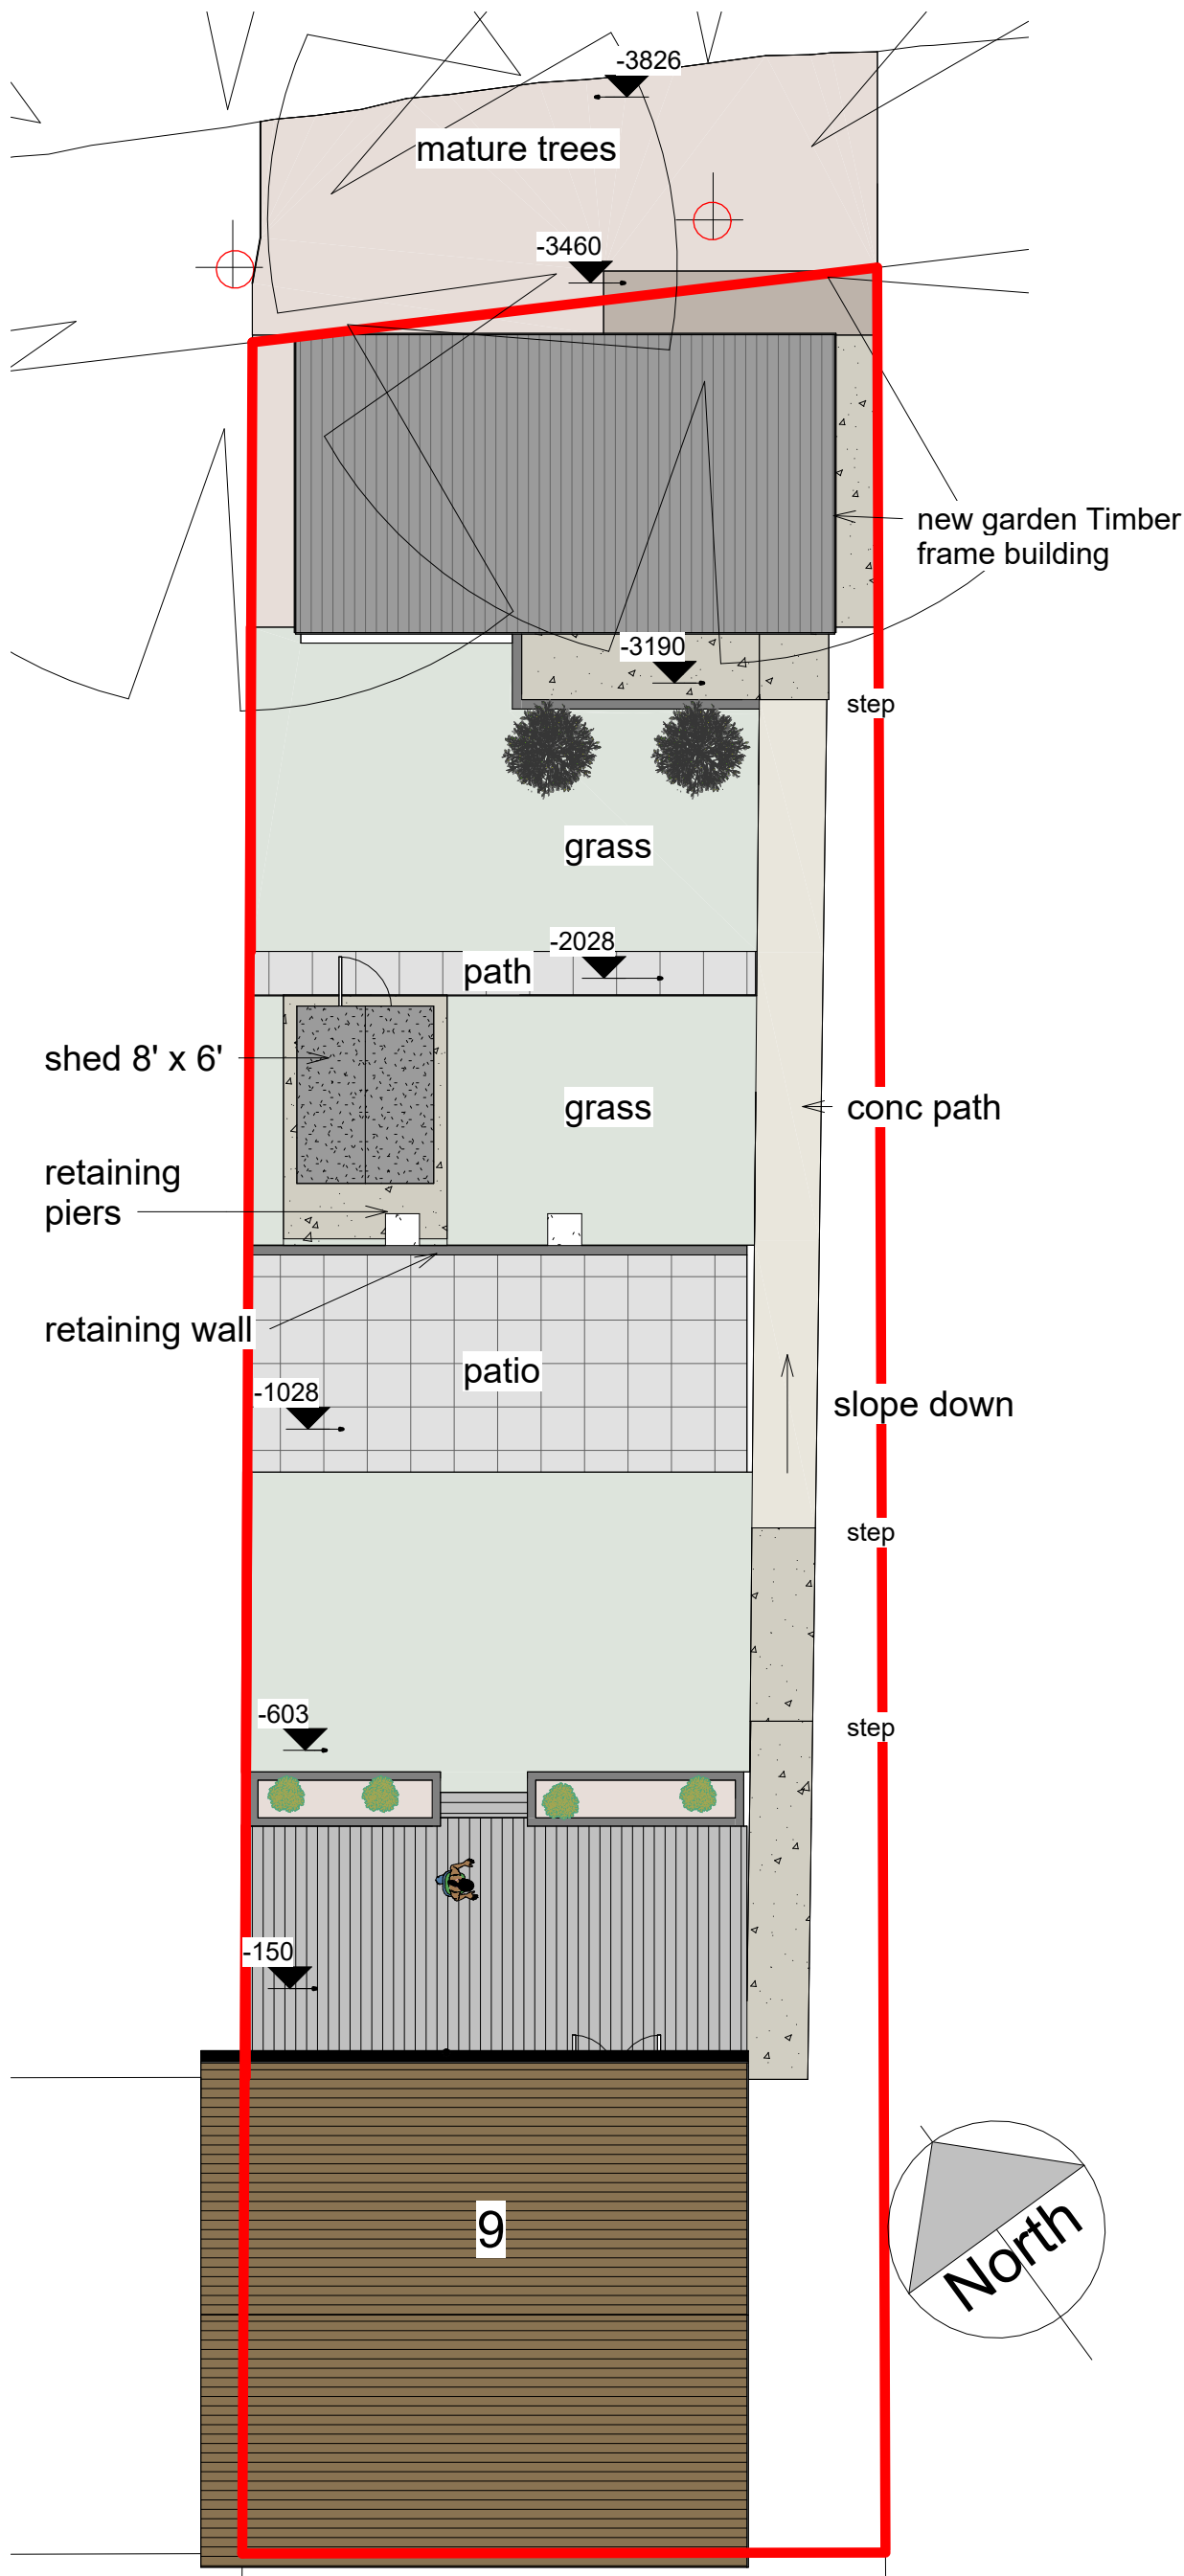

3 Block Project North
1 : 100

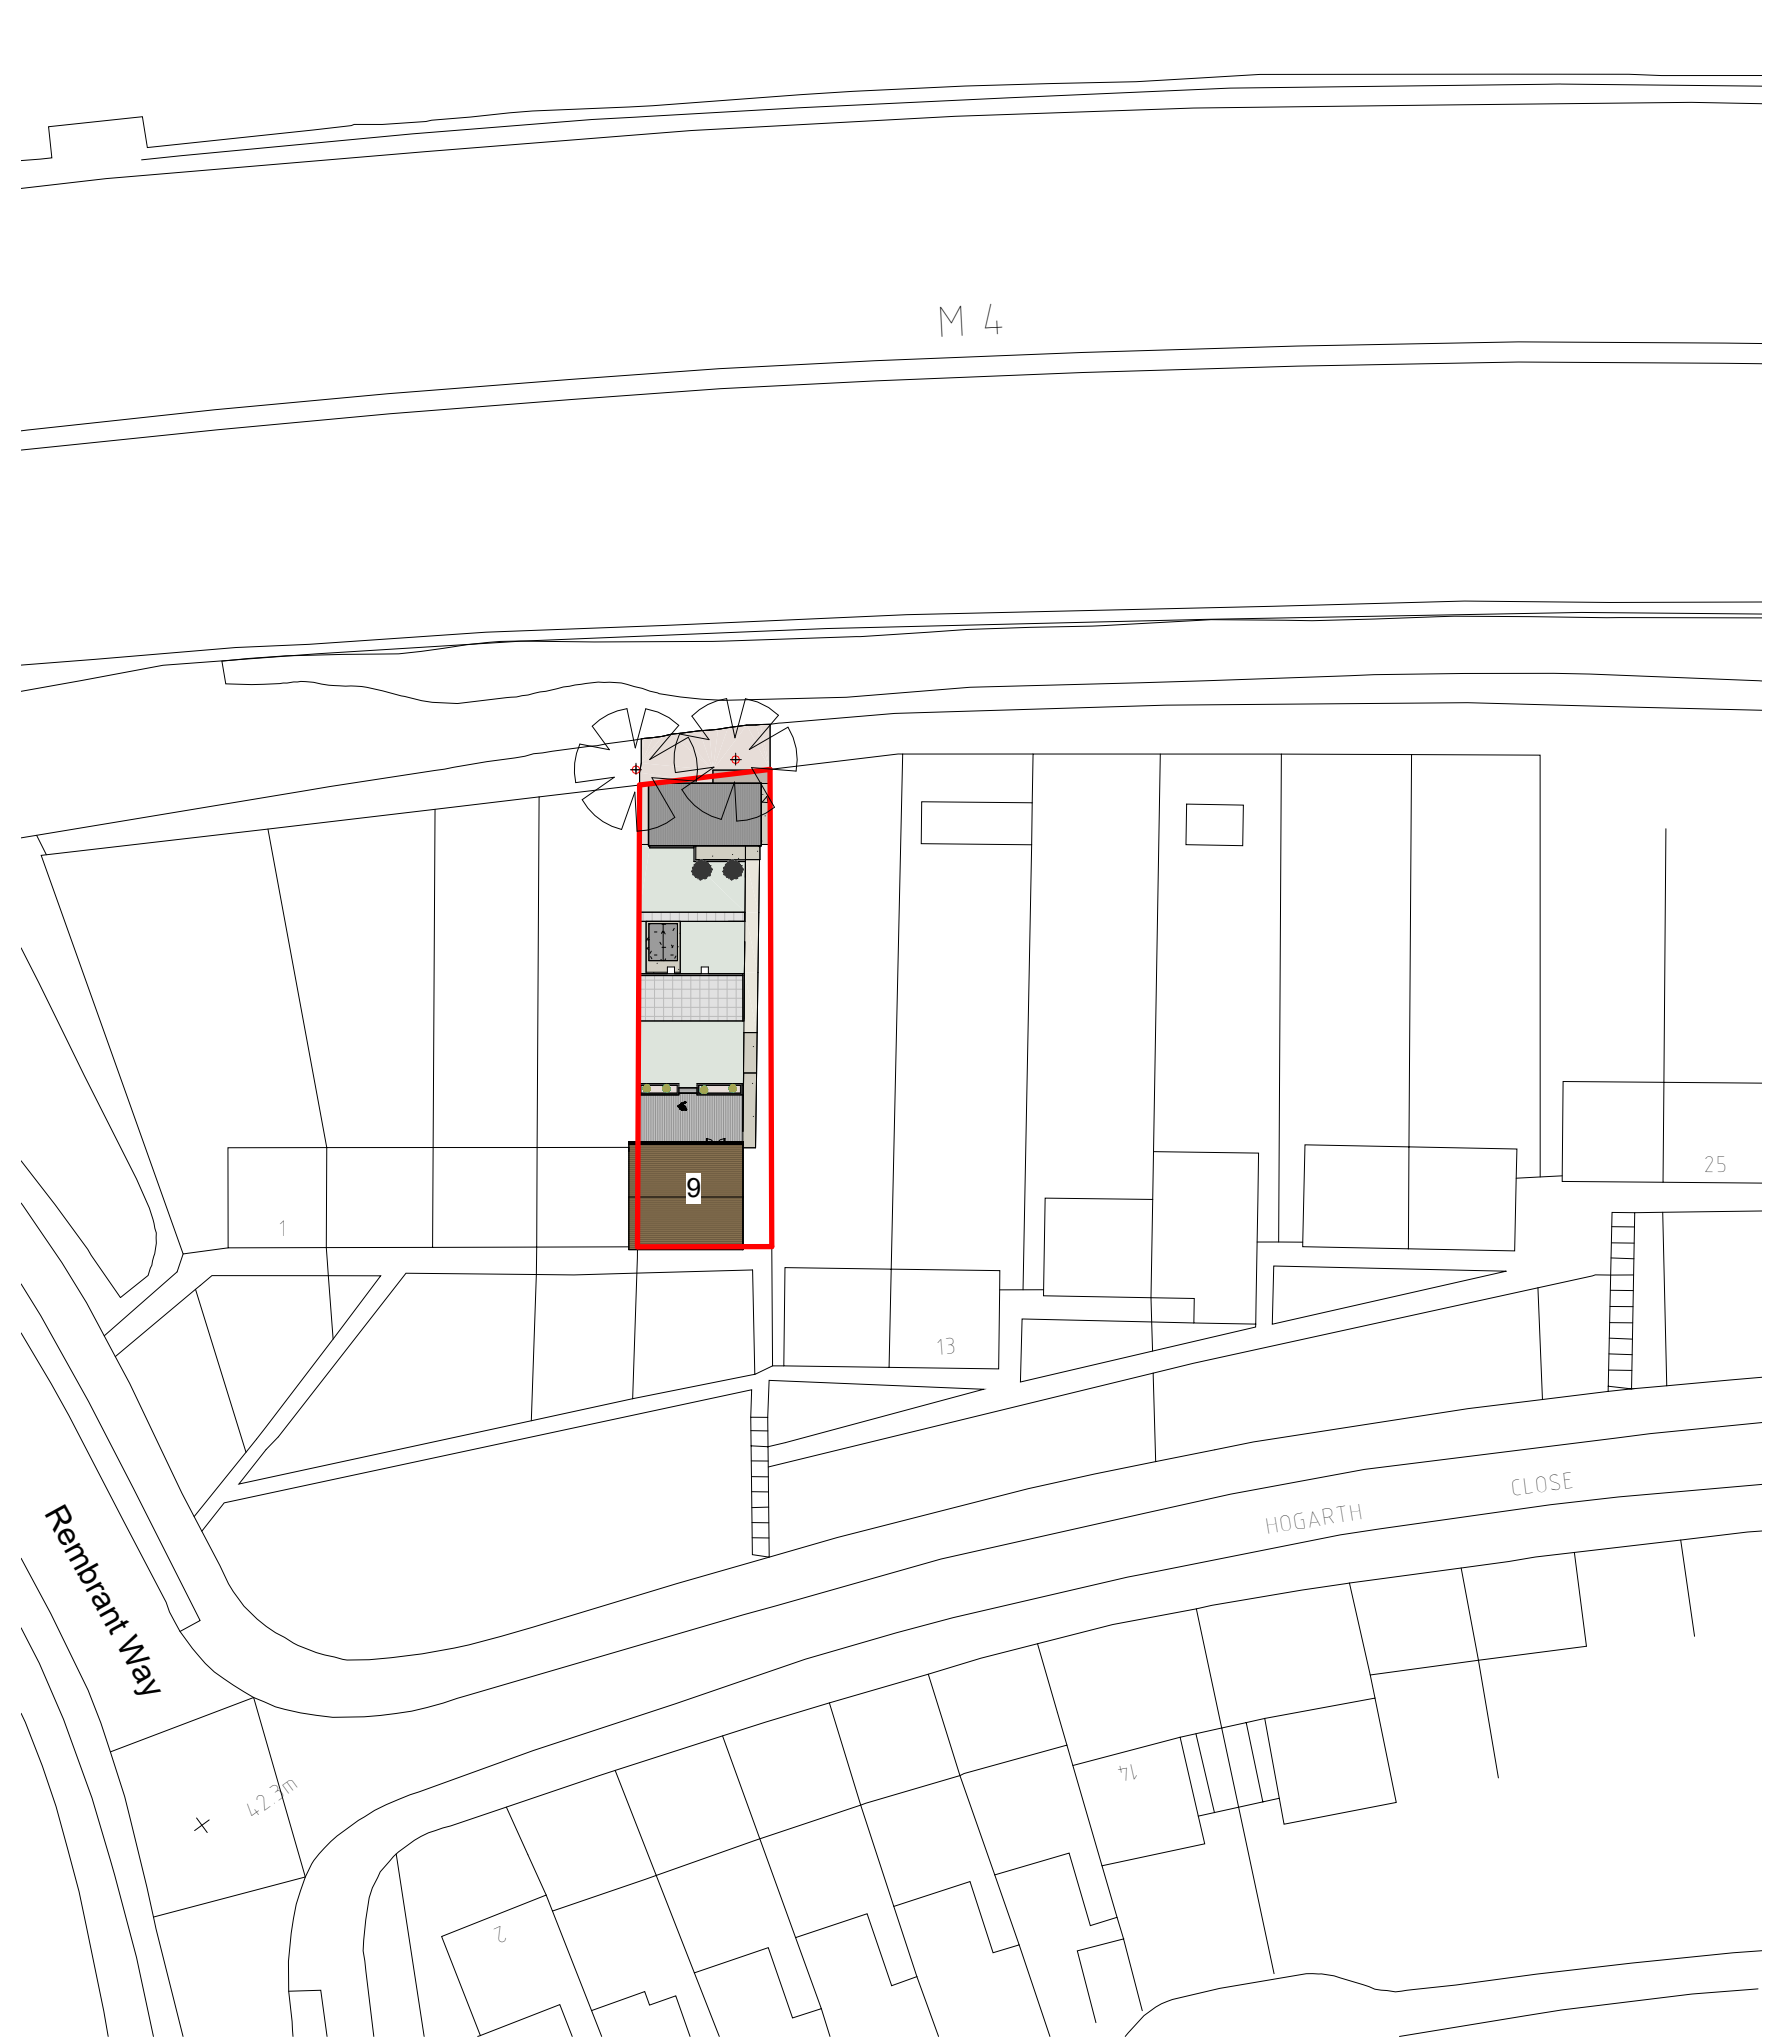


2 Site Project North
1 : 500

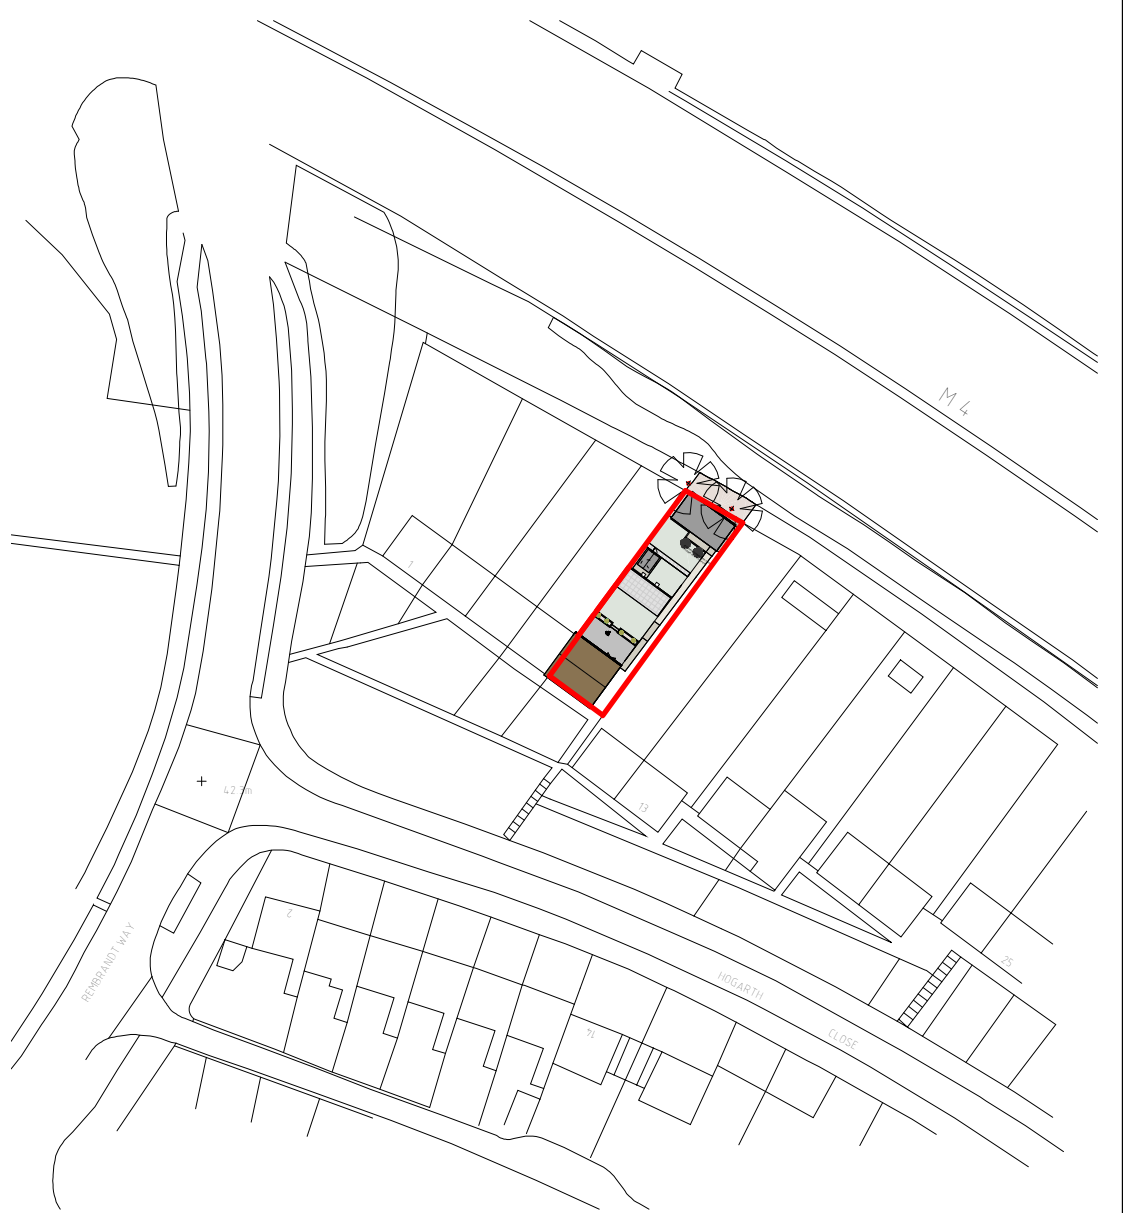

1 Site True North
1 : 1000

Dwg at A2

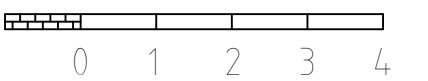

5m long scale at 1:100

B 10-9-26 revised to planning email dated 17-9-26
A 7-8-26 Updated after survey

rev	date	description
Planning		Building Regs
Maison Design		
architectural practice		
25 Caldicot Road Rogiet Monmouthshire NP26 3SE		
tel 01291 422712 E mail mark@maisondesign.biz WEB www.maisondesign.biz		
Copyright of this drawing or part thereof is by Maison Design and not to be copied		

Project	Proposed Site Plan	
Name	Mrs Victoria Chinaka 9 Hogarth Close St Julians NP19 7RE	
Date	June 2026	MH-10902