


145, Christchurch Road

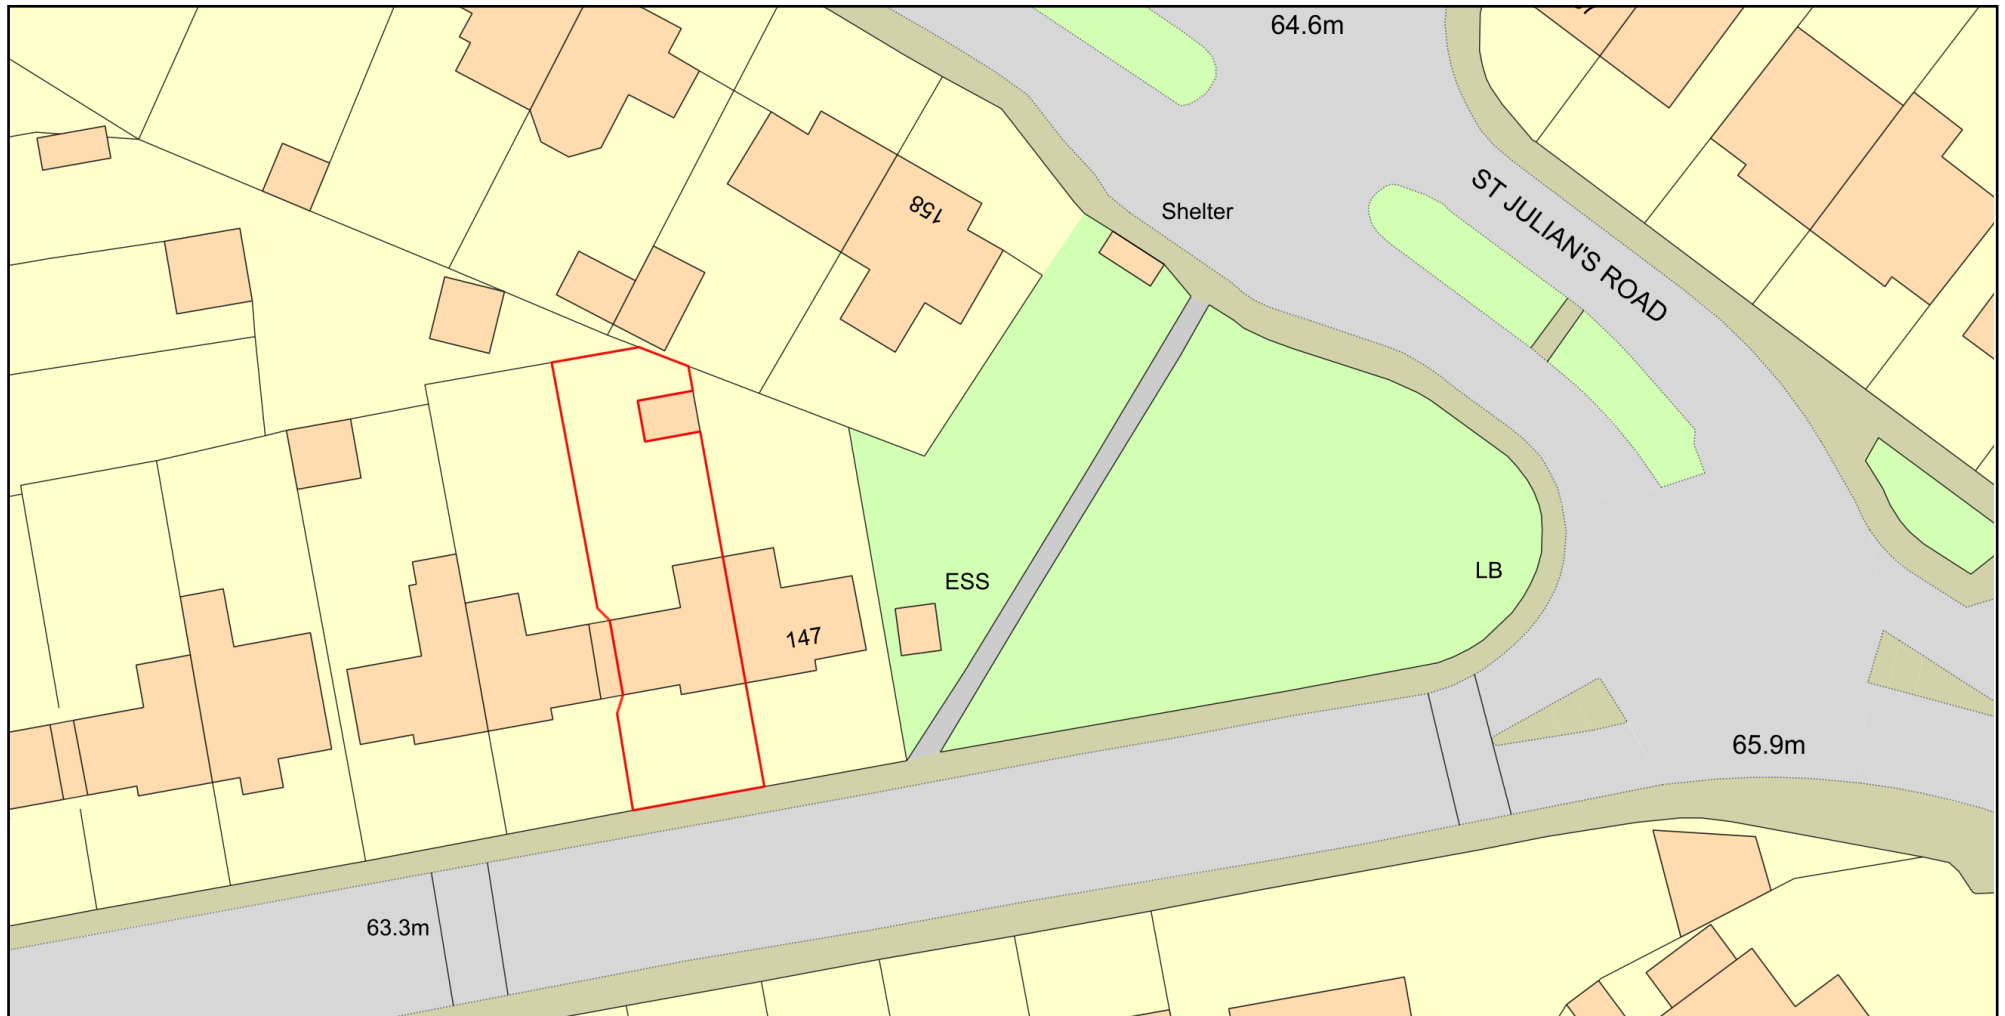

Plan Produced for: **Dropped Kerb Application**

Date Produced: 03 Apr 2025

Plan Reference Number: TQRQM25093090346995

Scale: 1:500 @ A4

© Crown copyright and database rights 2025 OS 100042766

