



GENERAL NOTES:
This drawing must not be reproduced in part or whole or used for the execution of works without their permission.
All dimensions to be checked on site prior to commencement of any construction works.
No deviation from this drawing will be permitted without the express consent of Project Manager
All works are to comply with the current edition of the Building Regulations and British Standards.
It is the contractors responsibility to check all dimensions and quantities on site prior submitting his tender for the works.

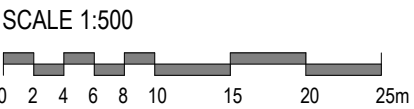

PL	PLANNING ISSUE	AR	31/10/25	AR
REV	DESCRIPTION	BY	DATE	CH

PROJECT DETAILS	CLIENT:	Amanda Grimstead		
	PROJECT:	WIDE HORIZONS RECTORY ROAD LLANVACHES NP26 3AY		
	DRAWN BY:	AR	DATE:	31 OCTOBER 2025
	SCALE(S):	1:500 @ A3		
	DRAWING TITLE:	PROPOSED BLOCK PLAN		

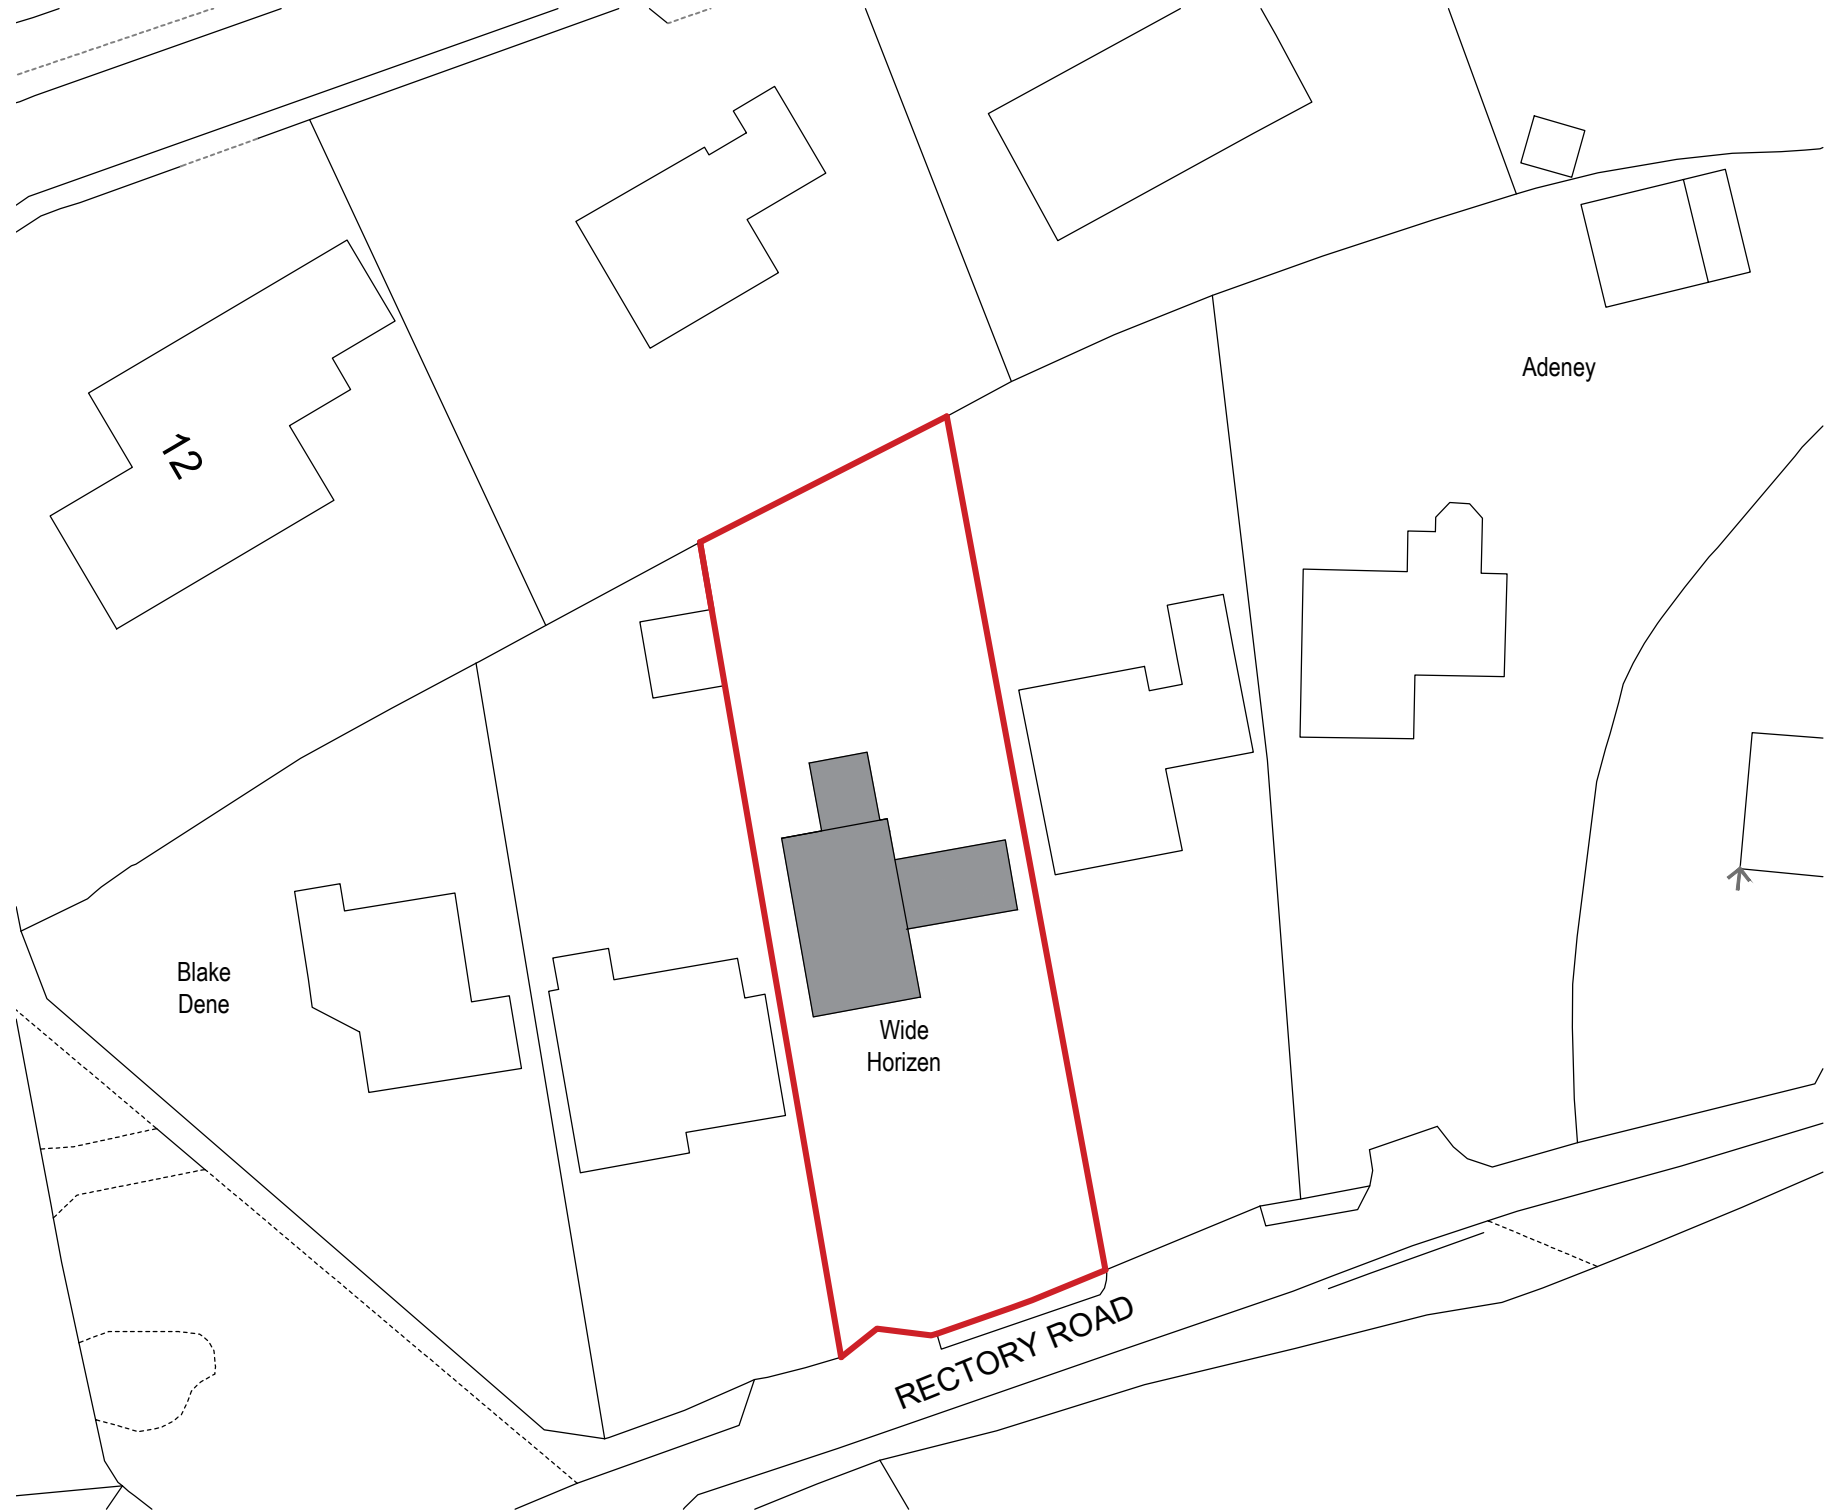

1 PROPOSED BLOCK PLAN
SCALE 1:500