EXISTING FRONT ELEVATION

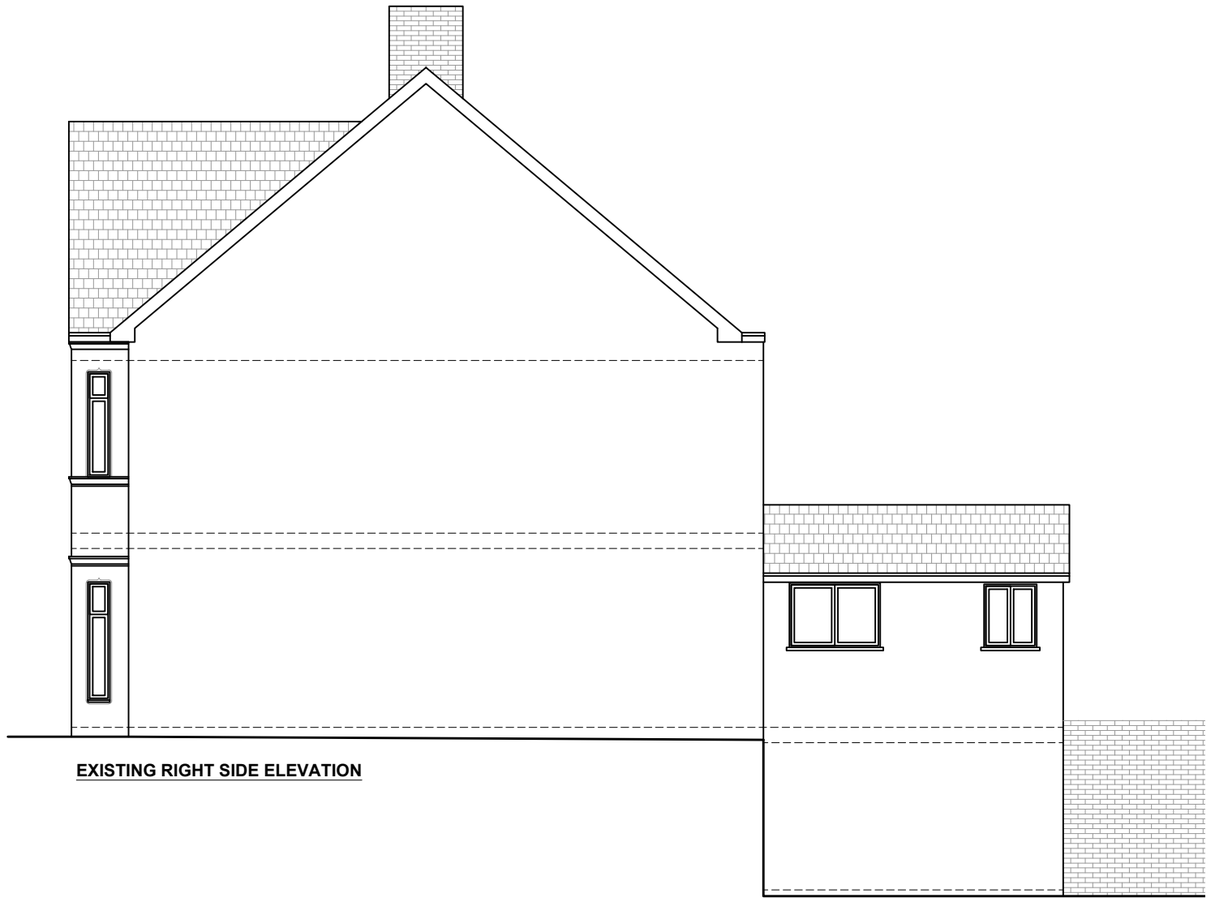

EXISTING RIGHT SIDE ELEVATION

ARCHITECT DESIGNS

OFFICE :
ARCHITECT DESIGNS
102 Ternata Drive,
Monmouth, NP25 5UY

Phone :
07714745395

E-mail :
myprojects@architectdesigns.co.uk

NOTES:

THIS DRAWING IS INDICATIVE ONLY AND MUST NOT BE RELIED UPON FOR CONSTRUCTION UNLESS THE DRAWING IS NAMED AS 'CONSTRUCTION'.

ALL DIMENSIONS TO BE CHECKED AND VERIFIED, WITH ANY DISCREPANCIES REPORTED TO ARCHITECT DESIGNS.

THIS DRAWING REMAINS THE PROPERTY OF ARCHITECT DESIGNS AND MUST NOT BE COPIED OR REPRODUCED WITHOUT PRIOR WRITTEN PERMISSION.

PROJECT TITLE

New Side Window

DRAWING TITLE:
Existing Elevations

CLIENT NAME:
Mr. Ali

CLIENT ADDRESS:
Flat C,
37 Cardiff Road, NP20 2EN

DRAWING No. 02

REVISION No. 00

DRAWN BY: LT

DESIGNED BY: LT

Rev.No	DATE	REV. NOTE

SHEET SIZE: A3

SCALE: 1:100

DATE:
04.09.2026

THIS DRAWING IS A COPYRIGHT OF ARCHITECT DESIGNS AND MUST NOT BE DUPLICATE OR REPRODUCED WITHOUT PERMISSION FROM THE COMPANY.

9/4/2026

1:50 SCALE BAR 0 0.5 1 1.5 2 2.5m | 1:100 SCALE BAR 0 1 2 3 4 5m | 1:200 SCALE BAR 0 2 4 6 8 10m | 1:500 SCALE BAR 0 5 10 15 20 25m | 1:1250 SCALE BAR 0 12.5 25 37.5 50 62.5m

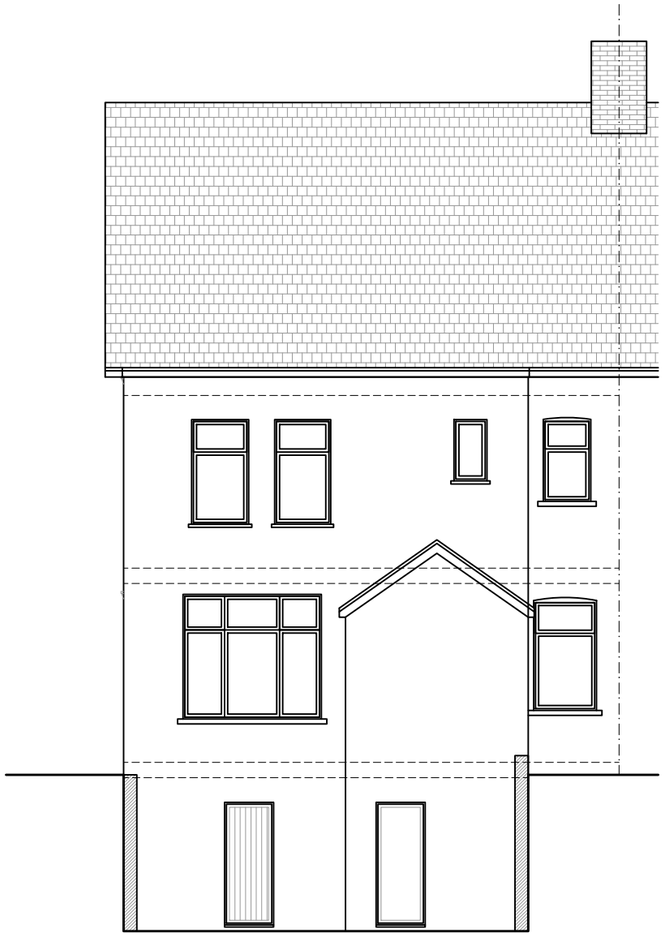

EXISTING REAR ELEVATION

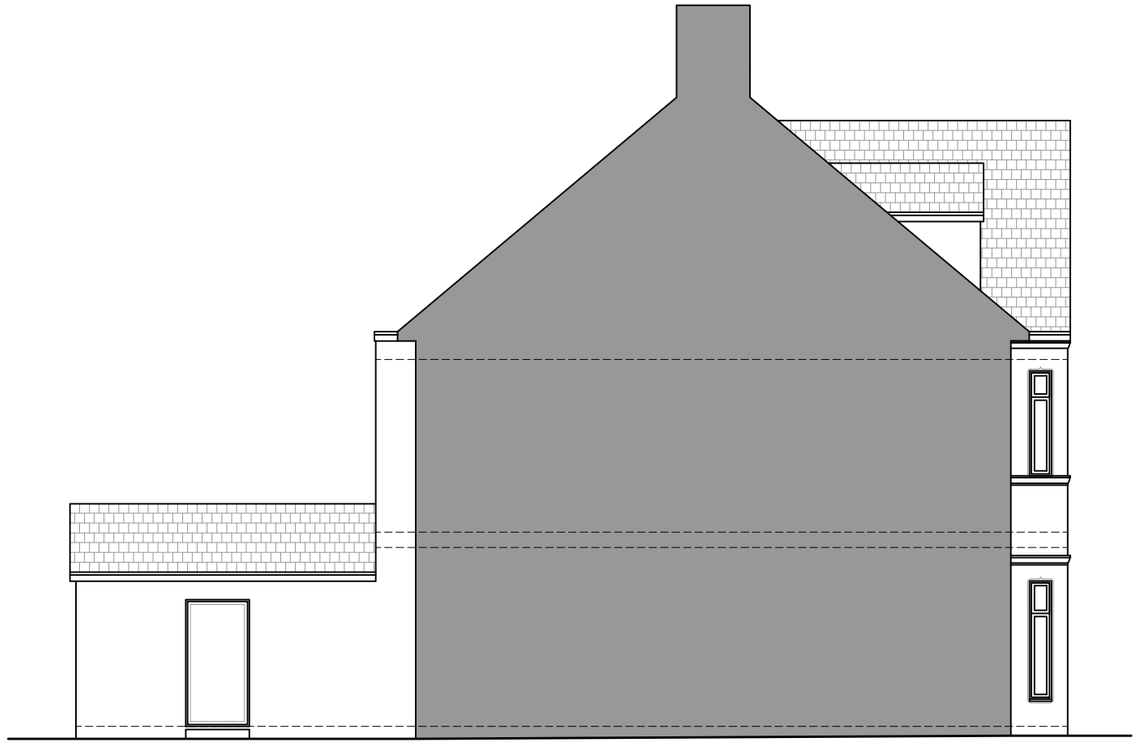

EXISTING LEFT SIDE ELEVATION

ARCHITECT DESIGNS

OFFICE :
ARCHITECT DESIGNS
102 Ternata Drive,
Monmouth, NP25 5UY

Phone :
07714745395

E-mail :
myprojects@architectdesigns.co.uk

NOTES:

THIS DRAWING IS INDICATIVE ONLY AND MUST NOT BE RELIED UPON FOR CONSTRUCTION UNLESS THE DRAWING IS NAMED AS 'CONSTRUCTION'.

ALL DIMENSIONS TO BE CHECKED AND VERIFIED, WITH ANY DISCREPANCIES REPORTED TO ARCHITECT DESIGNS.

THIS DRAWING REMAINS THE PROPERTY OF ARCHITECT DESIGNS AND MUST NOT BE COPIED OR REPRODUCED WITHOUT PRIOR WRITTEN PERMISSION.

PROJECT TITLE

New Side Window

DRAWING TITLE:
Existing Elevations

CLIENT NAME:
Mr. Ali

CLIENT ADDRESS:
Flat C,
37 Cardiff Road, NP20 2EN

DRAWING No. 03

REVISION No. 00

DRAWN BY: LT

DESIGNED BY: LT

Rev.No	DATE	REV. NOTE

SHEET SIZE: A3

SCALE: 1:100

DATE:
04.09.2026

THIS DRAWING IS A COPYRIGHT OF ARCHITECT DESIGNS AND MUST NOT BE DUPLICATE OR REPRODUCED WITHOUT PERMISSION FROM THE COMPANY.

9/4/2026

1:50 SCALE BAR 0 0.5 1 1.5 2 2.5m | 1:100 SCALE BAR 0 1 2 3 4 5m | 1:200 SCALE BAR 0 2 4 6 8 10m | 1:500 SCALE BAR 0 5 10 15 20 25m | 1:1250 SCALE BAR 0 12.5 25 37.5 50 62.5m

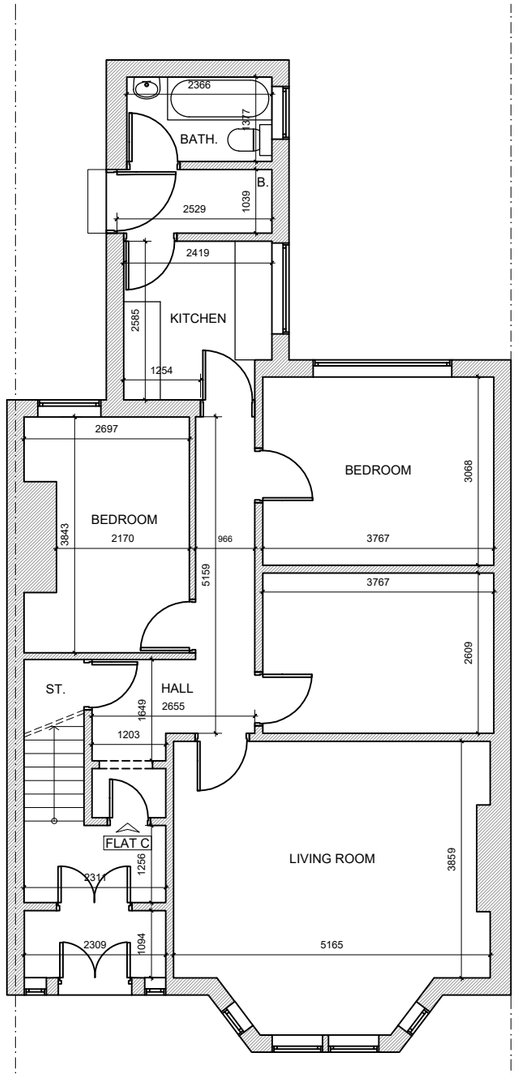

EXISTING GROUND FLOOR PLAN

ARCHITECT DESIGNS

OFFICE :
ARCHITECT DESIGNS
102 Ternata Drive,
Monmouth, NP25 5UY

Phone :
07714745395

E-mail :
myprojects@architectdesigns.co.uk

NOTES:

THIS DRAWING IS INDICATIVE ONLY AND MUST NOT BE RELIED UPON FOR CONSTRUCTION UNLESS THE DRAWING IS NAMED AS 'CONSTRUCTION'.

ALL DIMENSIONS TO BE CHECKED AND VERIFIED, WITH ANY DISCREPANCIES REPORTED TO ARCHITECT DESIGNS.

THIS DRAWING REMAINS THE PROPERTY OF ARCHITECT DESIGNS AND MUST NOT BE COPIED OR REPRODUCED WITHOUT PRIOR WRITTEN PERMISSION.

PROJECT TITLE

New Side Window

DRAWING TITLE:
Existing Floor Plans

CLIENT NAME:
Mr. Ali

CLIENT ADDRESS:
Flat C,
37 Cardiff Road, NP20 2EN

DRAWING No. 01

REVISION No. 00

DRAWN BY: LT

DESIGNED BY: LT

Rev.No	DATE	REV. NOTE

SHEET SIZE: A3

SCALE: 1:100

DATE:
08.09.2026

THIS DRAWING IS A COPYRIGHT OF ARCHITECT DESIGNS AND MUST NOT BE DUPLICATE OR REPRODUCED WITHOUT PERMISSION FROM THE COMPANY.

9/8/2026

1:50 SCALE BAR 0 0.5 1 1.5 2 2.5m | 1:100 SCALE BAR 0 1 2 3 4 5m | 1:200 SCALE BAR 0 2 4 6 8 10m | 1:500 SCALE BAR 0 5 10 15 20 25m | 1:1250 SCALE BAR 0 12.5 25 37.5 50 62.5m

PROPOSED FRONT ELEVATION

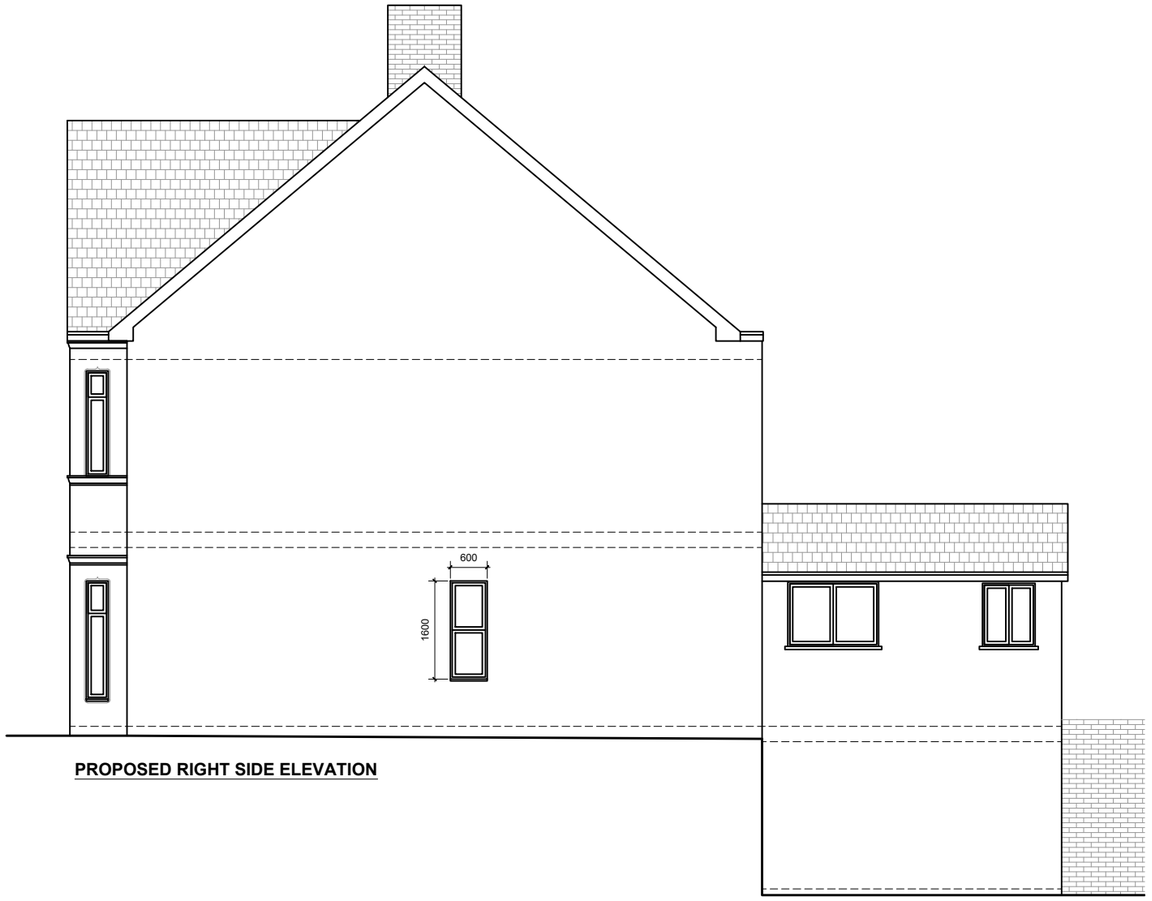

PROPOSED RIGHT SIDE ELEVATION

ARCHITECT DESIGNS

OFFICE :
ARCHITECT DESIGNS
102 Ternata Drive,
Monmouth, NP25 5UY

Phone :
07714745395

E-mail :
myprojects@architectdesigns.co.uk

NOTES:

THIS DRAWING IS INDICATIVE ONLY AND MUST NOT BE RELIED UPON FOR CONSTRUCTION UNLESS THE DRAWING IS NAMED AS 'CONSTRUCTION'.

ALL DIMENSIONS TO BE CHECKED AND VERIFIED, WITH ANY DISCREPANCIES REPORTED TO ARCHITECT DESIGNS.

THIS DRAWING REMAINS THE PROPERTY OF ARCHITECT DESIGNS AND MUST NOT BE COPIED OR REPRODUCED WITHOUT PRIOR WRITTEN PERMISSION.

PROJECT TITLE

New Side Window

DRAWING TITLE:
Proposed Elevations

CLIENT NAME:
Mr. Ali

CLIENT ADDRESS:
Flat C,
37 Cardiff Road, NP20 2EN

DRAWING No. 05

REVISION No. 00

DRAWN BY: LT

DESIGNED BY: NB

Rev.No	DATE	REV. NOTE

SHEET SIZE: A3

SCALE: 1:100

DATE:
14.09.2026

THIS DRAWING IS A COPYRIGHT OF ARCHITECT DESIGNS AND MUST NOT BE DUPLICATE OR REPRODUCED WITHOUT PERMISSION FROM THE COMPANY.

9/14/2026

1:50 SCALE BAR 0 0.5 1 1.5 2 2.5m | 1:100 SCALE BAR 0 1 2 3 4 5m | 1:200 SCALE BAR 0 2 4 6 8 10m | 1:500 SCALE BAR 0 5 10 15 20 25m | 1:1250 SCALE BAR 0 12.5 25 37.5 50 62.5m

PROPOSED REAR ELEVATION

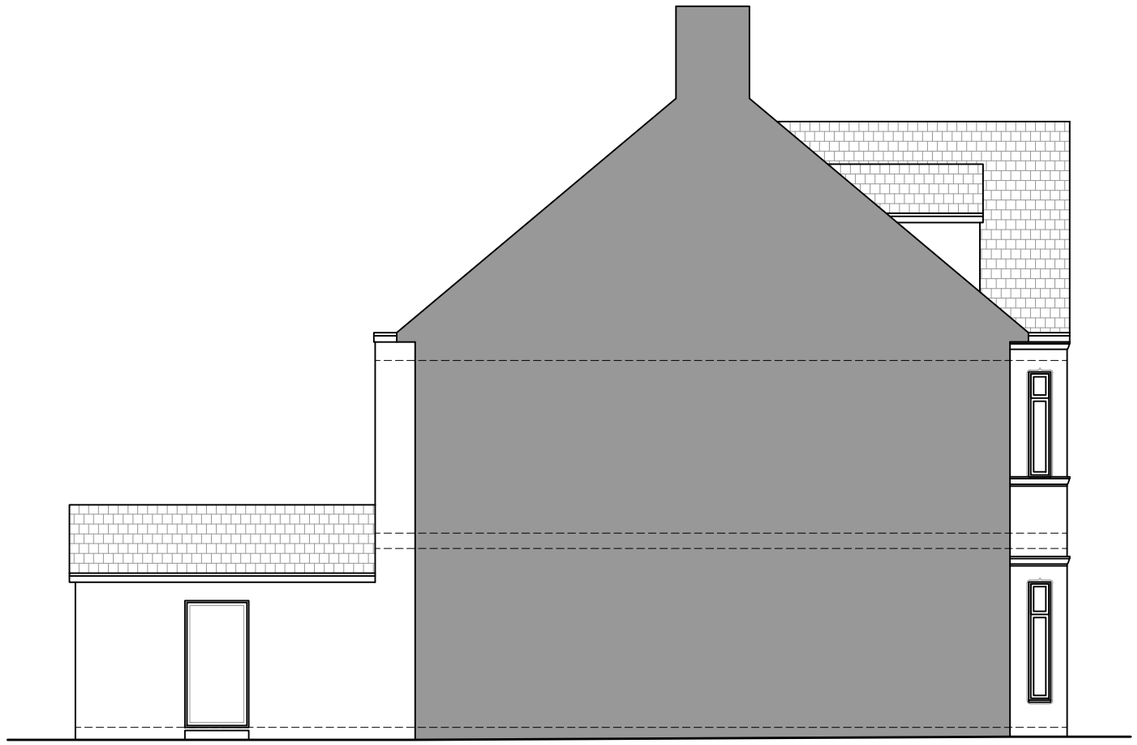

PROPOSED LEFT SIDE ELEVATION

ARCHITECT DESIGNS

OFFICE :
ARCHITECT DESIGNS
102 Ternata Drive,
Monmouth, NP25 5UY

Phone :
07714745395

E-mail :
myprojects@architectdesigns.co.uk

NOTES:

THIS DRAWING IS INDICATIVE ONLY AND MUST NOT BE RELIED UPON FOR CONSTRUCTION UNLESS THE DRAWING IS NAMED AS 'CONSTRUCTION'.

ALL DIMENSIONS TO BE CHECKED AND VERIFIED, WITH ANY DISCREPANCIES REPORTED TO ARCHITECT DESIGNS.

THIS DRAWING REMAINS THE PROPERTY OF ARCHITECT DESIGNS AND MUST NOT BE COPIED OR REPRODUCED WITHOUT PRIOR WRITTEN PERMISSION.

PROJECT TITLE

New Side Window

DRAWING TITLE:
Proposed Elevations

CLIENT NAME:
Mr. Ali

CLIENT ADDRESS:
Flat C,
37 Cardiff Road, NP20 2EN

DRAWING No. 06

REVISION No. 00

DRAWN BY: LT

DESIGNED BY: NB

Rev.No	DATE	REV. NOTE

SHEET SIZE: A3

SCALE: 1:100

DATE:
14.09.2026

THIS DRAWING IS A COPYRIGHT OF ARCHITECT DESIGNS AND MUST NOT BE DUPLICATE OR REPRODUCED WITHOUT PERMISSION FROM THE COMPANY.

9/14/2026

1:50 SCALE BAR 0 0.5 1 1.5 2 2.5m | 1:100 SCALE BAR 0 1 2 3 4 5m | 1:200 SCALE BAR 0 2 4 6 8 10m | 1:500 SCALE BAR 0 5 10 15 20 25m | 1:1250 SCALE BAR 0 12.5 25 37.5 50 62.5m

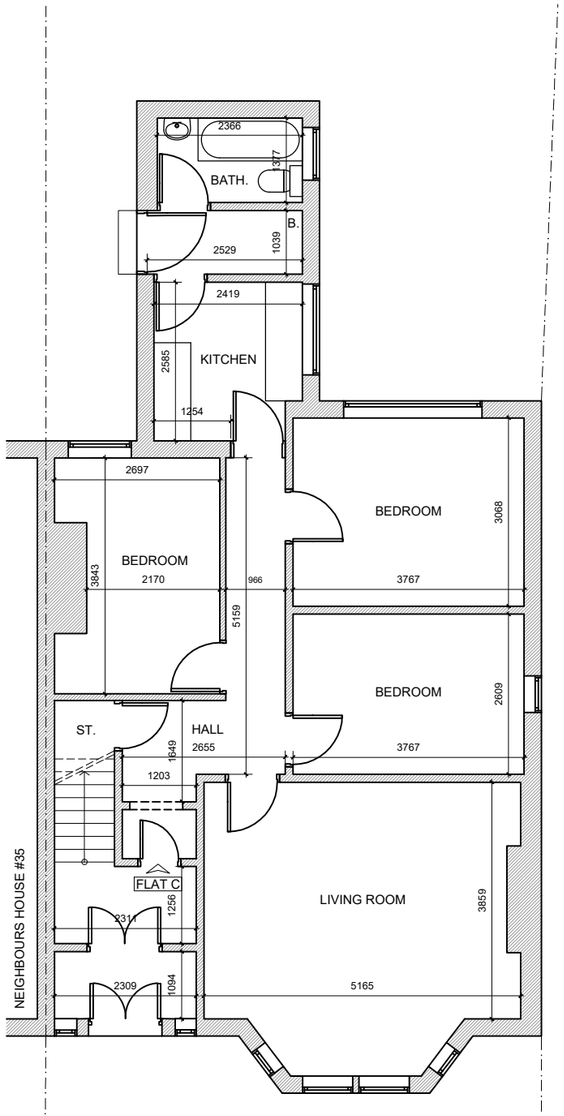

PROPOSED GROUND FLOOR PLAN

ARCHITECT DESIGNS

OFFICE :
ARCHITECT DESIGNS
102 Ternata Drive,
Monmouth, NP25 5UY

Phone :
07714745395

E-mail :
myprojects@architectdesigns.co.uk

NOTES:

THIS DRAWING IS INDICATIVE ONLY AND MUST NOT BE RELIED UPON FOR CONSTRUCTION UNLESS THE DRAWING IS NAMED AS 'CONSTRUCTION'.

ALL DIMENSIONS TO BE CHECKED AND VERIFIED, WITH ANY DISCREPANCIES REPORTED TO ARCHITECT DESIGNS.

THIS DRAWING REMAINS THE PROPERTY OF ARCHITECT DESIGNS AND MUST NOT BE COPIED OR REPRODUCED WITHOUT PRIOR WRITTEN PERMISSION.

PROJECT TITLE

New Side Window

DRAWING TITLE:
Proposed Floor Plans

CLIENT NAME:
Mr. Ali

CLIENT ADDRESS:
Flat C,
37 Cardiff Road, NP20 2EN

DRAWING No. 04

REVISION No. 00

DRAWN BY: LT

DESIGNED BY: NB

Rev.No	DATE	REV. NOTE

SHEET SIZE: A3

SCALE: 1:100

DATE:
14.09.2026

THIS DRAWING IS A COPYRIGHT OF ARCHITECT DESIGNS AND MUST NOT BE DUPLICATE OR REPRODUCED WITHOUT PERMISSION FROM THE COMPANY.

9/14/2026

1:50 SCALE BAR 0 0.5 1 1.5 2 2.5m | 1:100 SCALE BAR 0 1 2 3 4 5m | 1:200 SCALE BAR 0 2 4 6 8 10m | 1:500 SCALE BAR 0 5 10 15 20 25m | 1:1250 SCALE BAR 0 12.5 25 37.5 50 62.5m