


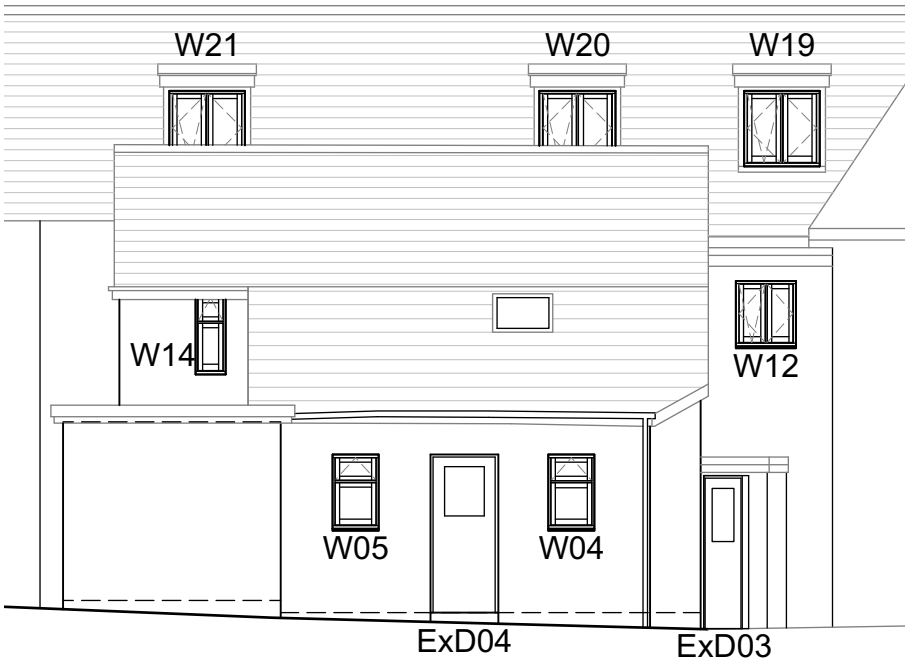


North west



North east



South west

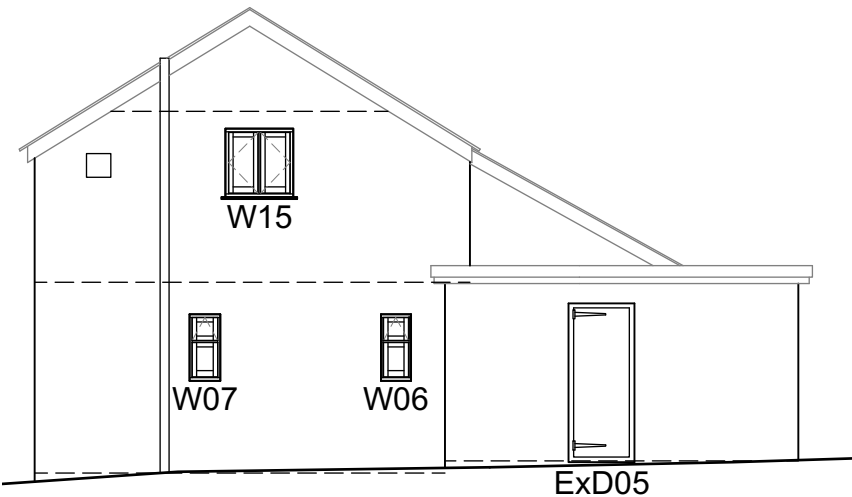

South east

A3

Notes	No.	Date	By	Revisions
Do NOT scale off this drawing.				
Check dimensions before use and notify the Architect of any discrepancies immediately.				
© Copyright belongs to the Architect.				

Job Title		Drawing Title		
9 HIGH STREET, Caerleon		Elevations; as Proposed		
Drawn ID	Checked	Date: 04/12/2025	Scale 1:100	
Job Number 1805.25		Work Stage	Sheet Size A3	
Drawing Number AL.13			Rev.	