


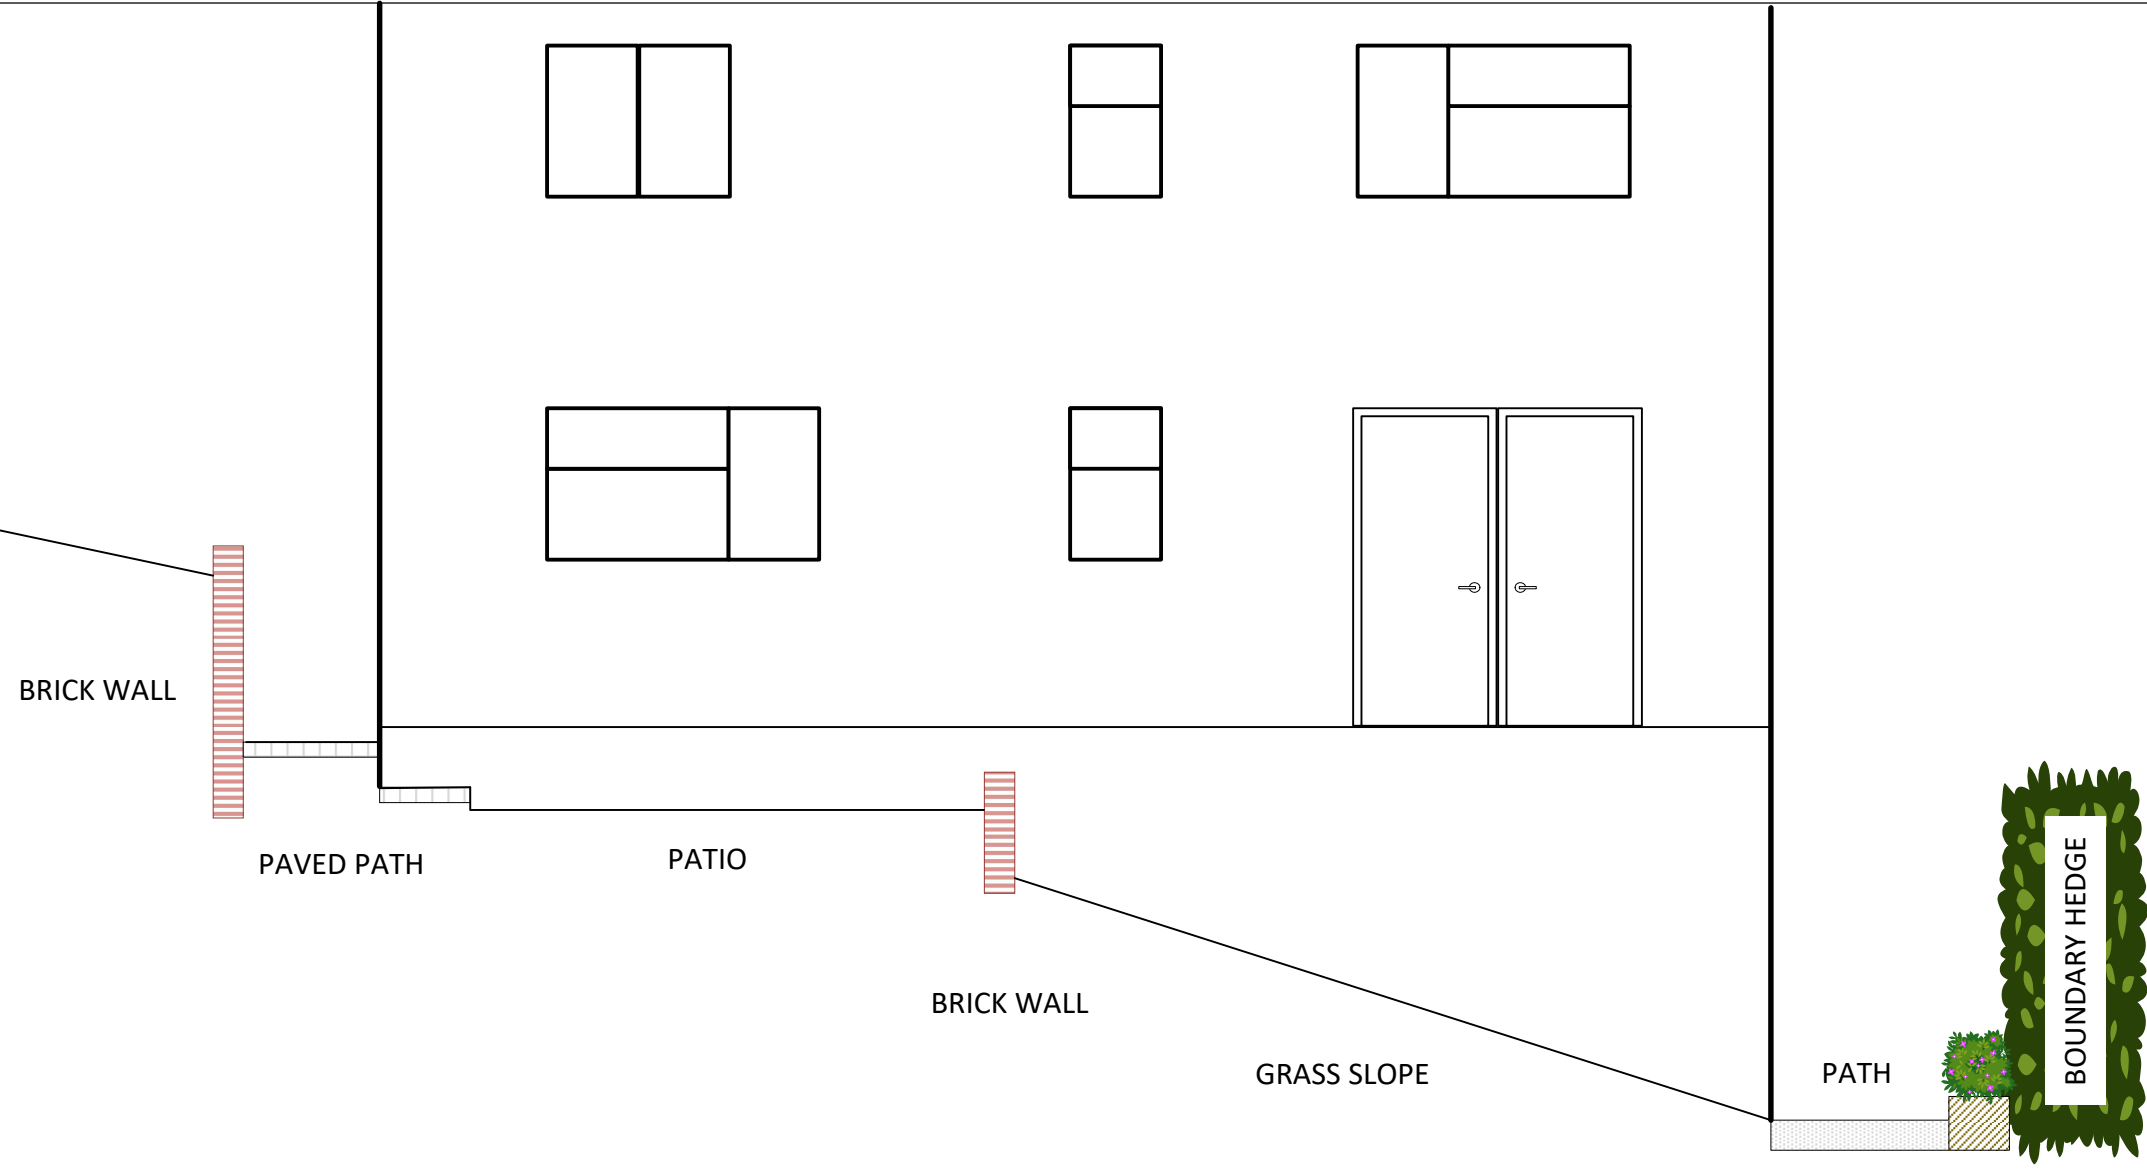

Title:	Existing Elevation A-A		
Ref:	25/043334 – D02	Revision:	2
Date:	20/06/2025	Scale:	1:50 @A4