


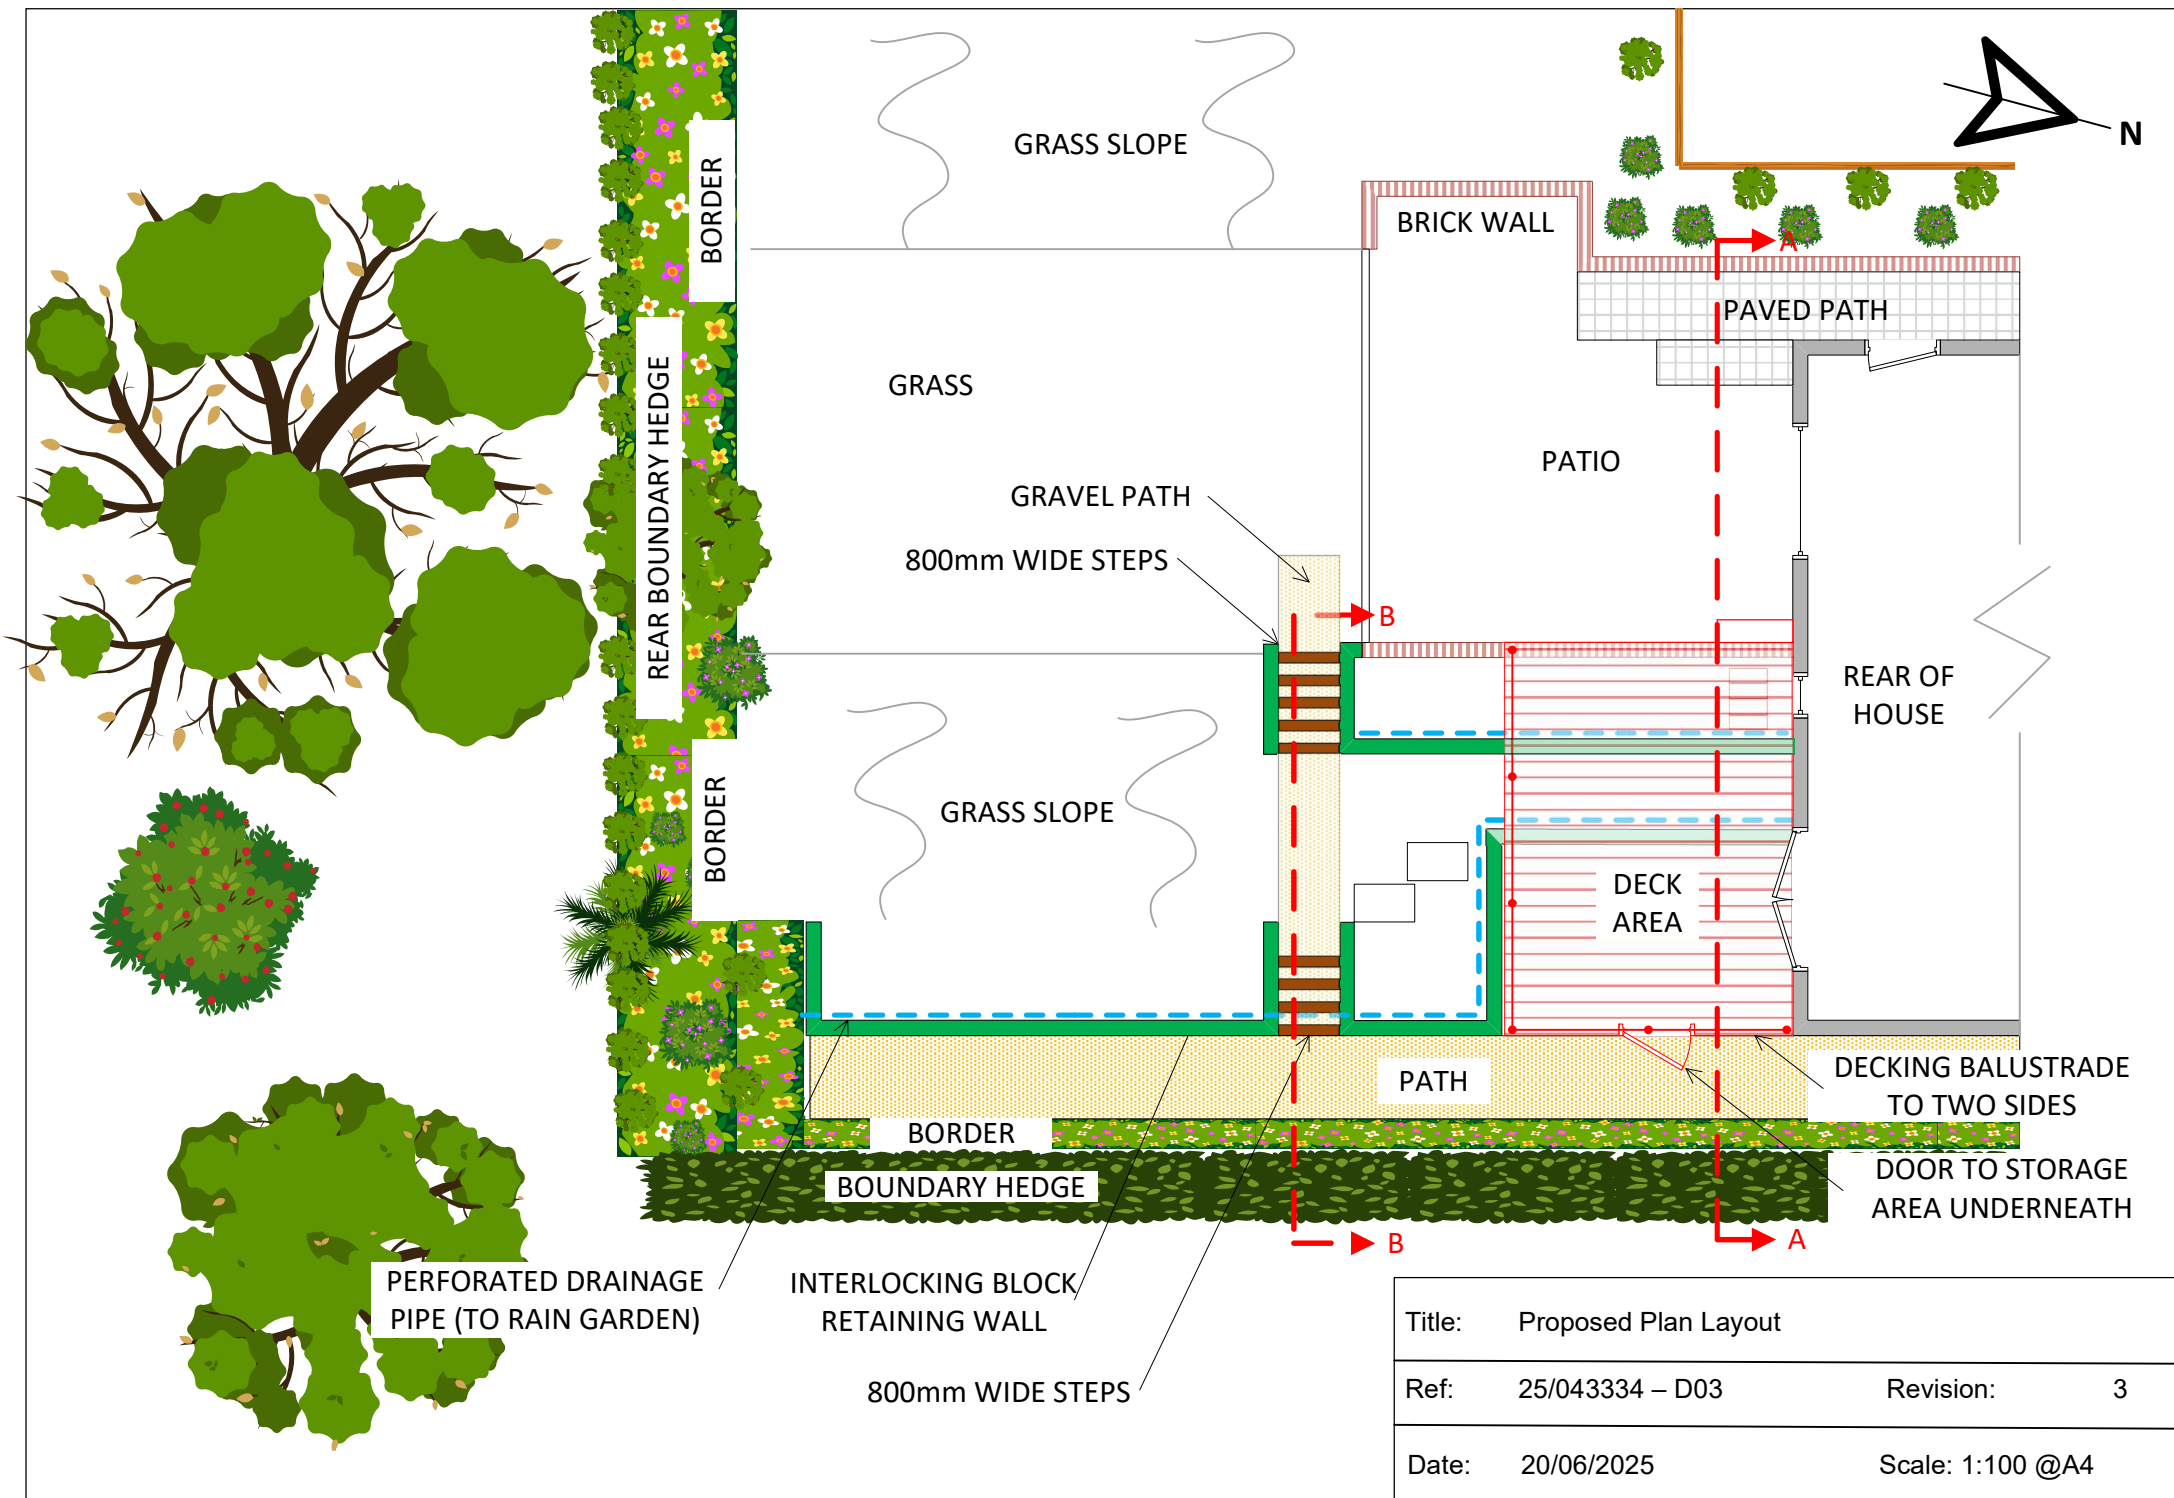

Title:	Proposed Plan Layout		
Ref:	25/043334 – D03	Revision:	3
Date:	20/06/2025	Scale:	1:100 @A4