


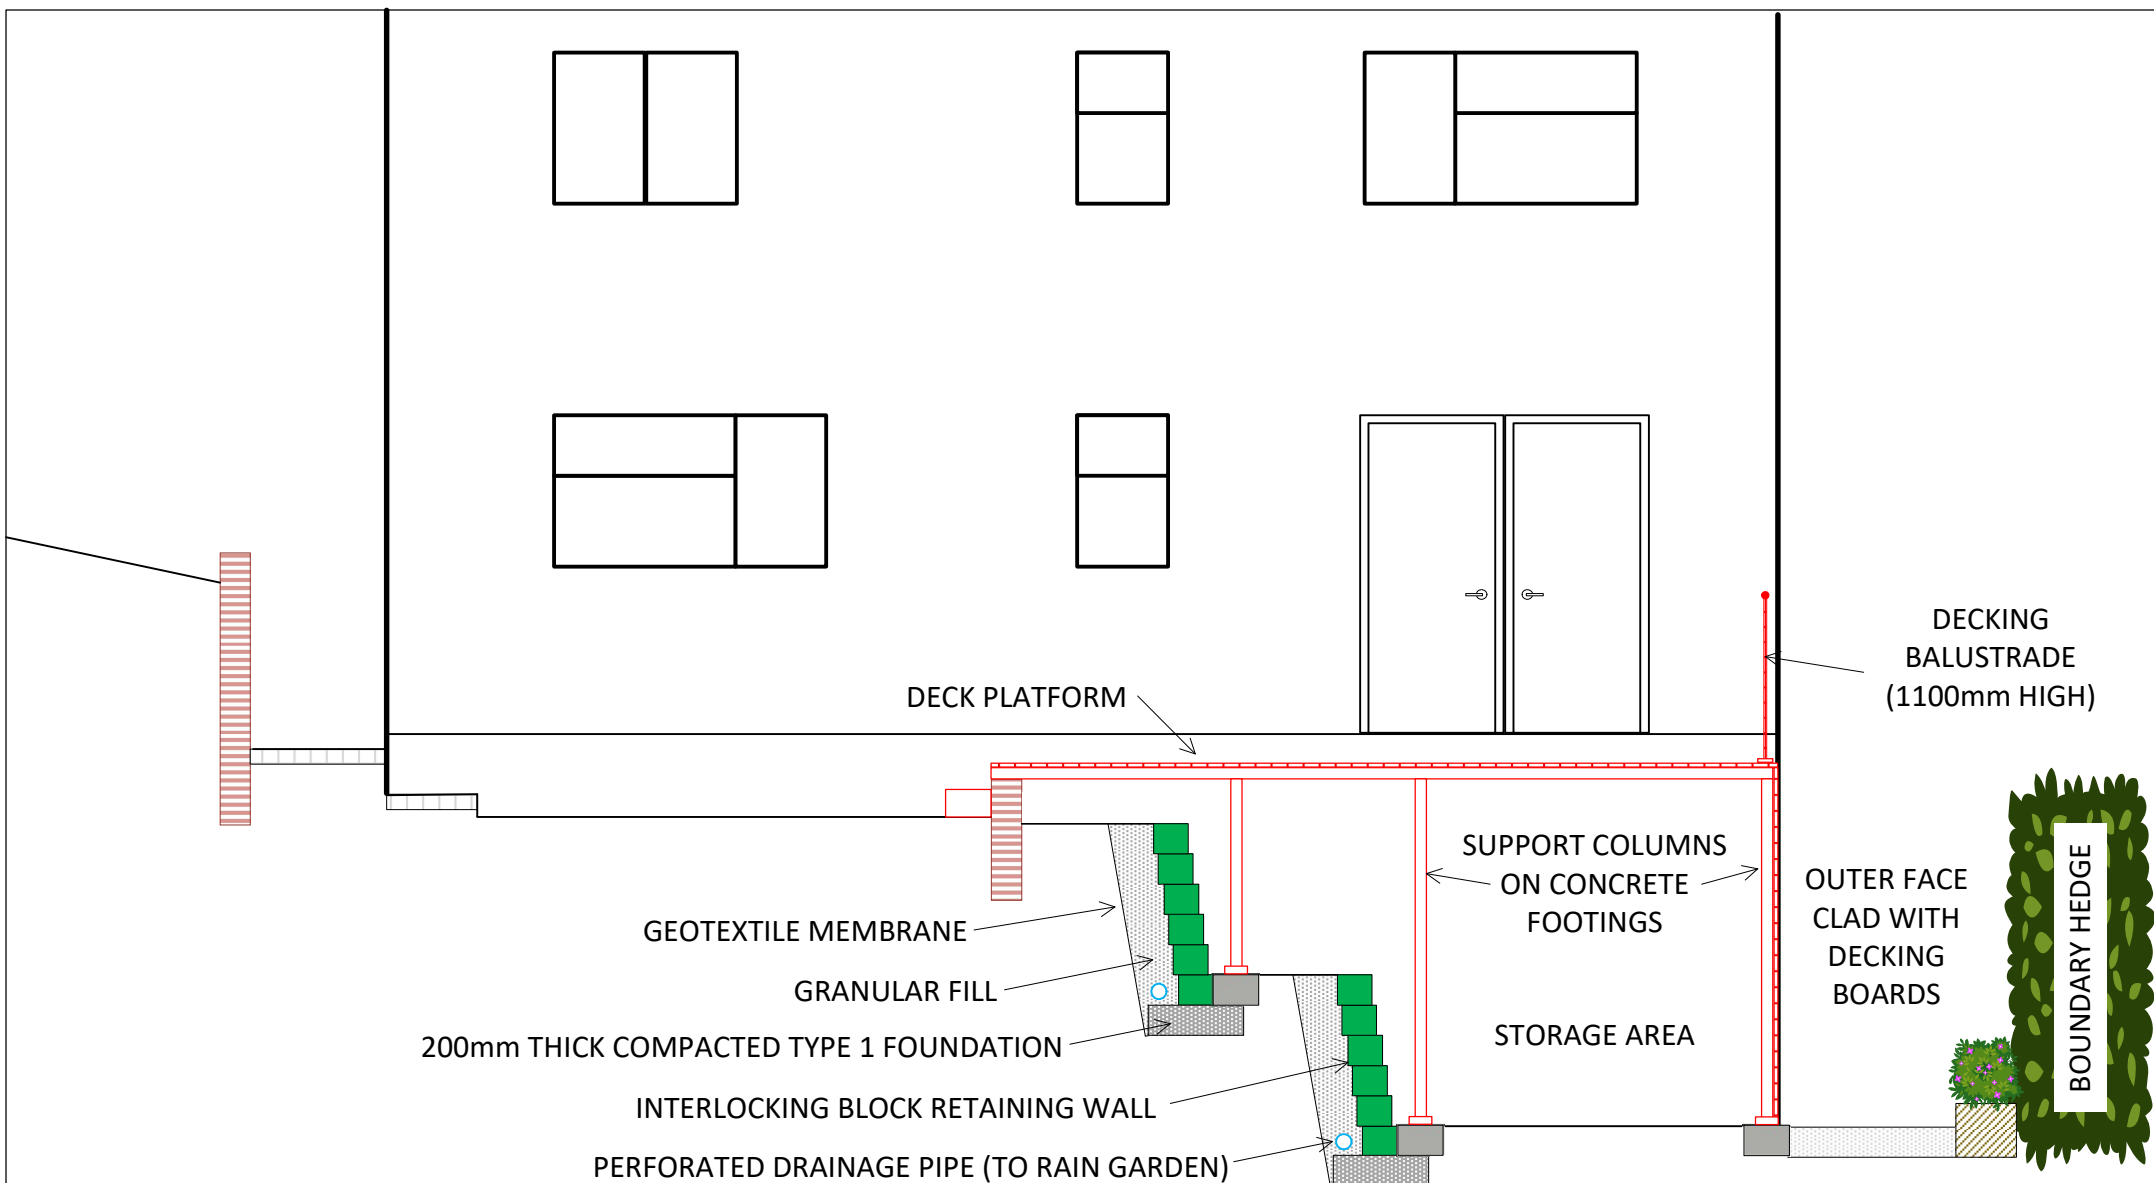

|        |                        |           |          |
|--------|------------------------|-----------|----------|
| Title: | Proposed Elevation A-A |           |          |
| Ref:   | 25/043334 – D04        | Revision: | 3        |
| Date:  | 20/06/2025             | Scale:    | 1:50 @A4 |