


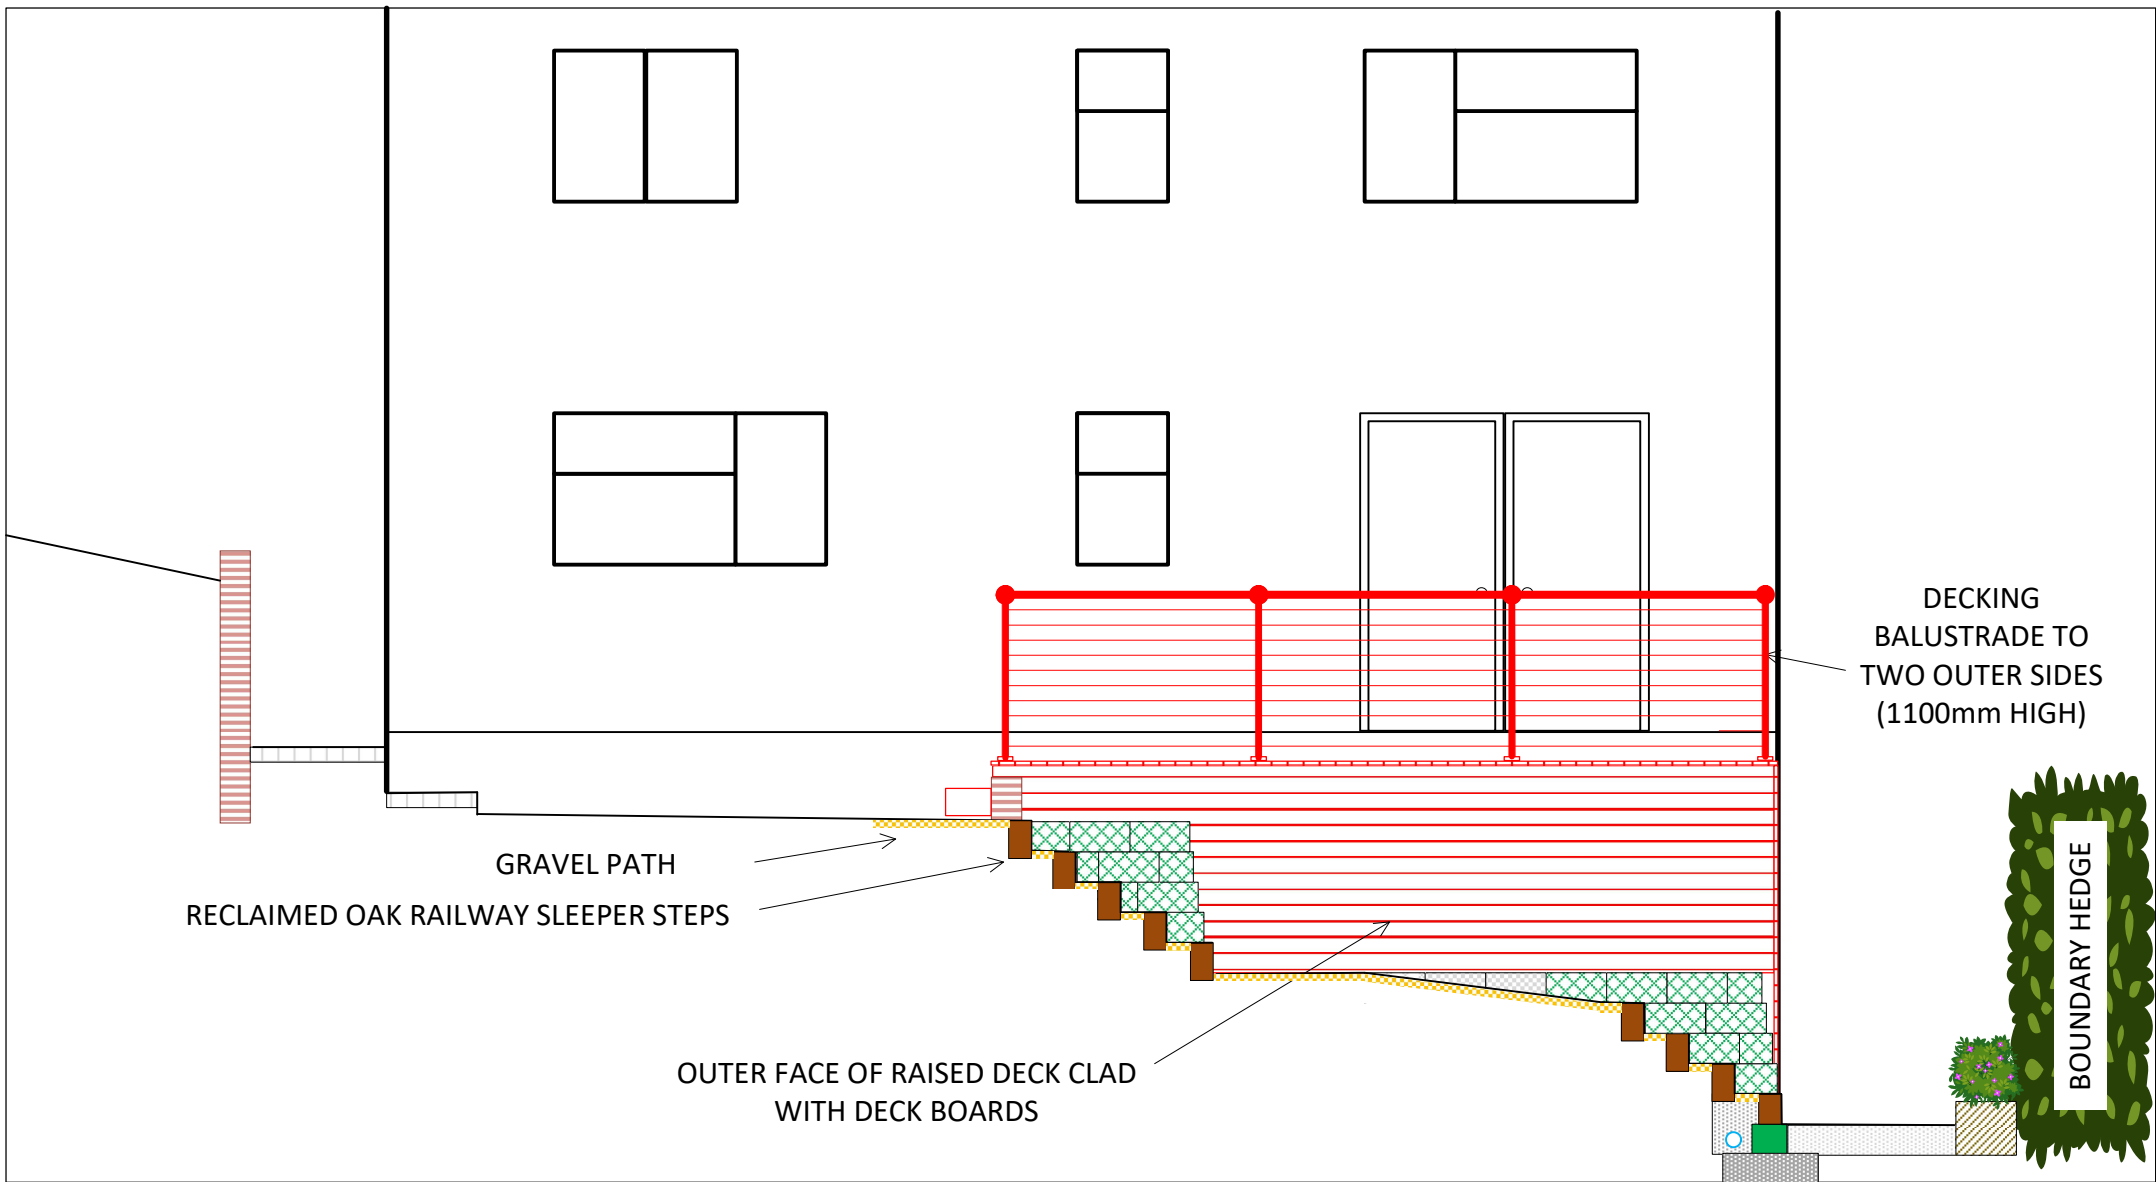

Title:	Proposed Elevation B-B		
Ref:	25/043334 – D05	Revision:	1
Date:	20/06/2025	Scale:	1:50 @A4