



DRAWINGS HAVE BEEN PRODUCED FOR PLANNING AND BUILDING REGULATORY PURPOSES ONLY. THE CONSTRUCTION (DESIGN AND MANAGEMENT) REGULATIONS 2015 (CDM) IS THE RESPONSIBILITY OF THE CLIENT/ CONTRACTOR UNLESS OTHERWISE AGREED IN WRITING.

DRAWINGS HAVE BEEN PRODUCED FOR PLANNING AND BUILDING REGULATORY PURPOSES ONLY. THE CONSTRUCTION (DESIGN AND MANAGEMENT) REGULATIONS 2015 (CDM) IS THE RESPONSIBILITY OF THE CLIENT/ CONTRACTOR UNLESS OTHERWISE AGREED IN WRITING.

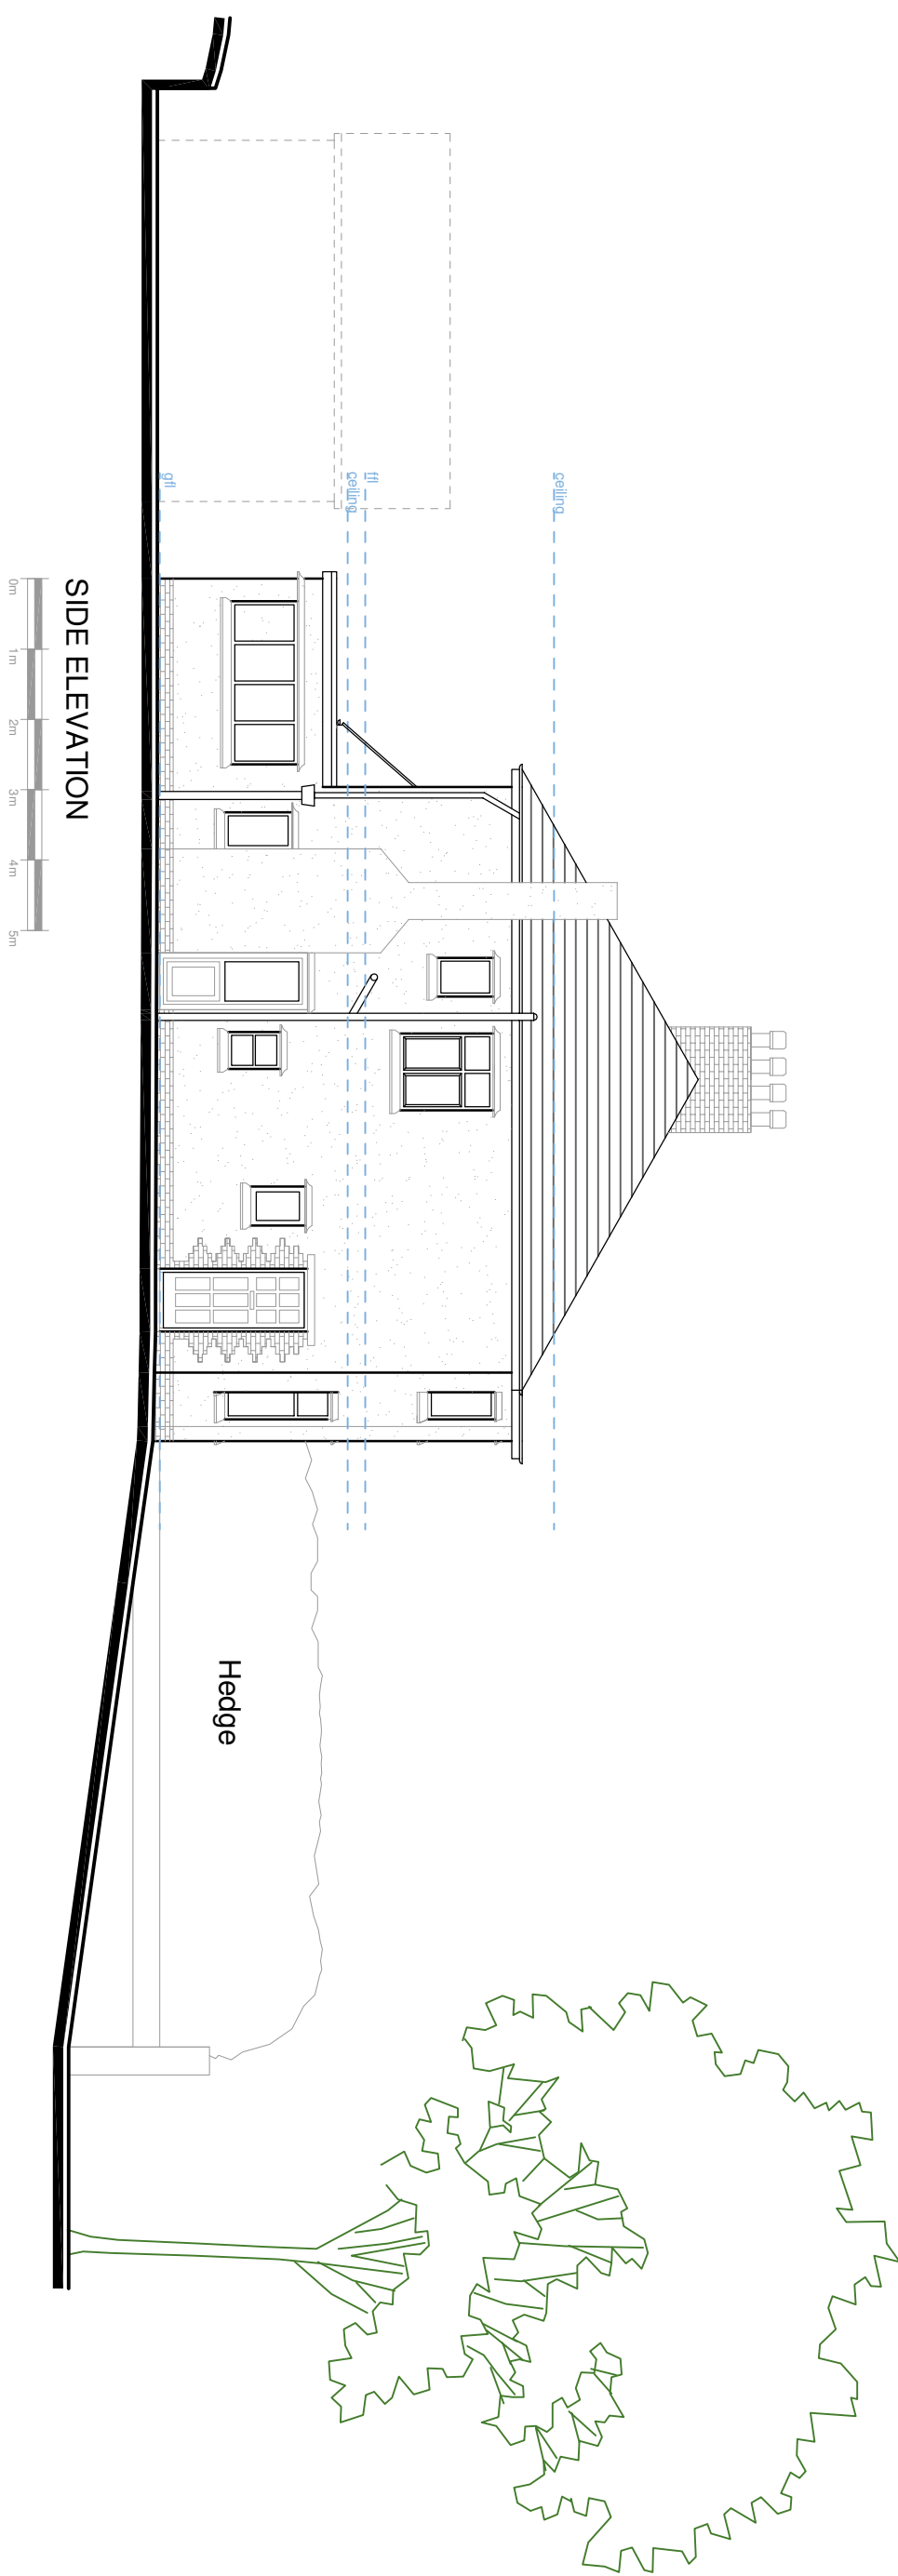

REVISIONS	1	
	1	
	1	

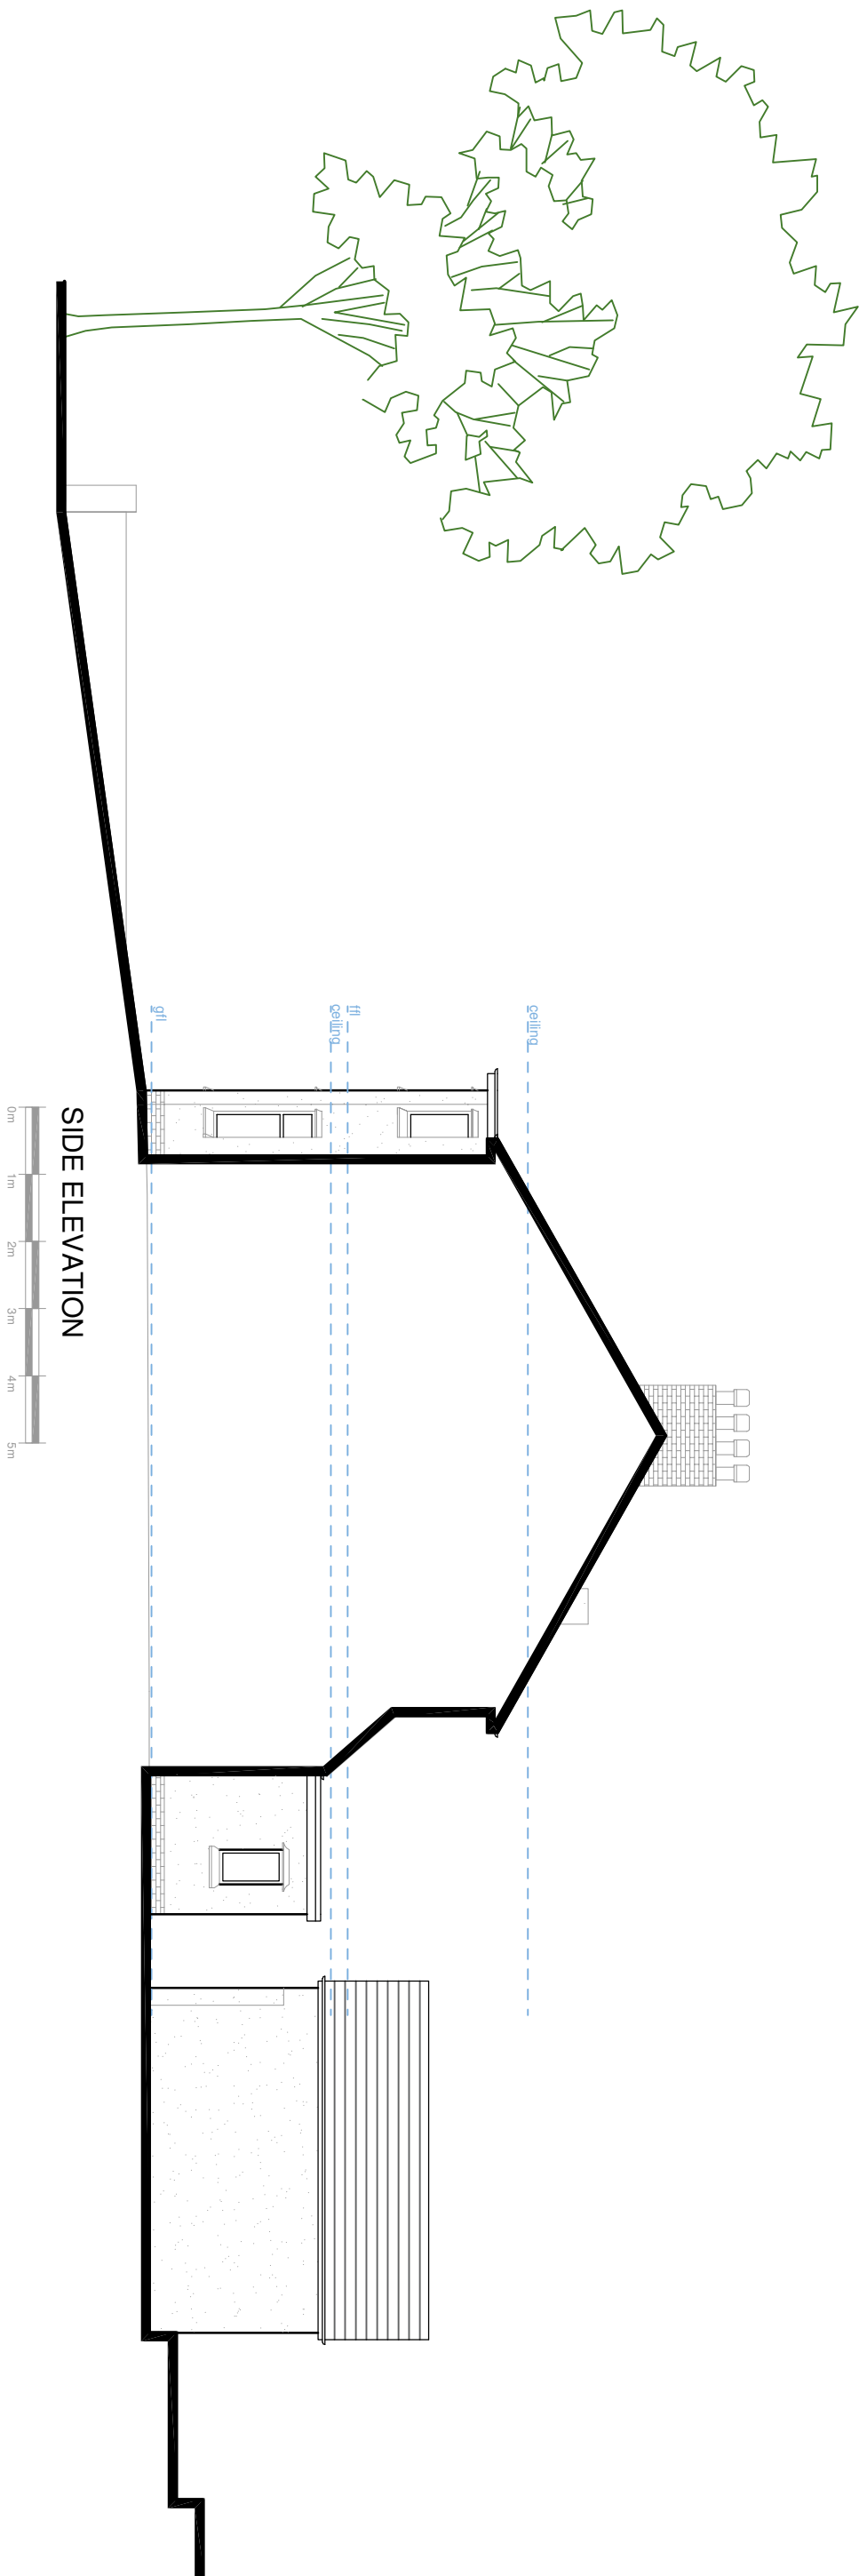

**SUITE 2.3, THE ESTATES OFFICE, 25-26
GOLD TOPS, NEWPORT, NP20 4PG**

PHONE: 01633 744144

EMAIL: admin@ra-architects.co.uk

Richard Andrews Architects Ltd
Registered in England & Wales No.824171.
Registered Office: Companies House, Crown Way, Cardiff, CF14 3UZ
www.ra-architects.co.uk

Richard Andrews Architects Ltd.
Registered in England & Wales No.8274171.
Registered Office: Companies House, Crown Way, Cardiff, CF14 3UZ
www.ra-architects.co.uk

24 Allt Yr Yn Avenue
Newport
NP20 5DB

Existing Elevations

Number	R 943-02			A 1
Docile	Date	Drawn	Checked	
1:100	06/25	BH	AM	