



GROUND FLOOR

0m 1m 2m 3m 4m 5m

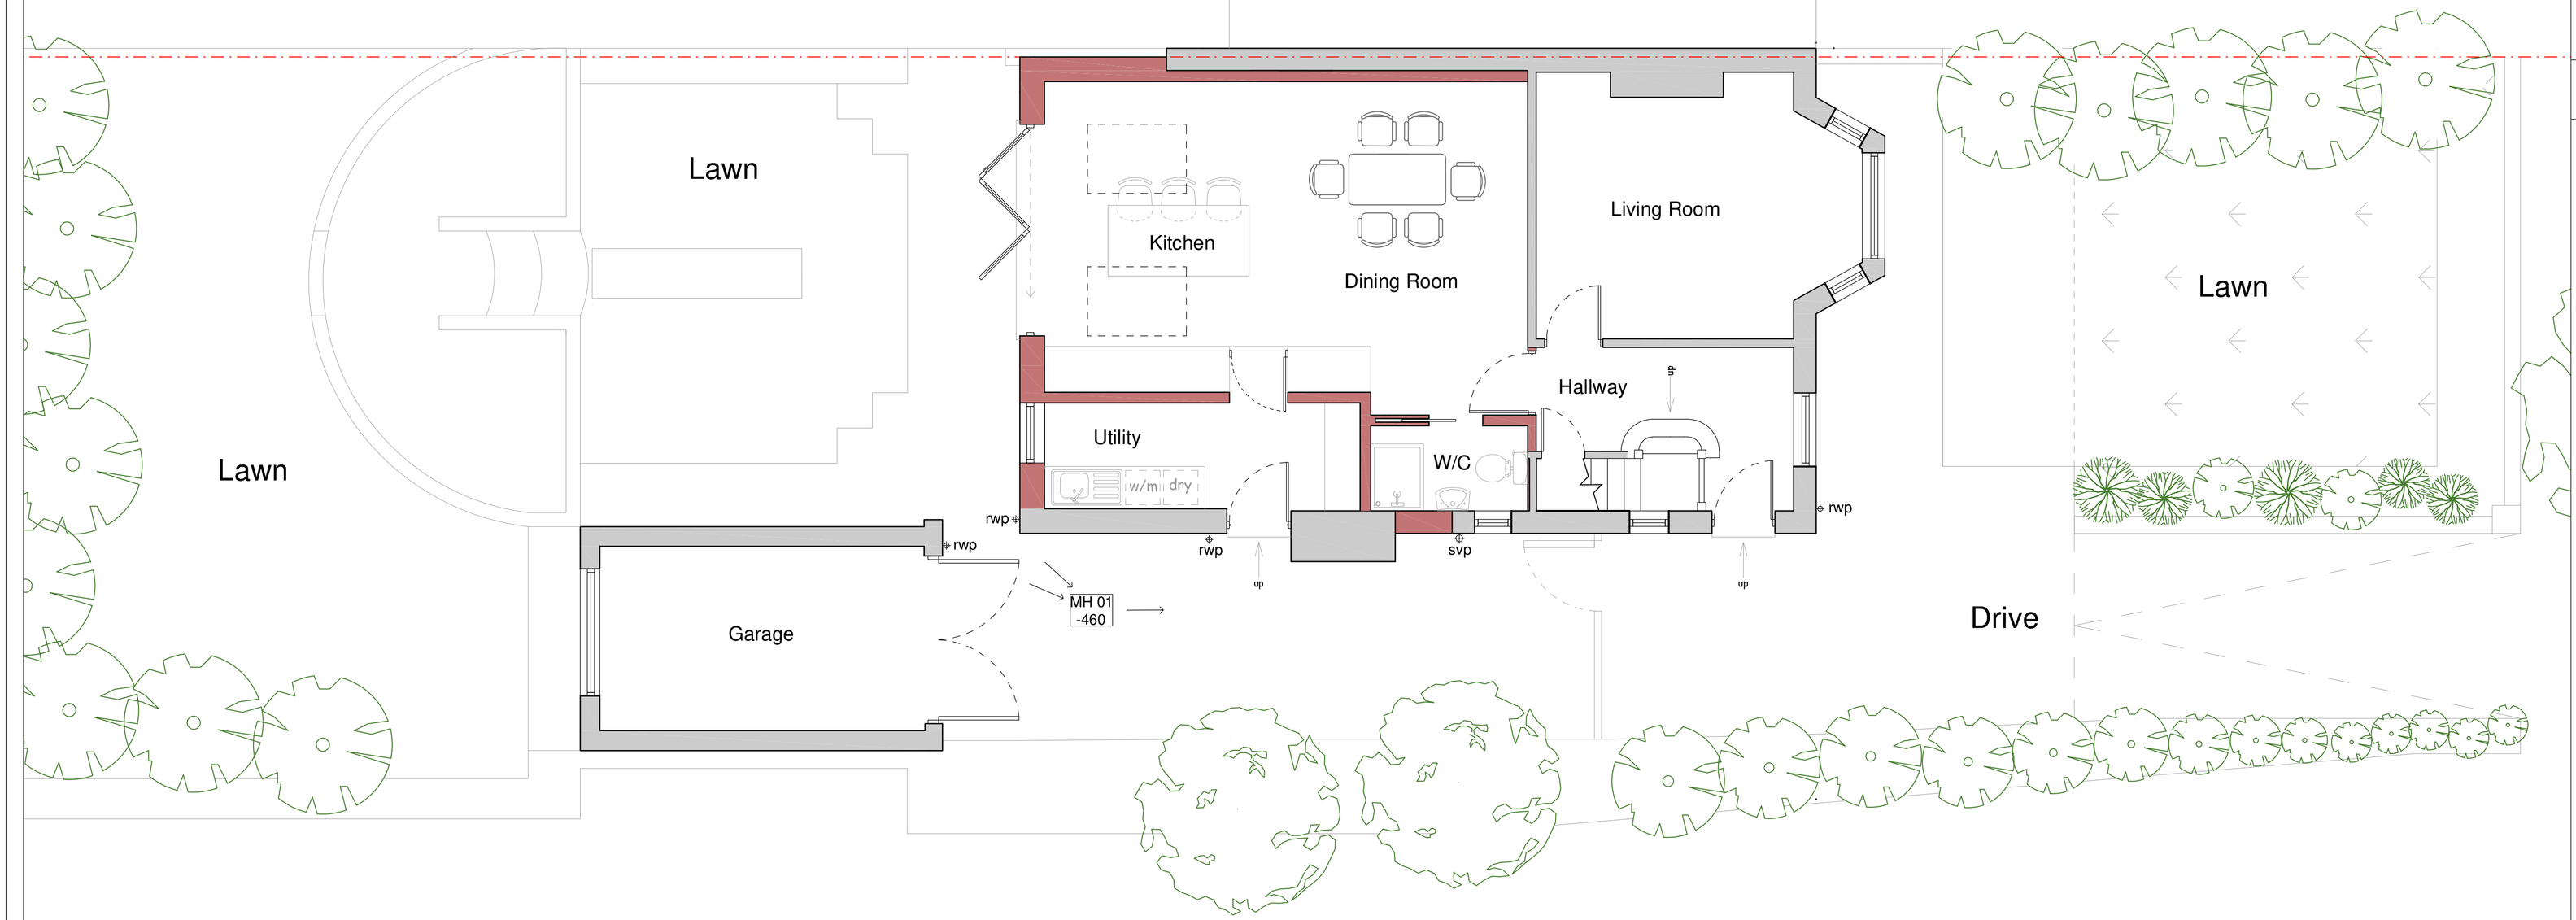

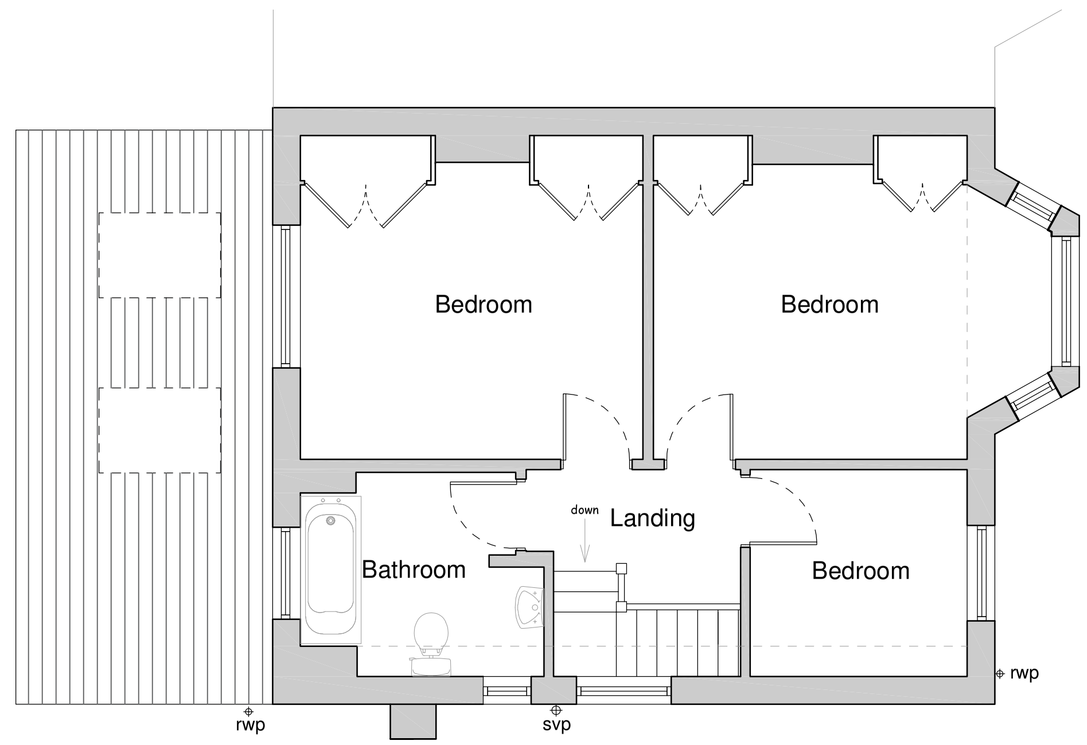

FIRST FLOOR

0m 1m 2m 3m 4m 5m

Drawing No R943–04 A1

NOTES:
THIS DRAWING IS COPYRIGHT.
DO NOT SCALE FROM THIS DRAWING.
WORK TO FIGURED DIMENSIONS ONLY.
CHECK ALL DIMENSIONS ON SITE.
ANY DISCREPANCIES TO BE NOTIFIED TO THE ARCHITECT.

NOTES:
DRAWINGS HAVE BEEN PRODUCED FOR PLANNING AND BUILDING REGULATIONS PURPOSES ONLY. THE CONSTRUCTION (DESIGN AND MANAGEMENT) REGULATIONS 2015 (CDM) IS THE RESPONSIBILITY OF THE CLIENT/ CONTRACTOR UNLESS OTHERWISE AGREED IN WRITING.

–	–	–

REVISIONS

RICHARD ANDREWS ARCHITECTS
SUSTAINABLE MODERN CREATIVE

SUITE 2.3, THE ESTATES OFFICE, 25-26
GOLD TOPS, NEWPORT, NP20 4PG

PHONE: 01633 744144
EMAIL: admin@ra-architects.co.uk

Richard Andrews Architects Ltd.
Registered in England & Wales No.8274171.
Registered Office: Companies House, Crown Way, Cardiff, CF14 3UZ

www.ra-architects.co.uk

Job 24 Allt Yr Yn Avenue
Newport
NP20 5DB

Drawing Proposed Plans

Number R943–04 A1

Scale	Date	Drawn	Checked
1:50	07/25	BH	LS

07/07/2025 14:04:59 J:\RA Architects\RAA Projects\R943 24 Allt-Yr-Yn Avenue, Newport\CAD\R943 – Planning.dwg – ISO A1