
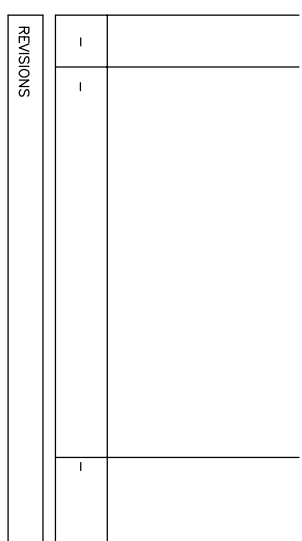


NOTES:
THIS DRAWING IS COPYRIGHT.
DO NOT SCALE FROM THIS DRAWING.
WORK TO FIGURED DIMENSIONS ONLY.
CHECK ALL DIMENSIONS ON SITE.
ANY DISCREPANCIES TO BE NOTIFIED TO THE ARCHITECT

DRAWINGS HAVE BEEN PRODUCED FOR PLANNING AND BUILDING REGULATORY PURPOSES ONLY. THE CONSTRUCTION (DESIGN AND MANAGEMENT) REGULATIONS 2016 (CDM) IS THE RESPONSIBILITY OF THE CLIENT/ CONTRACTOR UNLESS OTHERWISE AGREED IN WRITING.

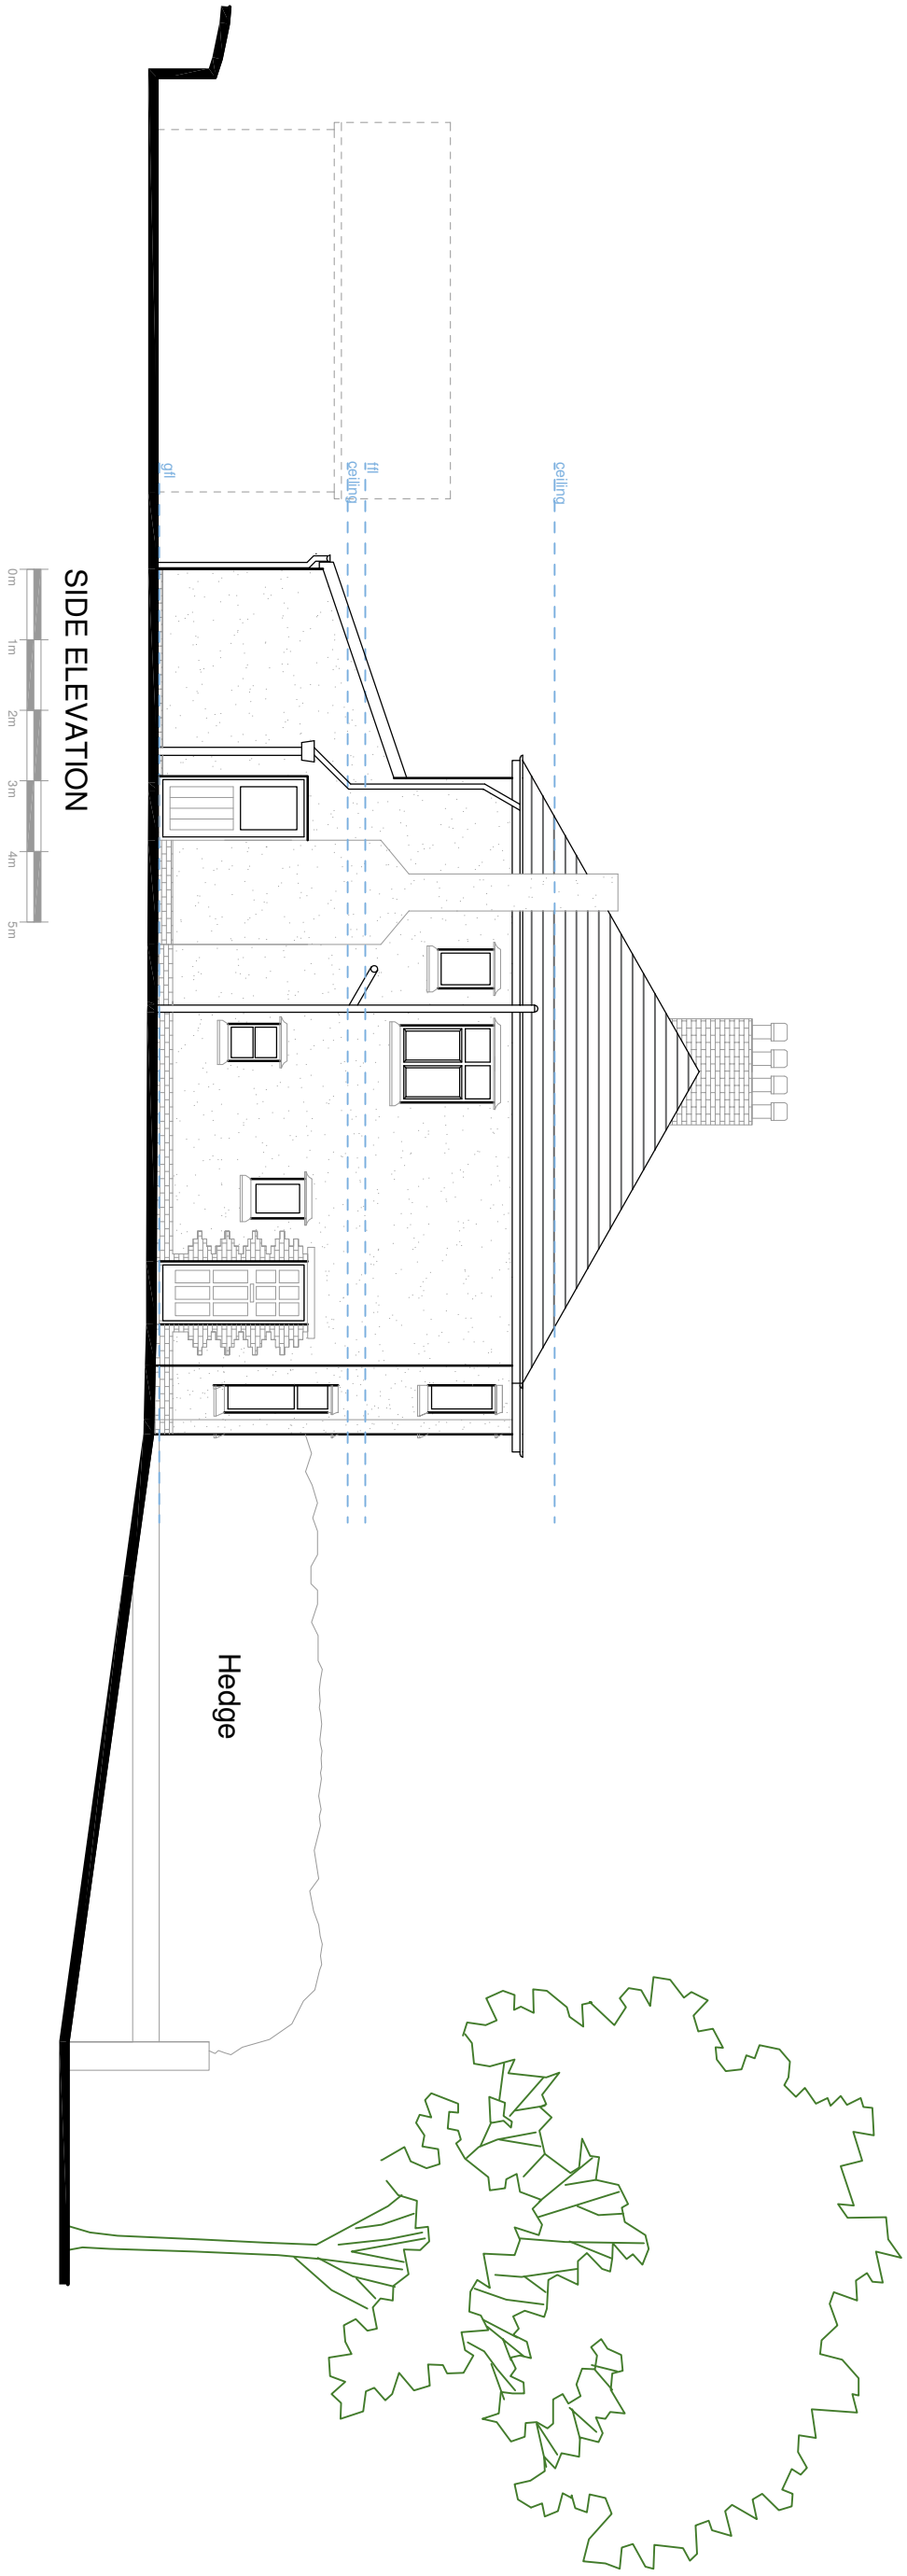

RICHARD ANDREW
ARCHITECTS
SUSTAINABLE MODERN CREATIVE

**SUITE 2.3, THE ESTATES OFFICE, 25-26
GOLD TOPS, NEWPORT, NP20 4PG**

PHONE: 01633 744144

EMAIL: admin@ra-architects.co.uk

Richard Andrews Architects Ltd
Registered in England & Wales No.824171.
Registered Office: Companies House, Crown Way Cardiff, CF14 3UZ
www.ra-architects.co.uk

Job
24 Allt Yr Yn Avenue
Newport
NP20 5DB

Proposed Elevations

Number	R 9 4 3 - 0 5			A 1
Score	Date	Drawn	Checked	
1:50	07/25	BH	LS	