





Planting Plan

LA101


Refer to drawing LA102 for plant schedules
and specifications

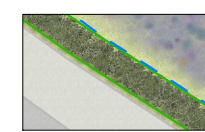


Proposed native hedge to provide an edge to the development and to help increase biodiversity.

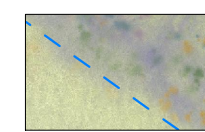

Sustainable drainage feature to provide visual interest and biodiversity enhancements. SuDS to include shrubs/ herbaceous species/ grass seeding suitable for both dry and damp conditions.

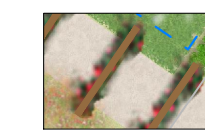

Pergola with climbing plants

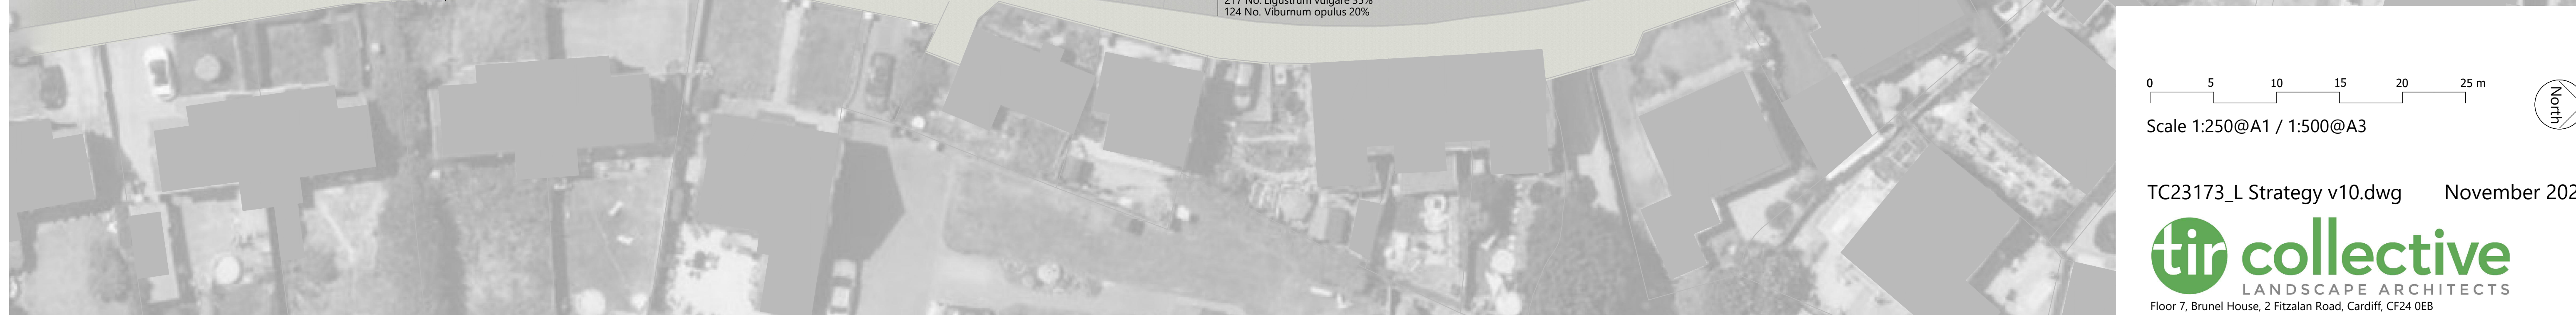

Scale 1:250@A1 / 1:500@A3

TC23173_L Strategy v10.dwg November 2025



Floor 7, Brunel House, 2 Fitzalan Road, Cardiff, CF24 0EB
© Tir Collective Limited 2025. Registered Company No. 13489264