



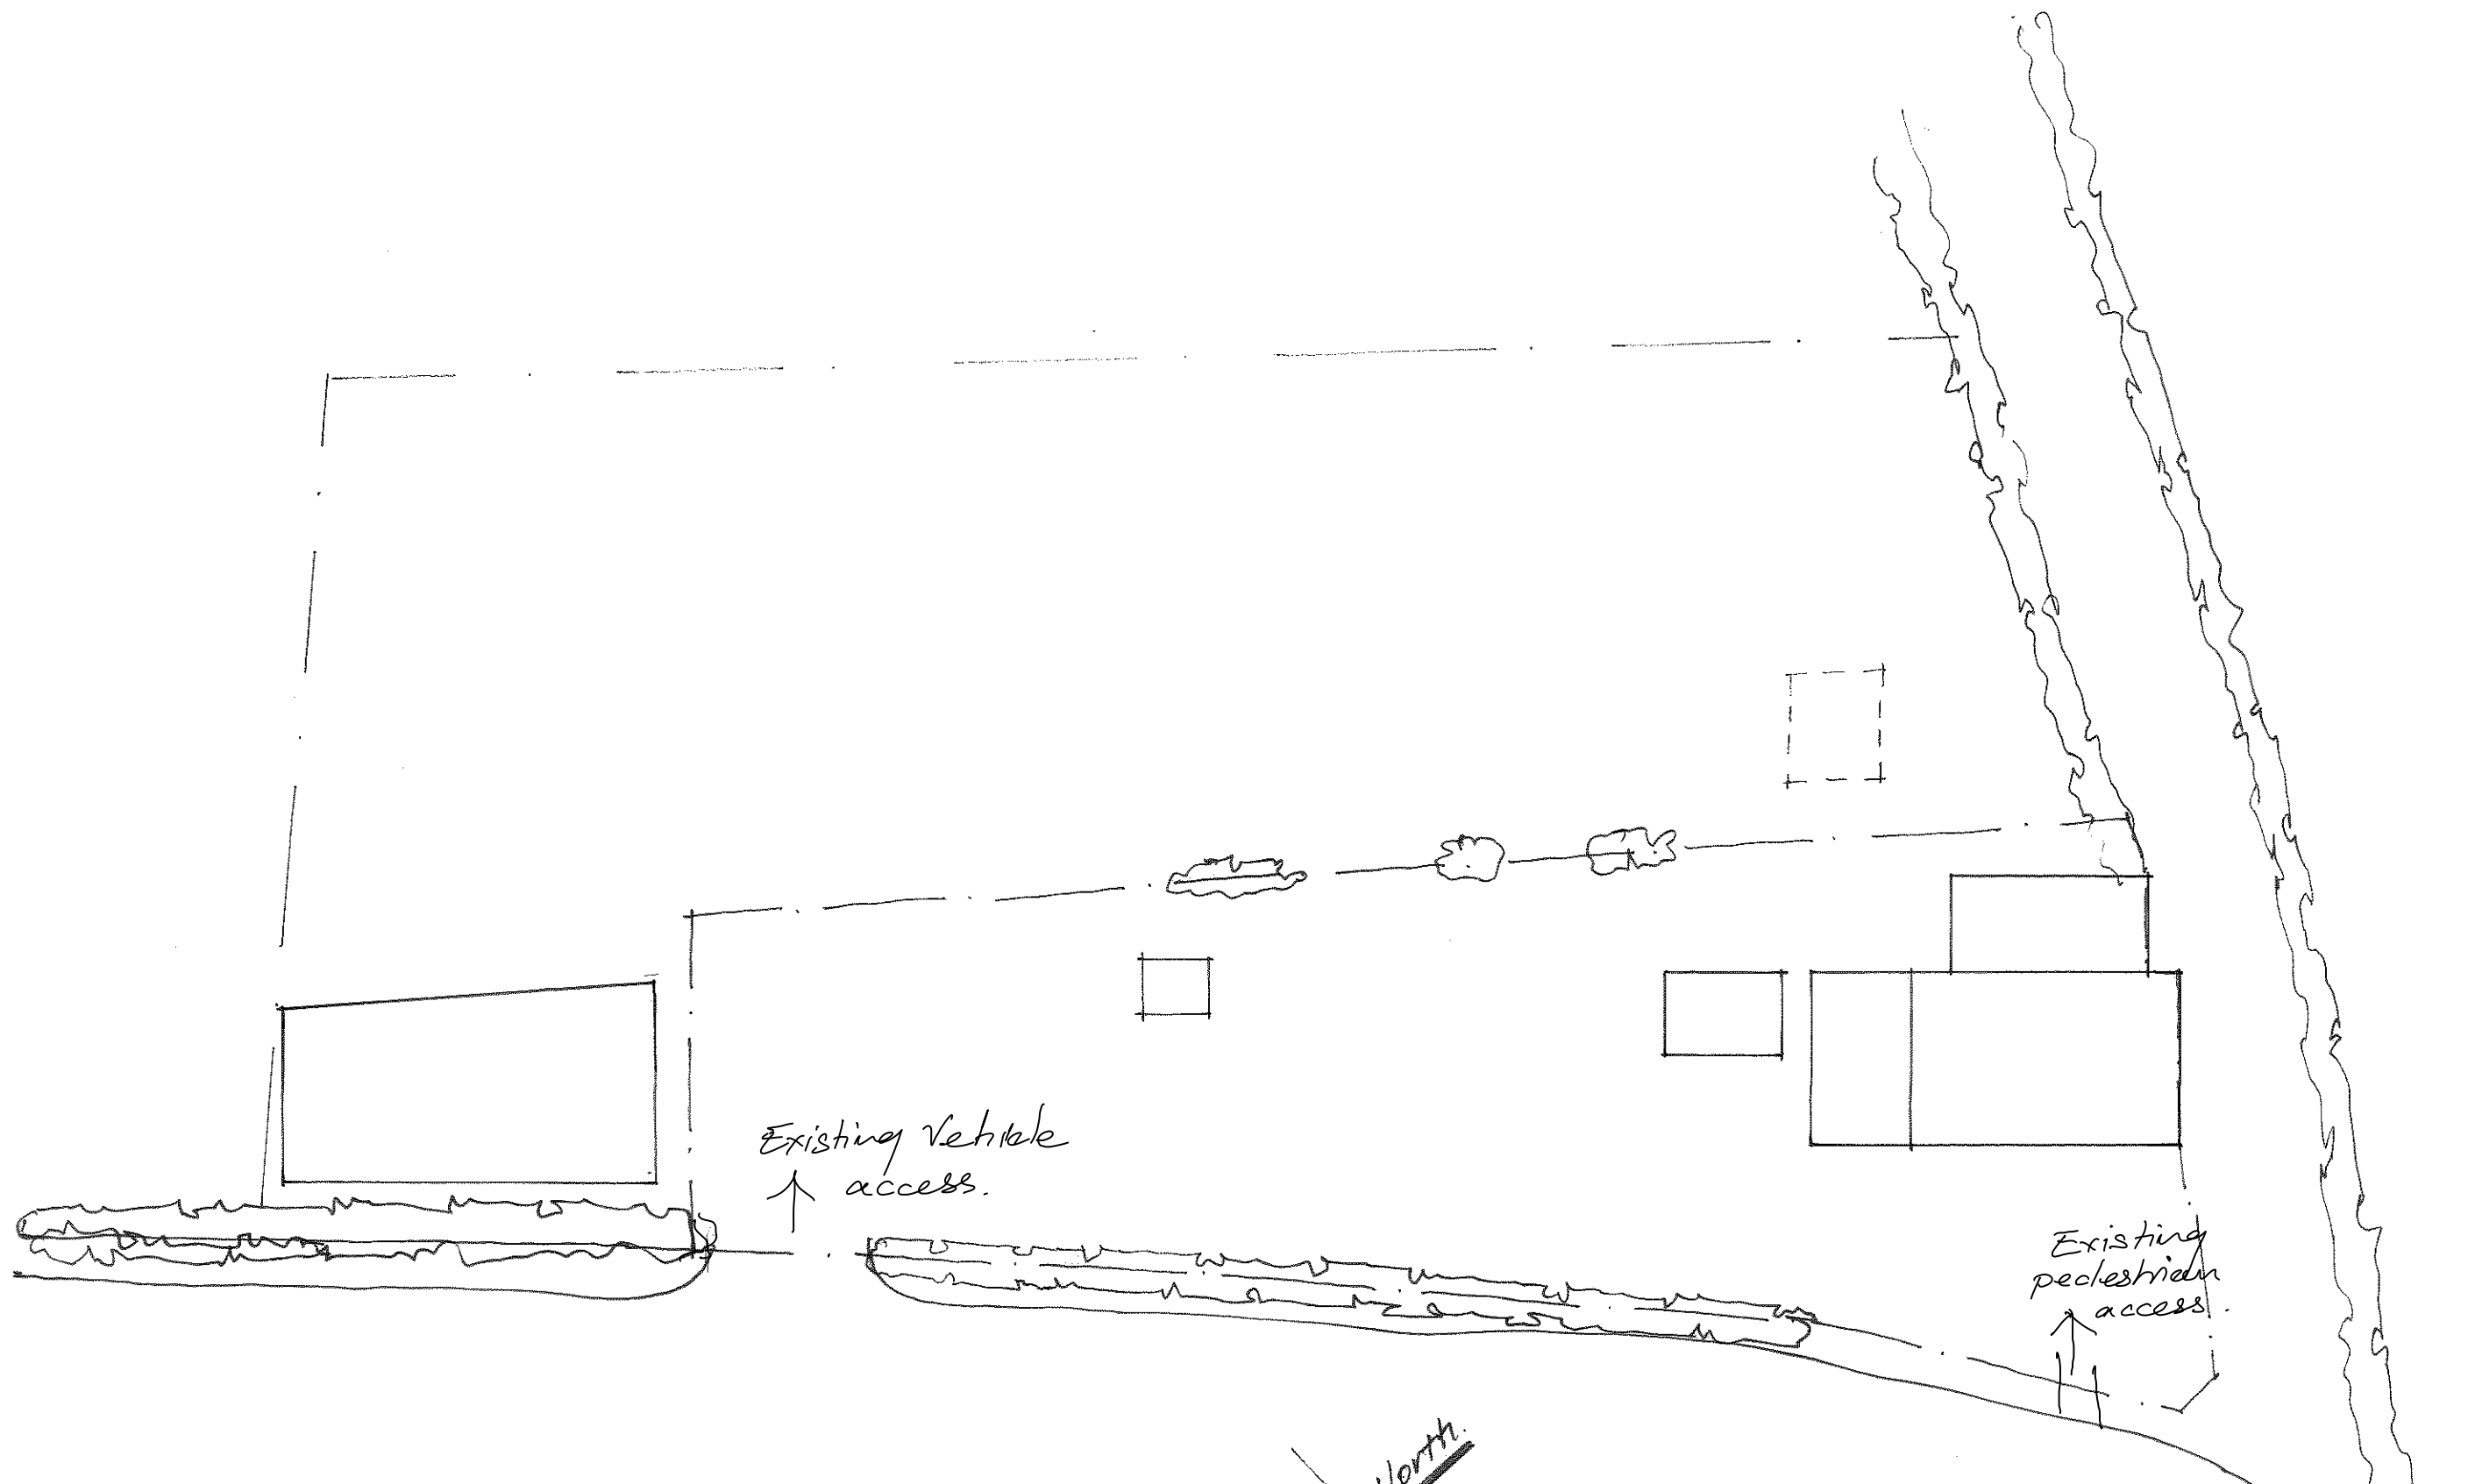

Existing Vehicle
↑ access.

Existing
pedestrian
↑ access.

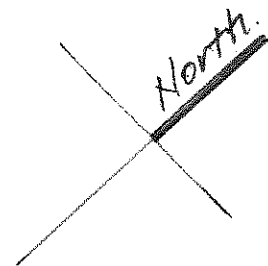

Golynos Cottage Rogerstone
Existing Site Plan.
PL 04 1:200 @ A3.

0 1 2 3 4 5m.
| | | | |