
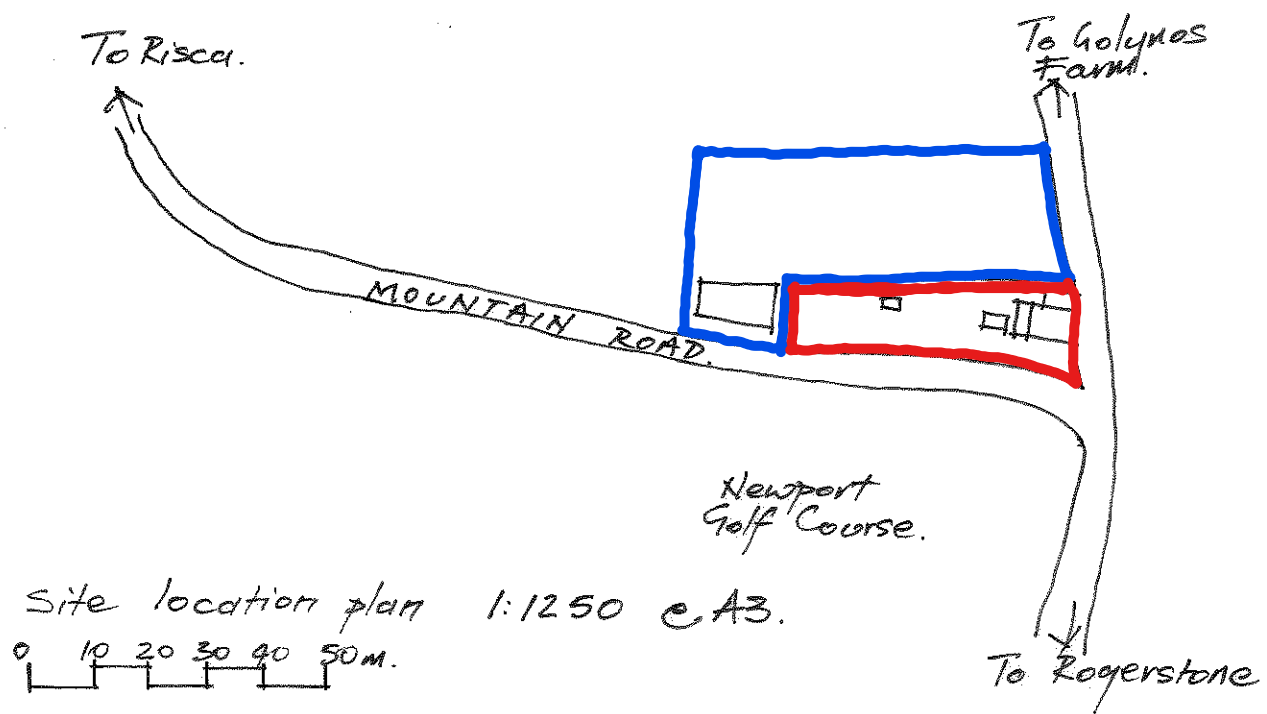


SW water to proposed soakaways
 Subject to SAB

Existing Septic Tank

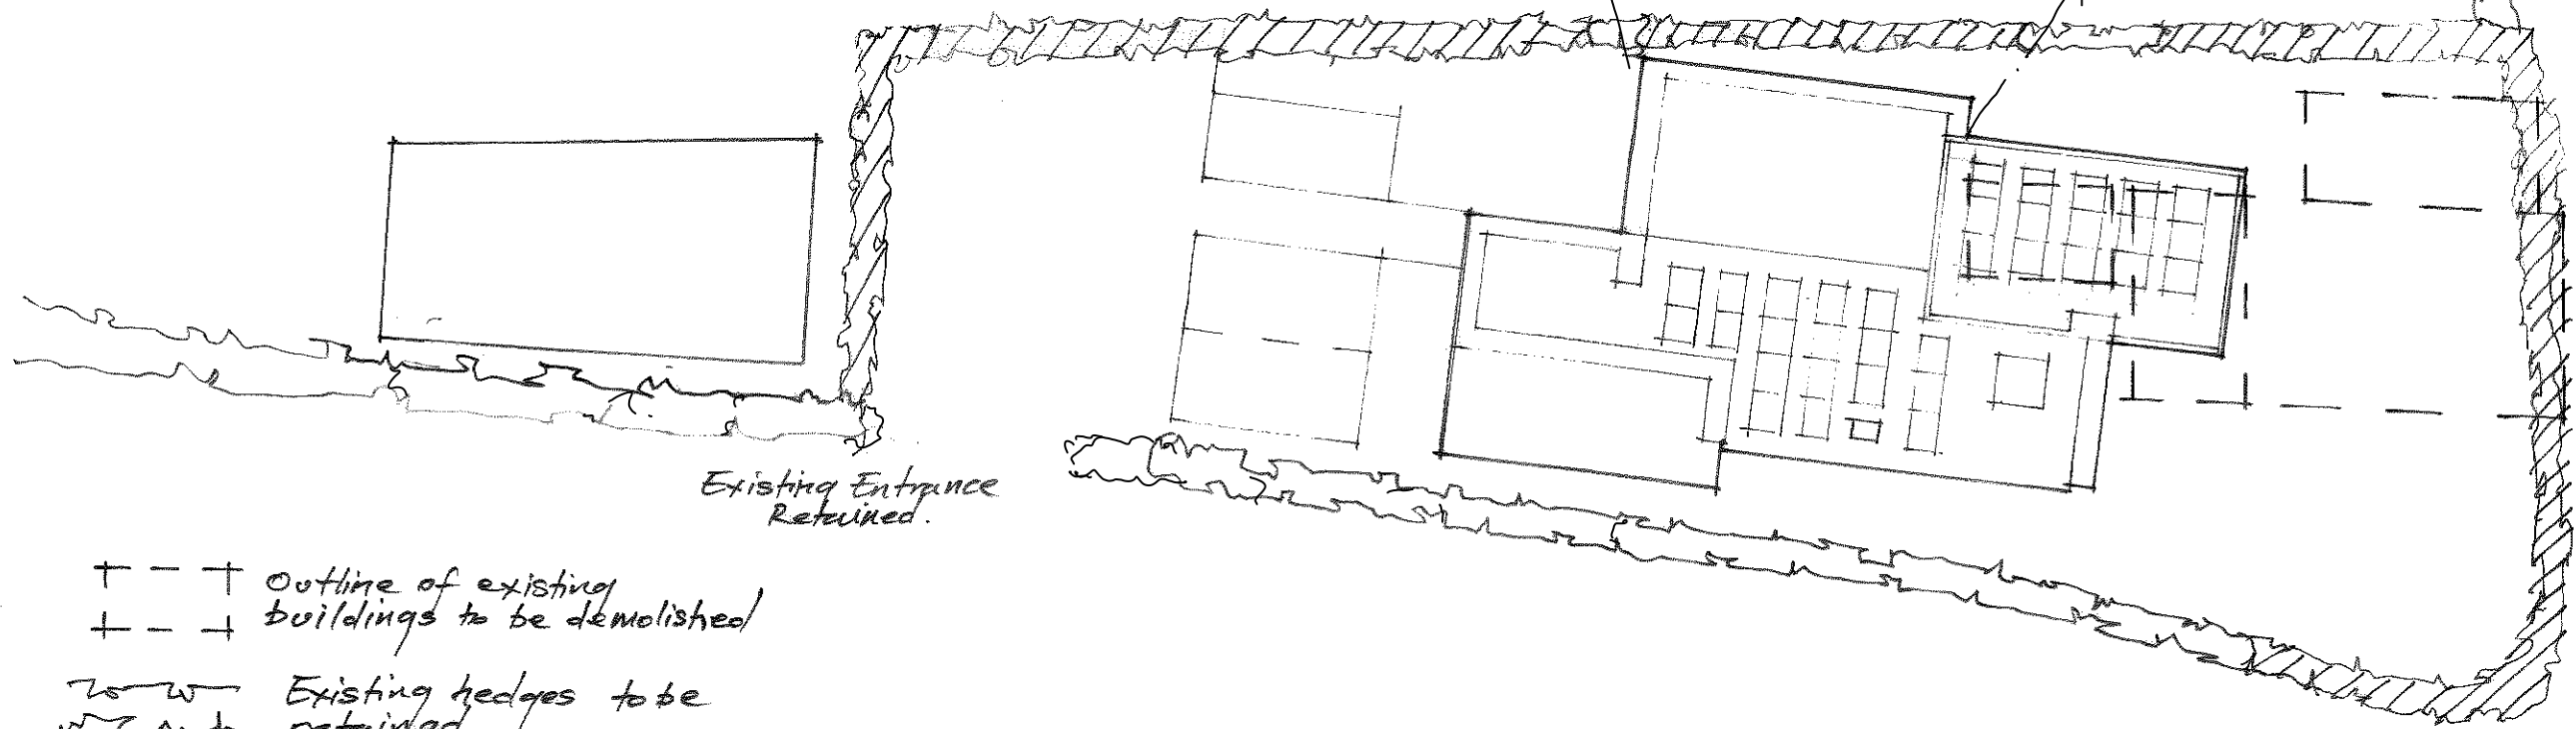

- + - + Outline of existing buildings to be demolished
- ~ ~ ~ Existing hedges to be retained.
- ||||| proposed new & reinforced native hedgerow.
- ||||| Roof mounted PV.

Golynos Cottage, Rogerstone

Proposed Site Plan & Roof Plan.

PL 01 1:200 @ A3.

0 1 2 3 4 5m.