


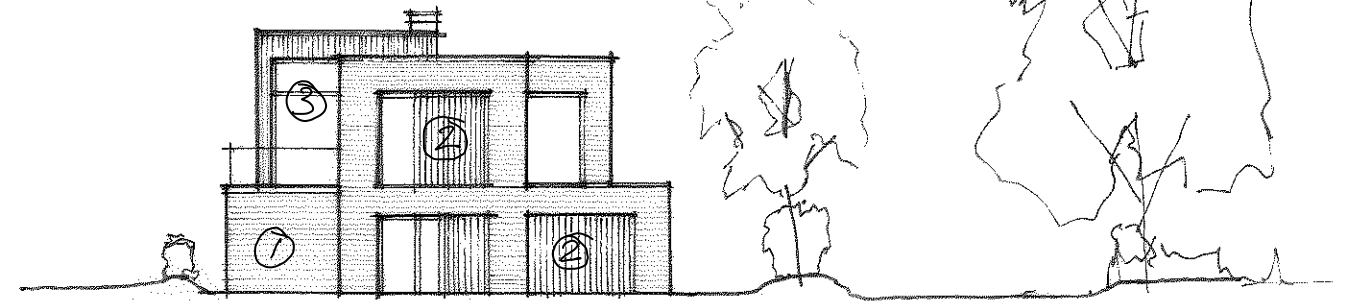

North East Elevation.




South West Elevation.



North West Elevation.

- 1 = Brick
- 2 = Natural timber boarding
- 3 = Grey windows & doors.

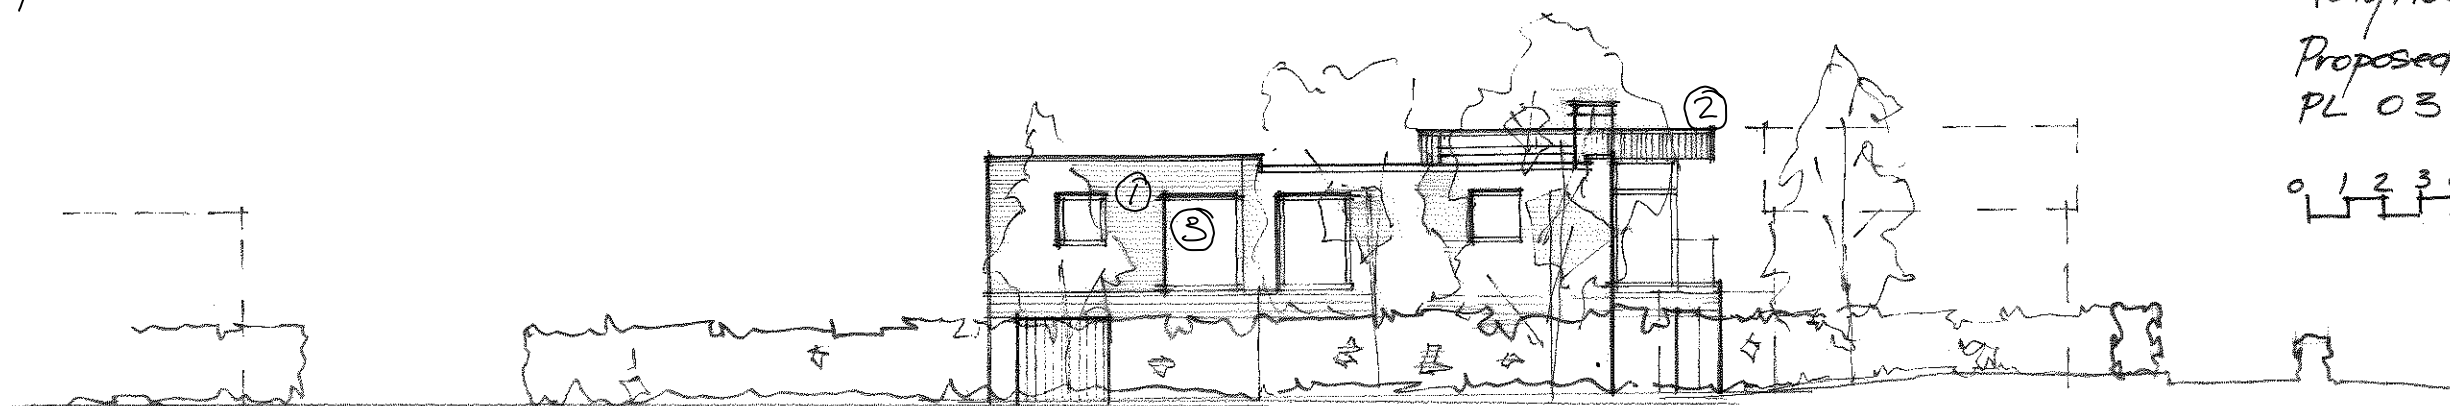

South East Elevation.

Golynos Cottage, Rogerstone  
 Proposed Elevations.  
 PL 03 1:200 @ A3.

0 1 2 3 4 5m