


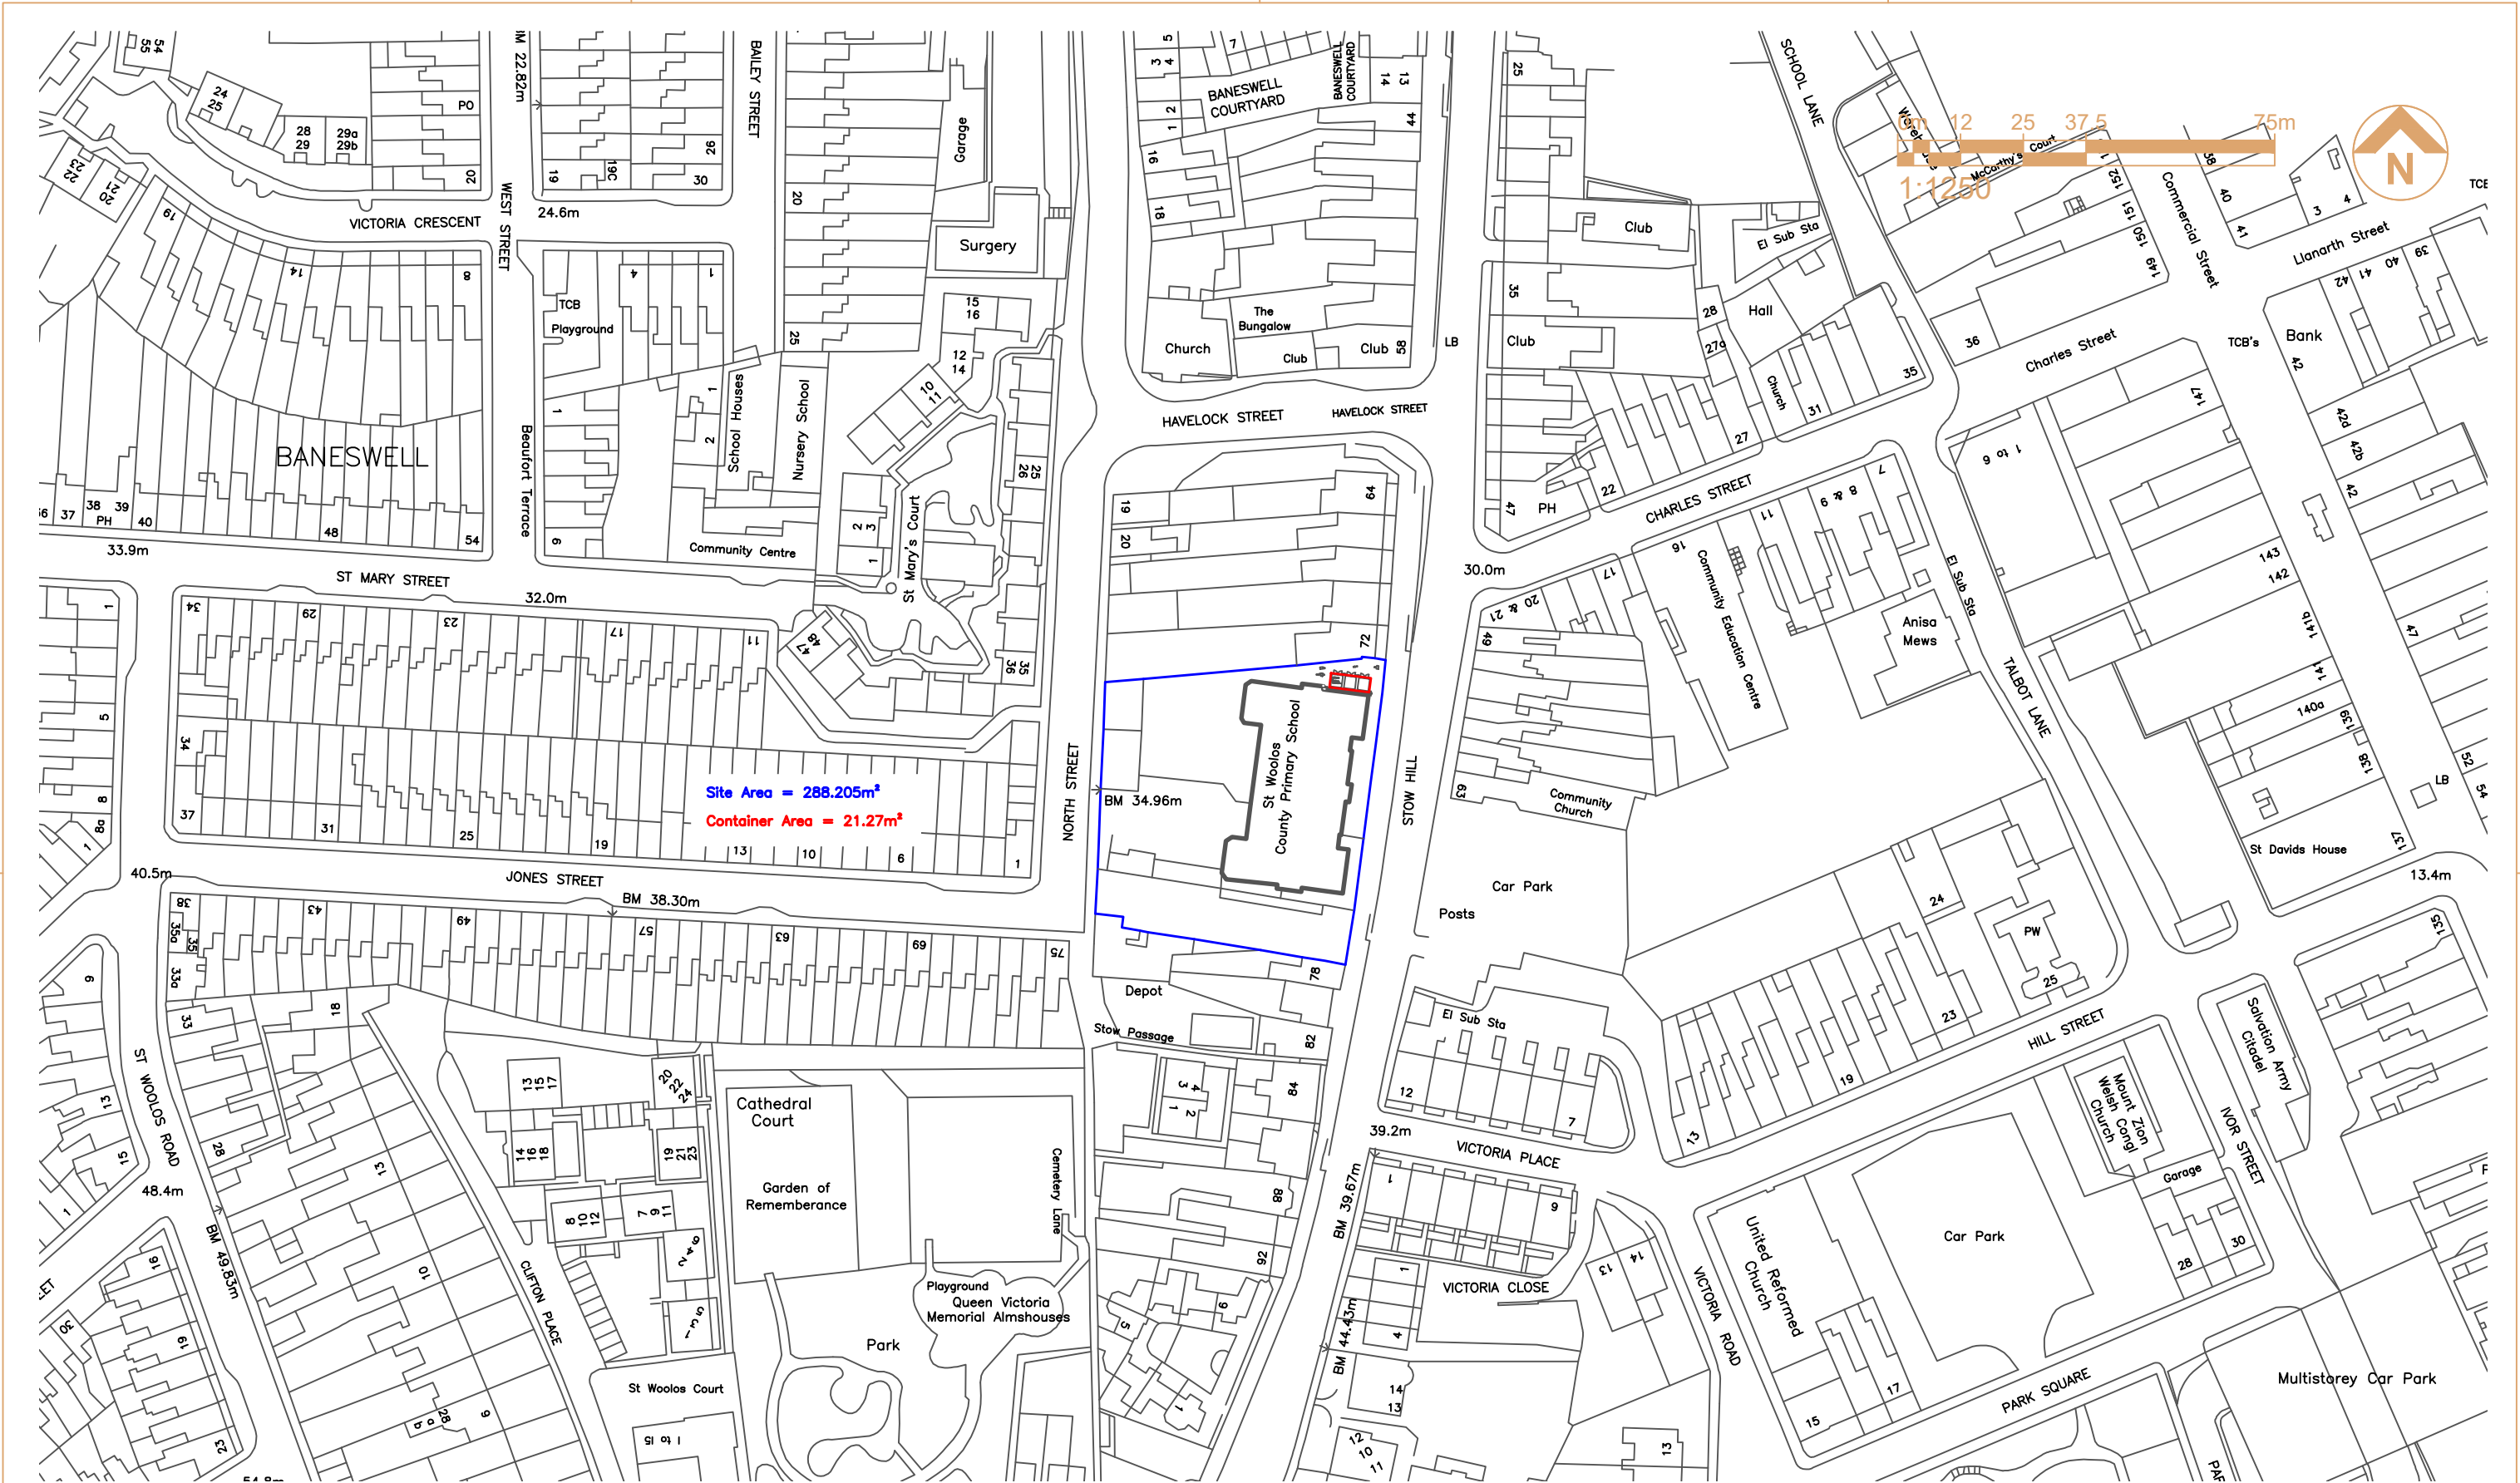

THIS DRAWING IS PRODUCED FOR USE IN THIS PROJECT ONLY AND MAY NOT BE USED FOR ANY OTHER PURPOSE. NPS PROPERTY CONSULTANTS LTD ACCEPT NO LIABILITY FOR THE USE OF THIS DRAWING OTHER THAN THE PURPOSE FOR WHICH IT WAS INTENDED IN CONNECTION WITH THIS PROJECT AS RECORDED IN THE 'PURPOSE FOR ISSUE' AND 'FILE STATUS CODE'.

THIS DRAWING MAY NOT BE REPRODUCED IN ANY FORM WITHOUT PRIOR WRITTEN AGREEMENT OF NPS PROPERTY CONSULTANTS LTD.

© CROWN COPYRIGHT AND DATABASE RIGHTS 2025
ORDNANCE SURVEY LICENCE NUMBER:-

ORIGINAL
SHEET SIZE
A3

21/07/25-- Revision PA -- Red application site outlined in red.

FIRST ISSUE

P0							
REV	DRAWN	DATE	CHECKED	DATE	APPROVED	DATE	

CLIENT
**ST WOOLOS PRIMARY
SCHOOL**

PROJECT
**BIG BOCS BWYD
SHIPPING
CONTAINERS**

TITLE
SITE LOCATION PLAN



Newport Norse
1st Floor, Caradog House, Clappa Park,
Newport, Wales, NP10 8UG,
Tel: 01633 240405;
web:www.norsegroup.co.uk

SCALES DISCIPLINE PROJECT NUMBER
1:1250 ARCH 00-0-0000

DRAWING NUMBER
NPS-DR-A-()-001**

REV CODE
PA

STATUS CODE PURPOSE OF ISSUE DRAWN
S0 STAGE 1 TENDER