


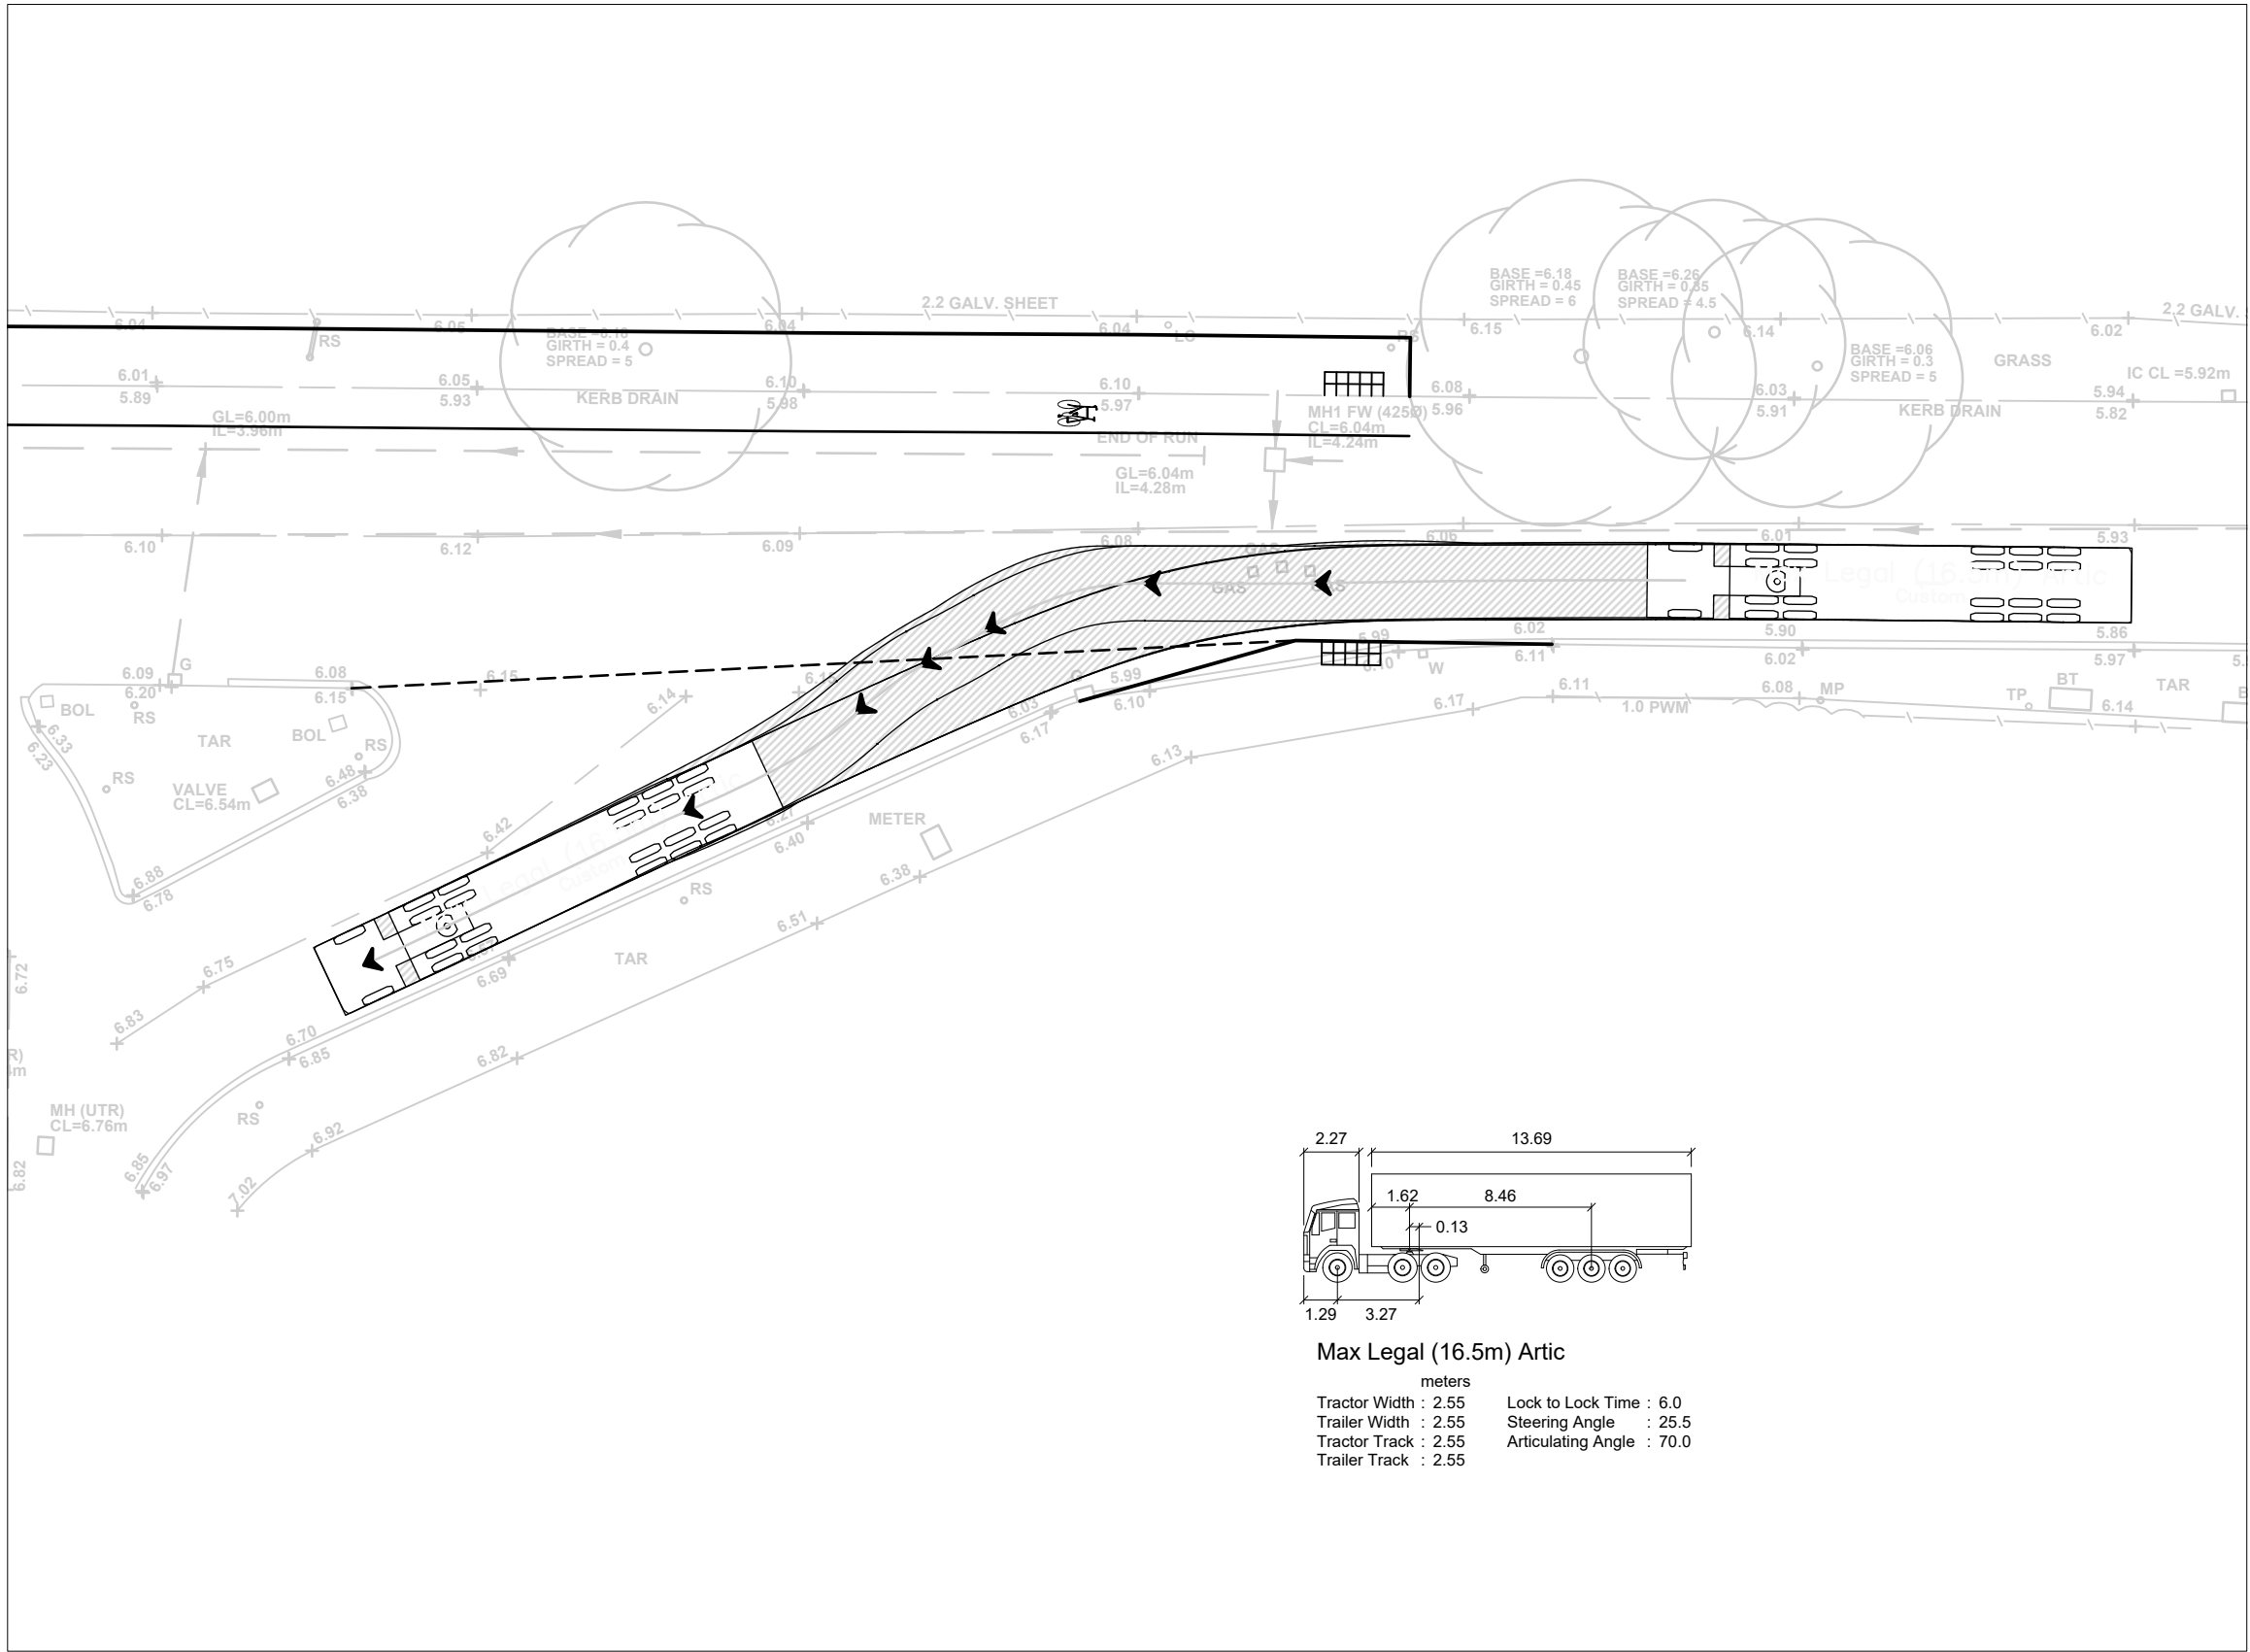

NOTES:

Reproduced from Ordnance Survey Superplan Data with the permission of The Controller of Her Majesty's Stationary Office. Crown Copyright - Licence No. AL100034021

This drawing is based on [Company's Name] Drawing No:

Rev	Date	Details	Drawn by	Checked by
A	16.10.24	Amended following Cardiff Council comments dated 03.10.24	MP	MA

CORUN
Transport and Highway Engineering

Corun Associates Ltd
Swansea
E swansea@corun.uk.com
W www.corun.uk.com

CLIENT:
STARBURST UK LTD

PROJECT:
**FORMER ORB WORKS
STEPHENSON STREET
NEWPORT**

TITLE:
**SWEPT PATH ANALYSIS
AMENDED JUNCTION
WITH MARINER WAY**

STATUS:
INFORMATION

SCALE:	DATE:	DRAWN:	CHECKED:
1:250	09.09.25	MP	MA

JOB NO:	DRAWING NO:	REVISION:
20-00705	SP03	-