
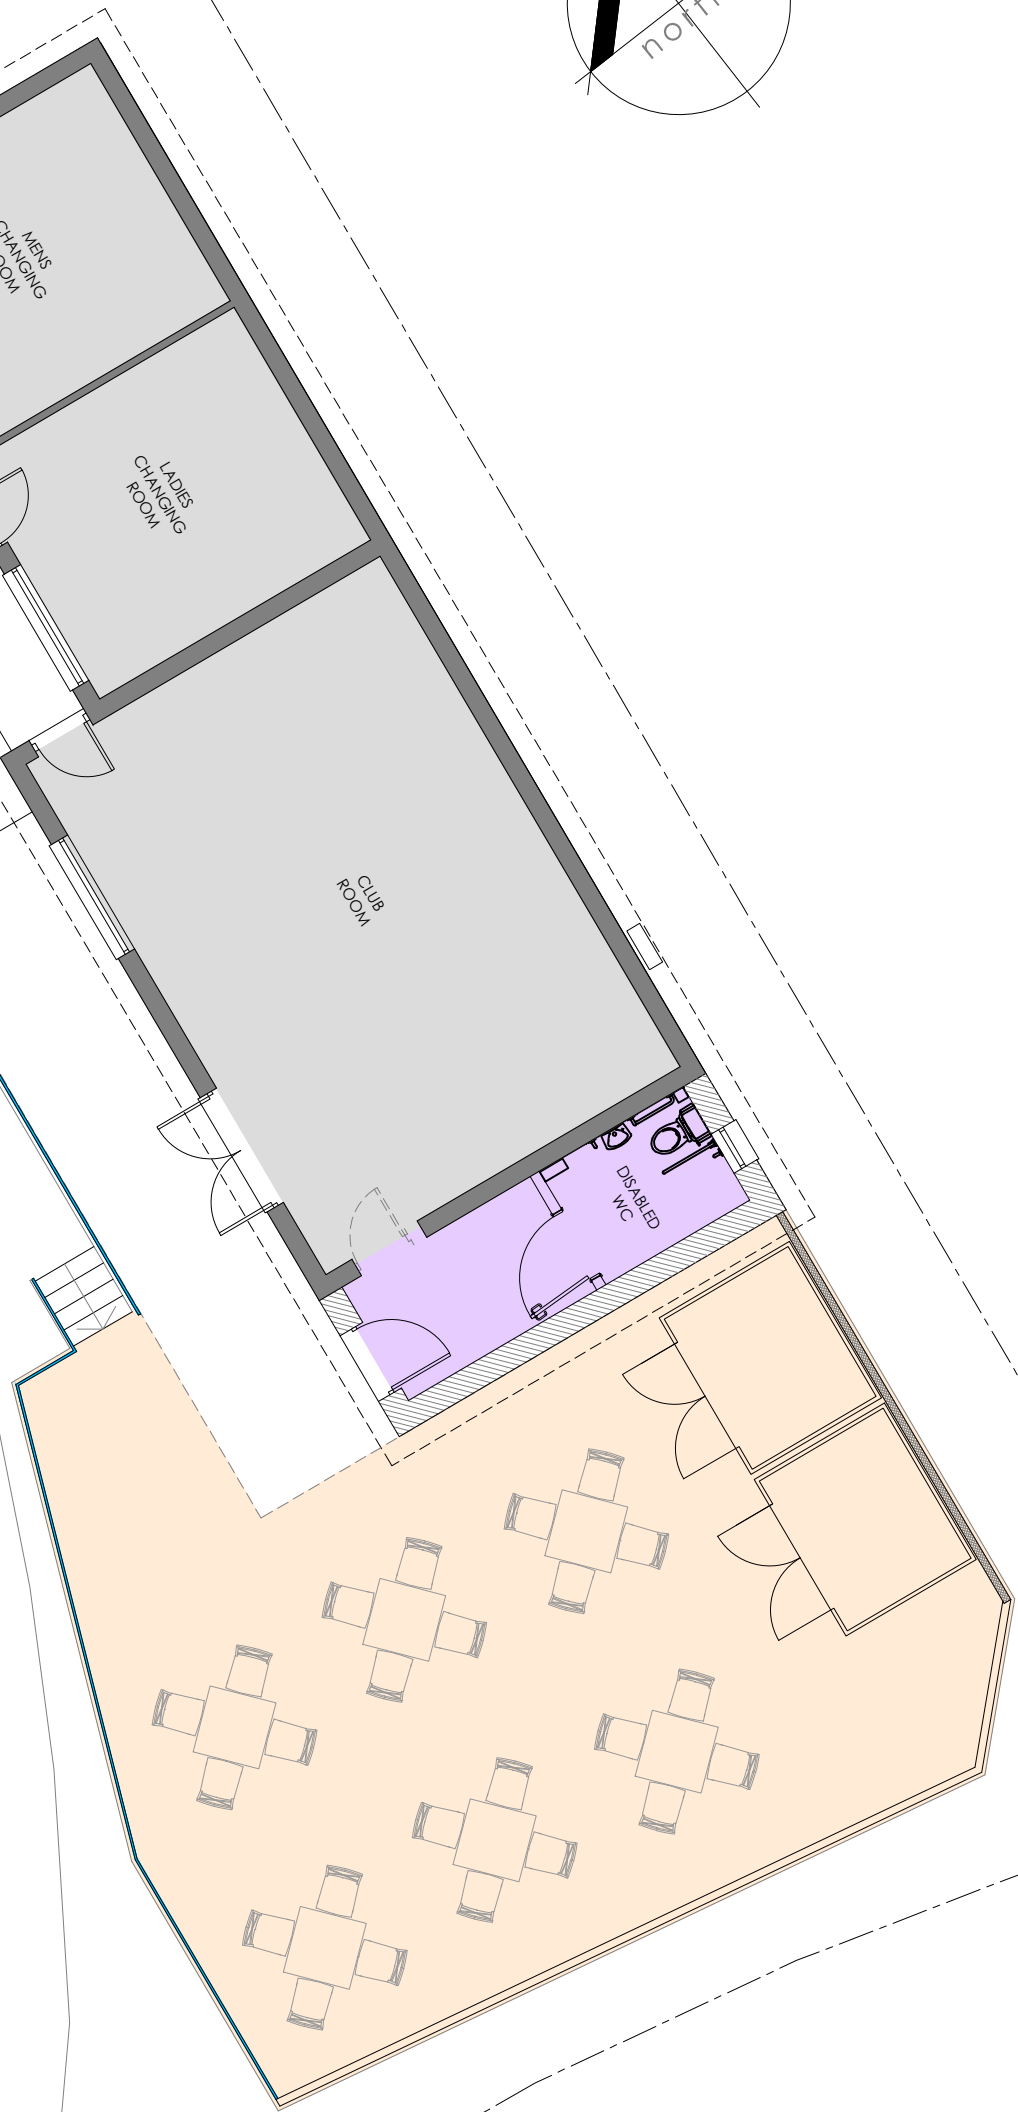


HEATHER ROAD

specification:
The Contractor is to comply with current Building Legislation, British Standard Specifications, Building Regulations etc. whether or not specifically stated on this drawing. This drawing must be checked against and read in conjunction with any structural or other relevant specialist and design documentation provided.

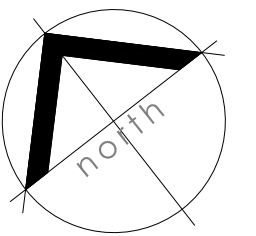

date: June 2026

drawing no.: FDTC / 04	rev.: -
---------------------------	------------

