



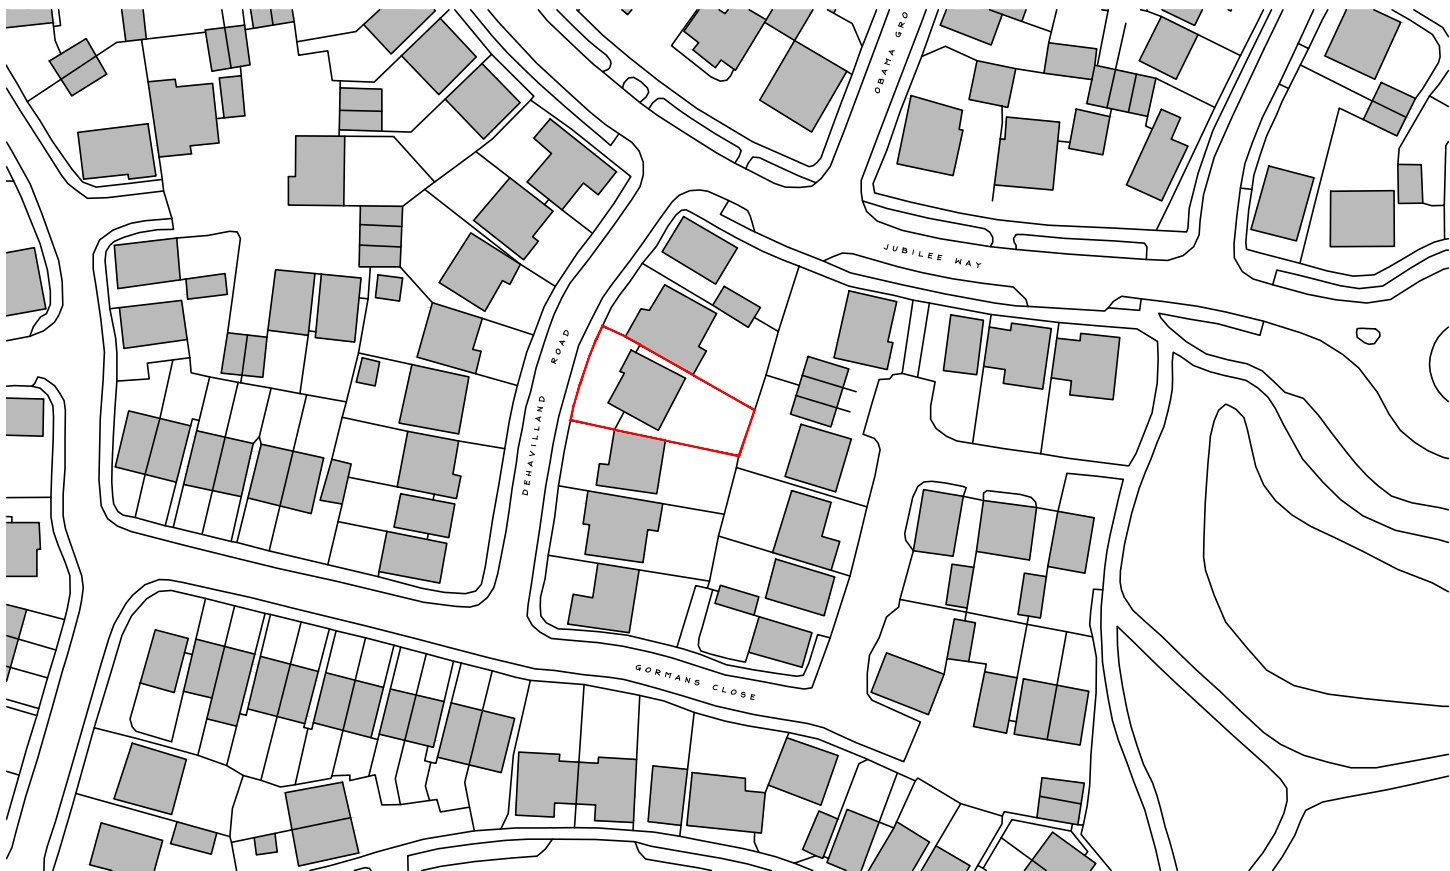

SITE LOCATION PLAN
1:1250 @ A3

Notes:

- 1. THE COPYRIGHT OF THIS DRAWING BELONGS TO CMB DESIGN AND BUILD LTD. IT SHOULD NOT BE REPRODUCED OR DISCLOSED TO THIRD PARTIES WITHOUT PERMISSION OF CMB DESIGN AND BUILD LTD.
- 2. DO NOT SCALE THIS DRAWING
- 3. MEASUREMENTS IN MM UNLESS STATED. ANY DISCREPANCIES TO BE BROUGHT TO ATTENTION OF CMB DESIGN AND BUILD IMMEDIATELY.

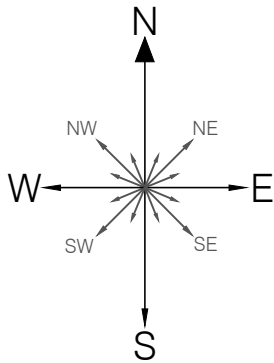

REV:	DESCRIPTION:	BY:	DATE:
------	--------------	-----	-------

STATUS: **PLANNING SUBMISSION**



CLIENT: MR J GEORGE
32 DEHAVILLAND ROAD
JUBILEE PARK, ROGERSTONE
NEWPORT, NP10 9PS

AGENT: CMB DESIGN & BUILD
info@cmbdesignandbuild.co.uk
www.cmbdesignandbuild.co.uk
07512 520 833

SITE: 32 DEHAVILLAND ROAD
NEWPORT, NP10 9PS

TITLE: SITE LOCATION PLAN

SCALE AT A3: 1:1250 @ A3	DATE: APR 25'	DRAWN: CMB	CHECKED: CMB
PROJECT NO: 25_0468	DRAWING NO: 0501	REVISION: *	