




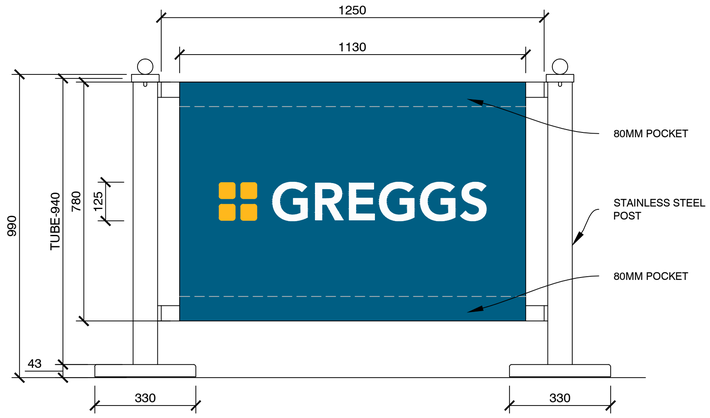


ELEVATION ON SMALL SEATING BARRIER SCALE 1:10 @ A1 / 1:20 @ A3

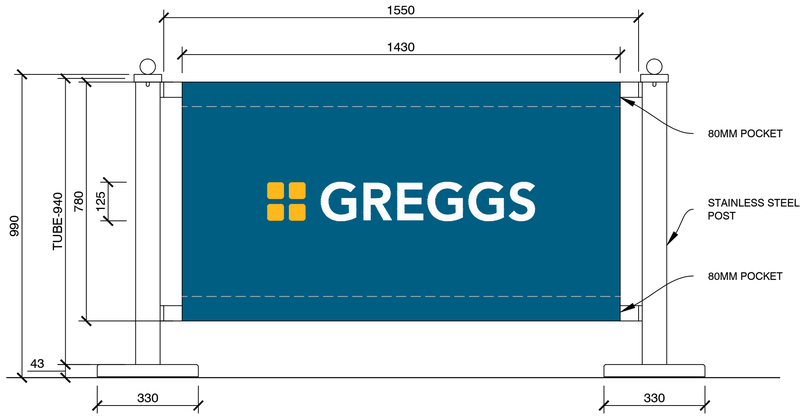


ELEVATION ON LARGE SEATING BARRIER SCALE 1:10 @ A1 / 1:20 @ A3

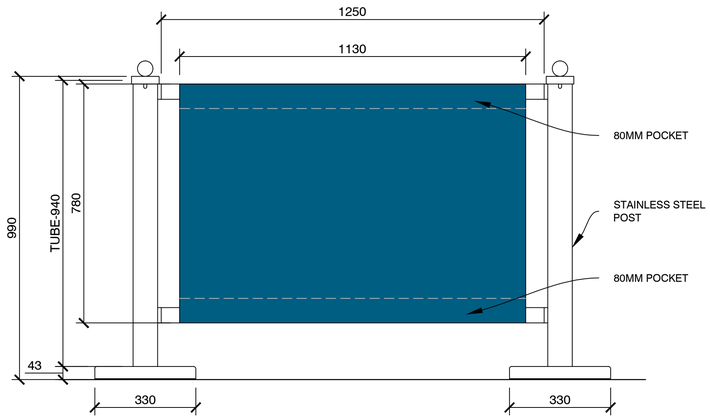


ELEVATION ON SMALL SEATING BARRIER REVERSE SCALE 1:20 @A3

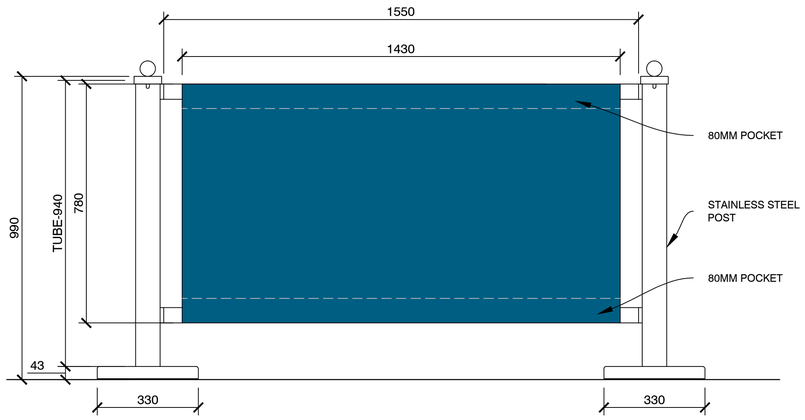

ELEVATION ON LARGE SEATING BARRIER REVERSE

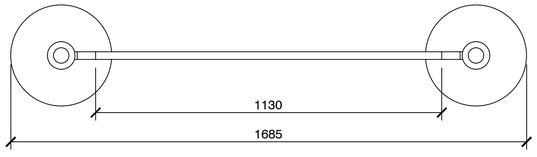

PLAN ON SMALL SEATING BARRIER

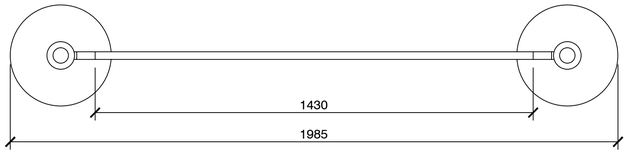

PLAN ON LARGE SEATING BARRIER

COLOUR REFERENCES KEY

WHITE

RAL 5019

PANTONE 1235C



BANNER RAIL 1 (BR1)
1: TOP AND BOTTOM HEAVY DUTY BANNER RAIL (1250mm) FOR USE WITH HEAVY DUTY POST
2: HEAVY WEIGHT STAINLESS STEEL POST AND BASE 21KG
3: 1130MM X 780MM VINYL CANVAS



BANNER RAIL 2 (BR2)
1: TOP AND BOTTOM HEAVY DUTY BANNER RAIL (1550mm) FOR USE WITH HEAVY DUTY POST
2: HEAVY WEIGHT STAINLESS STEEL POST AND BASE 21KG
3: 1430MM X 780MM VINYL CANVAS

REV	DESCRIPTION	DATE	NAME

GREGGS Plc
GREGGS HOUSE
QUORUM BUSINESS PARK
NEWCASTLE UPON TYNE
NE12 8BU
Tel: (0191) 281 7721

Project Title: STANDARD DETAILS

Title: EXTERNAL FURNITURE - BARRIER SPEC

Site Address: ALL SHOPS

Gross Building Area	Proposed Customer Area
N/A	N/A

Drawing No.	Rev.
EXT-FURNITURE PRINCIPLES - 02	

Date	Scale	
23.01.16	1:10	@ A1

Drawn by	Scale Bar
LWM	0 500 1000 2000
Issued	
1-Feb-17	

DO NOT RESCALE THIS DRAWING