


S6984 NEWPORT U34 RINGLAND CENTRE EXTENRAL SEATING LOCATION PLAN

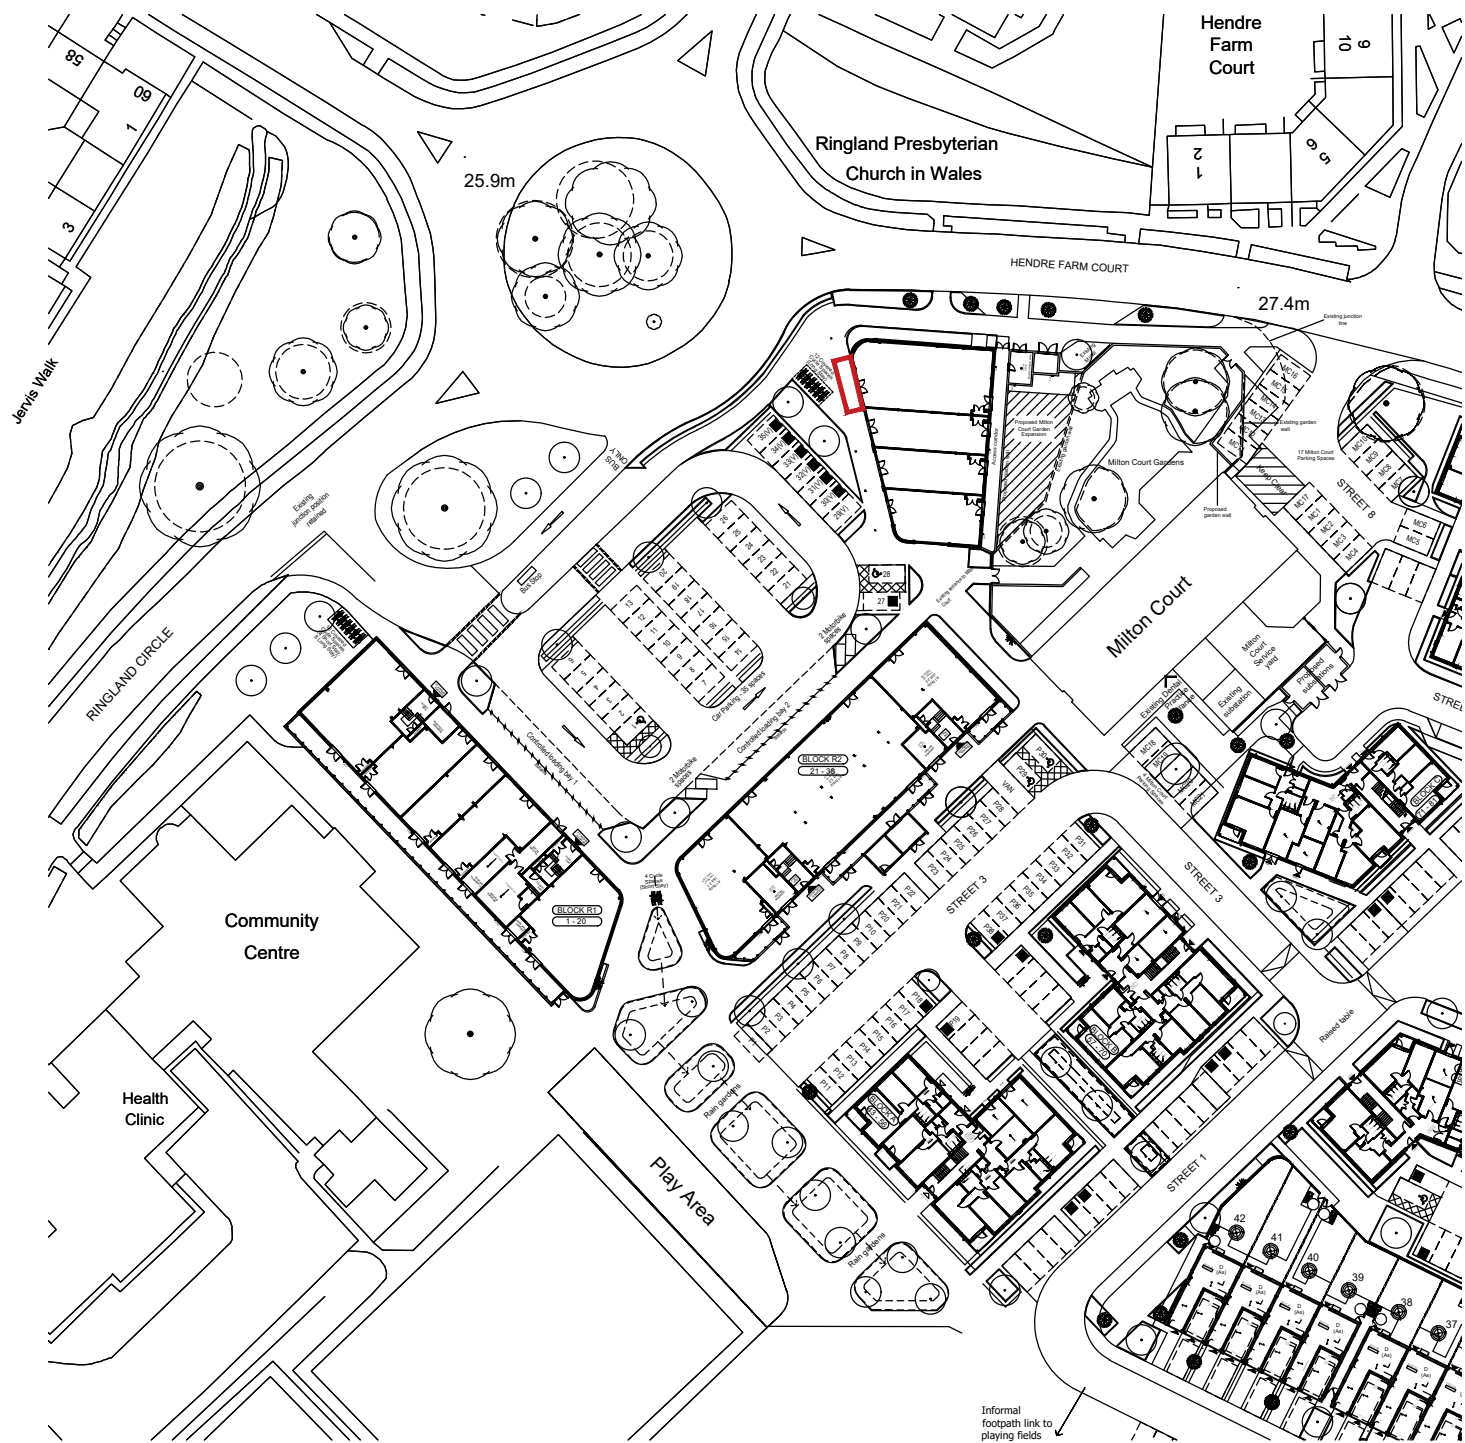

Scale 1:1250
Map number: TQEQY25231173953143