


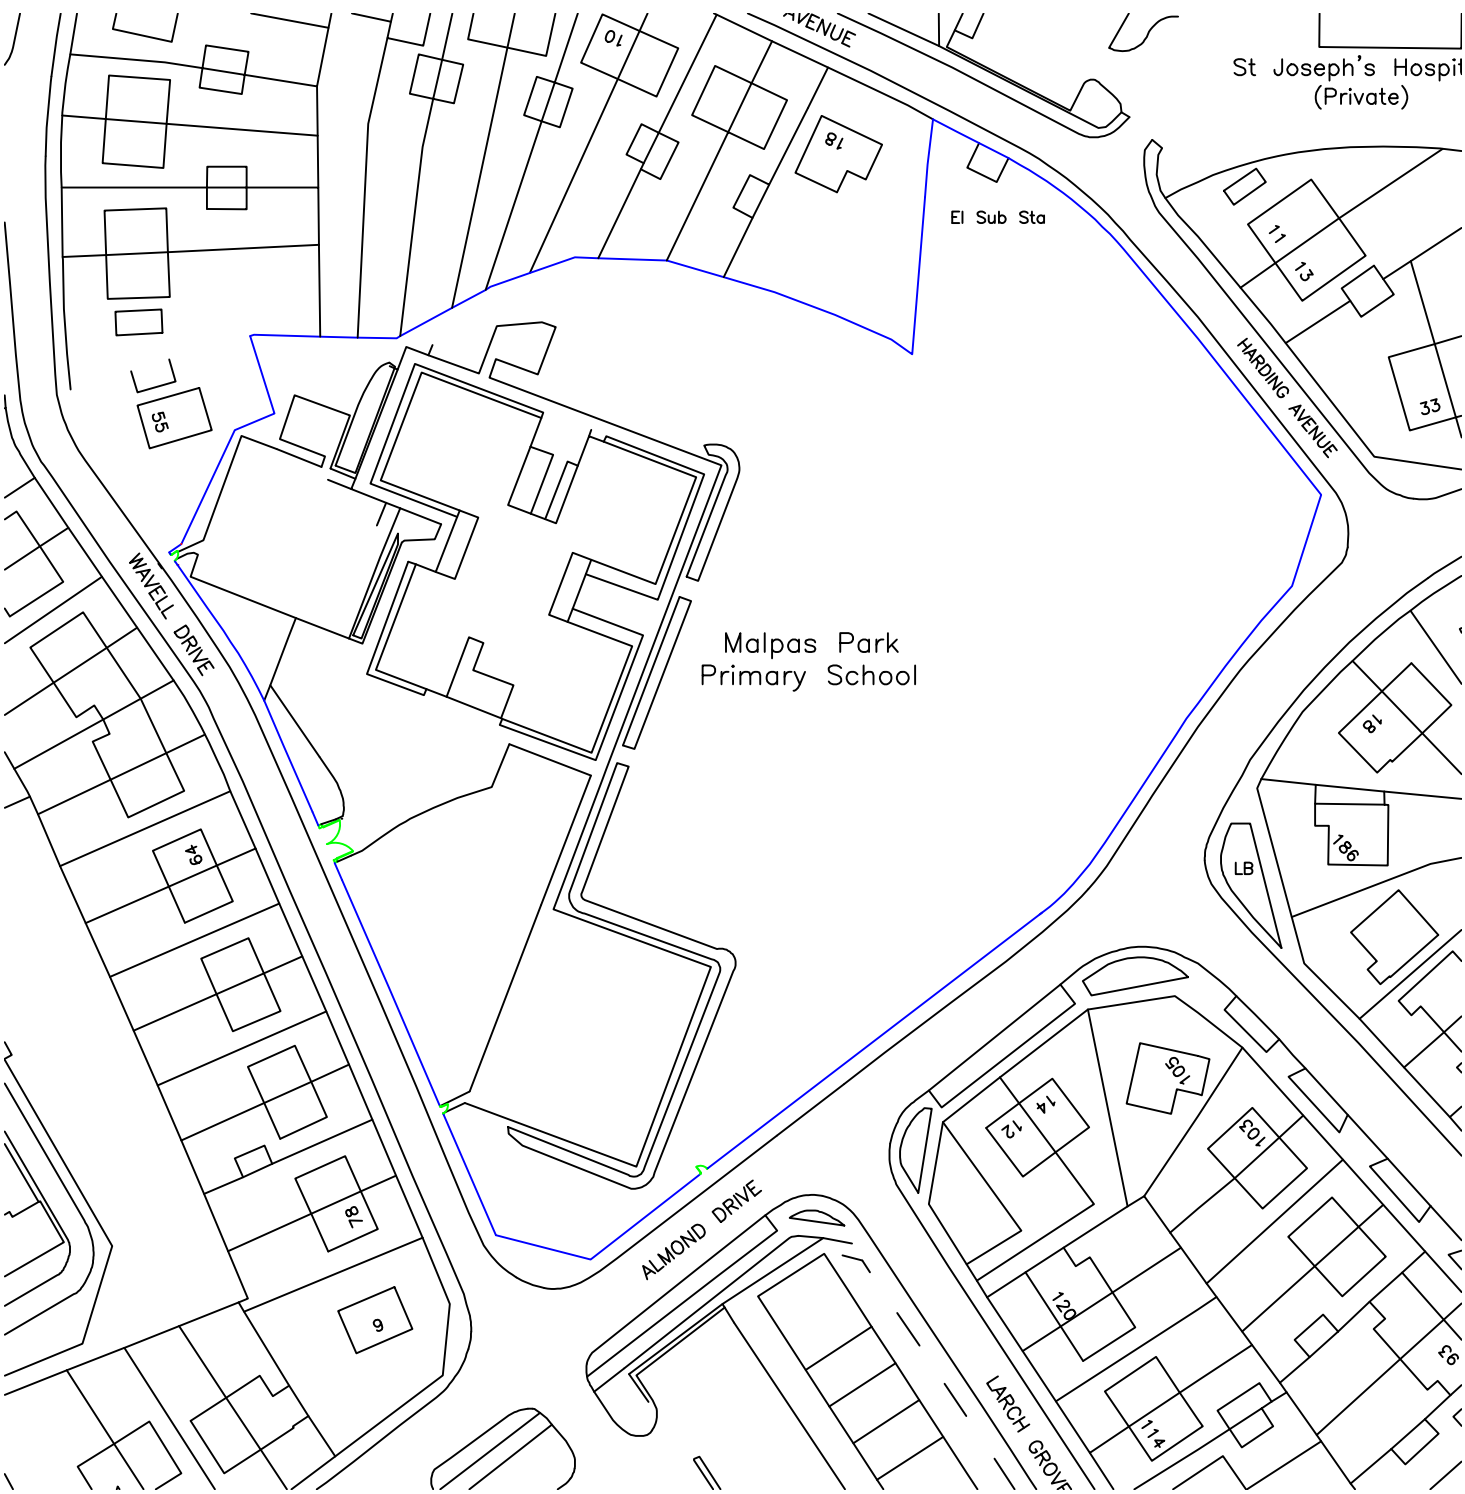

THIS DRAWING IS PRODUCED FOR USE IN THIS PROJECT ONLY AND MAY NOT BE USED FOR ANY OTHER PURPOSE. CYSON CYMRU PROPERTY SERVICES ACCEPT NO LIABILITY FOR THE USE OF THIS DRAWING OTHER THAN THE PURPOSE FOR WHICH IT WAS INTENDED IN CONNECTION WITH THIS PROJECT AS RECORDED IN THE 'PURPOSE FOR ISSUE' AND 'FILE STATUS CODE'.

THIS DRAWING MAY NOT BE REPRODUCED IN ANY FORM WITHOUT PRIOR WRITTEN AGREEMENT OF CYSON CYMRU PROPERTY SERVICES.

© CROWN COPYRIGHT AND DATABASE RIGHTS 2026
ORDNANCE SURVEY LICENCE NUMBER:

ORIGINAL
SHEET SIZE
A3

FIRST ISSUE							CLIENT	TITLE	SCALES DISCIPLINE PROJECT NUMBER		
P0							NEWPORT CITY COUNCIL	EXISTING PLAN BOUNDARY FENCE	1:1000	ARCH	00-00CC
REV							PROJECT		DRAWING NUMBER		REV CODE
							MALPAS PARK PRIMARY SCHOOL		CC -DR-A-(**)-010		P 1
									STATUS CODE		DRAWN
									S0		CB
									PURPOSE OF ISSUE		
									STAGE 1 TENDER		



1st Floor, Caradog House, Cleppa Park, Newport, Wales, NP10 8UG, Tel: 01633 656 690; web:www.cysoncymru.co.uk

Date Plotted: 20 February 2026 13:15:35

© COPYRIGHT CYSON CYMRU 2026