




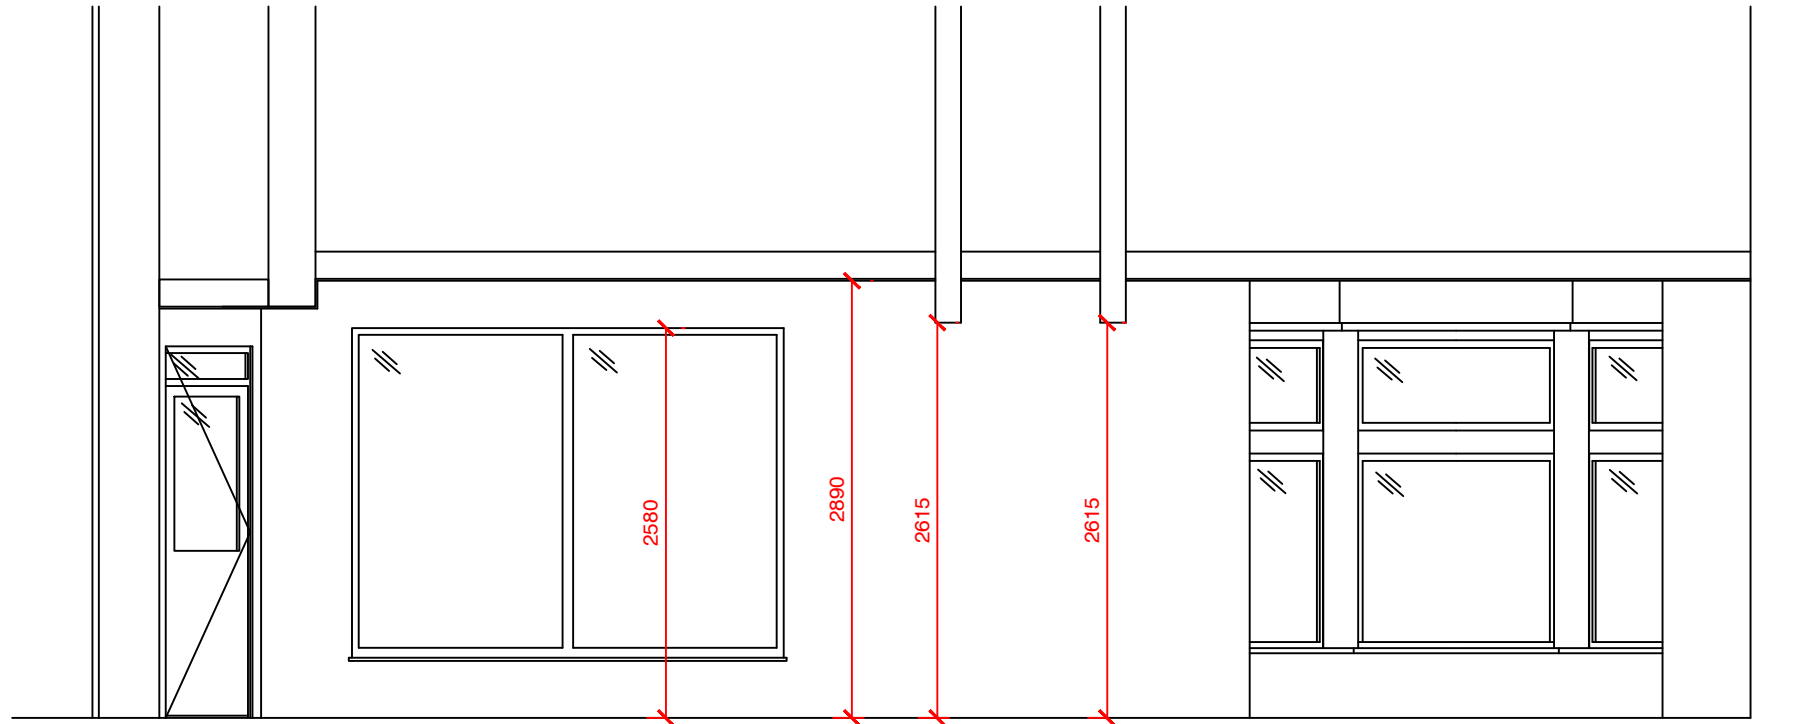


EXISTING SECTION D-D (1:50)

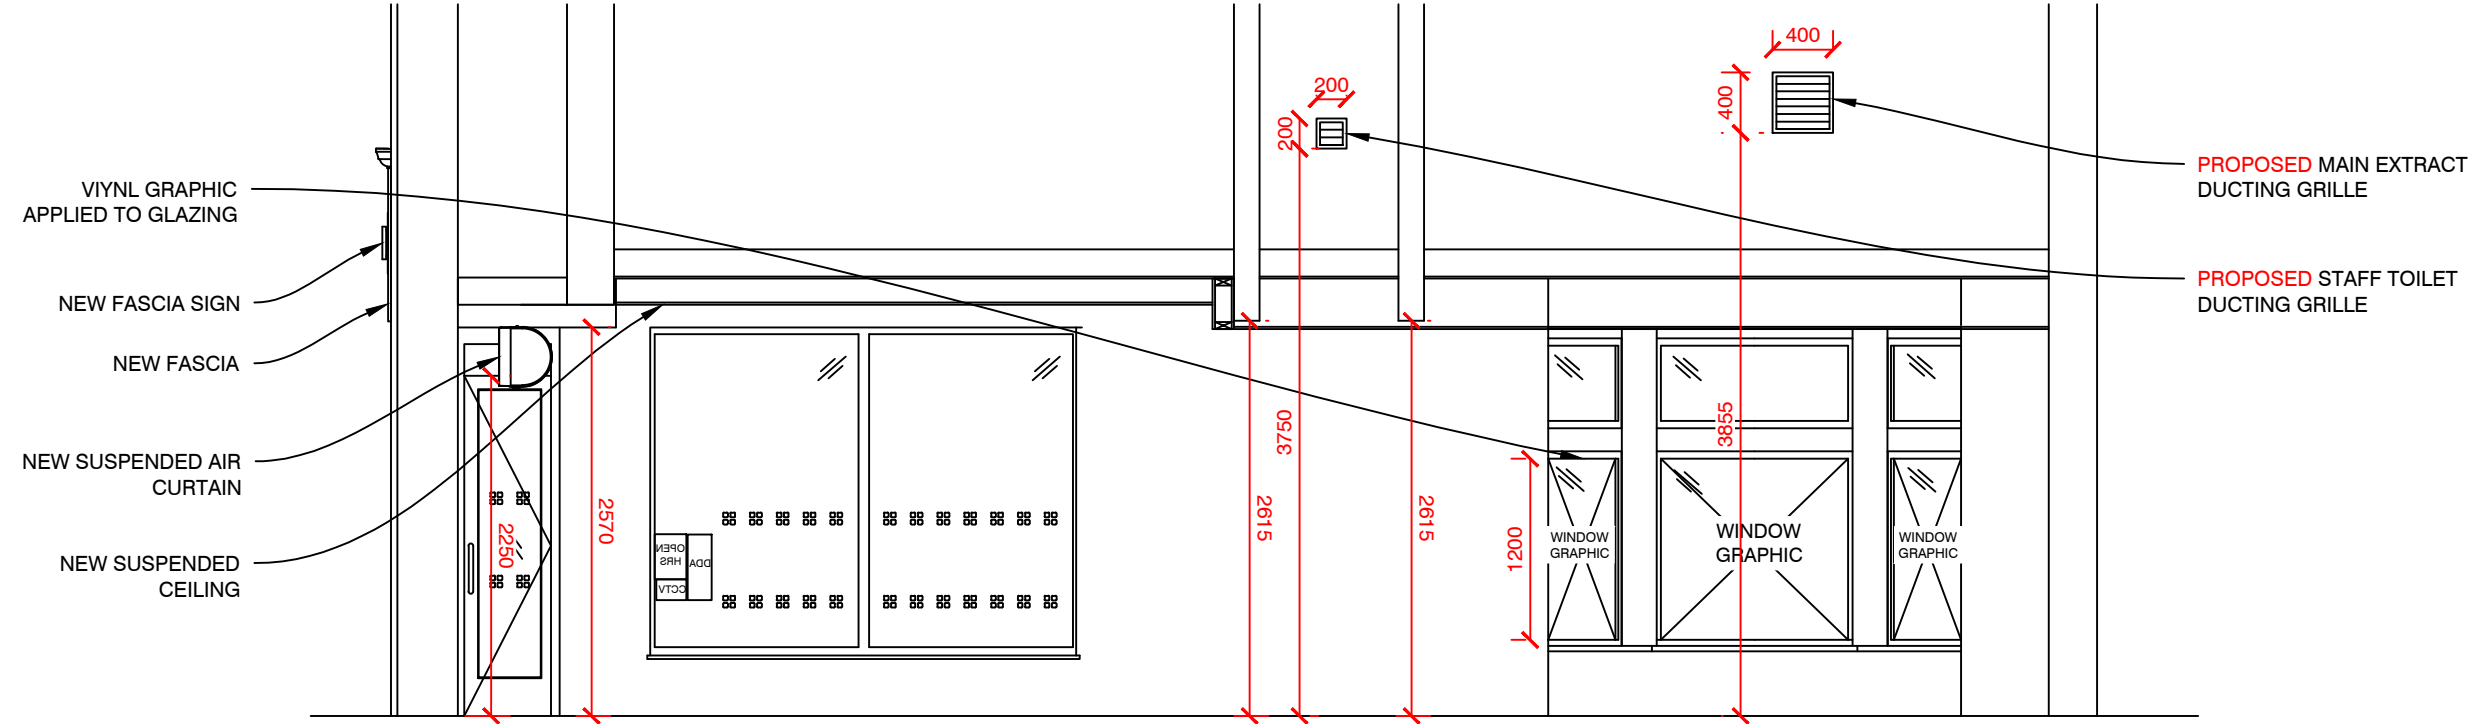


PROPOSED SECTION D-D (1:50)

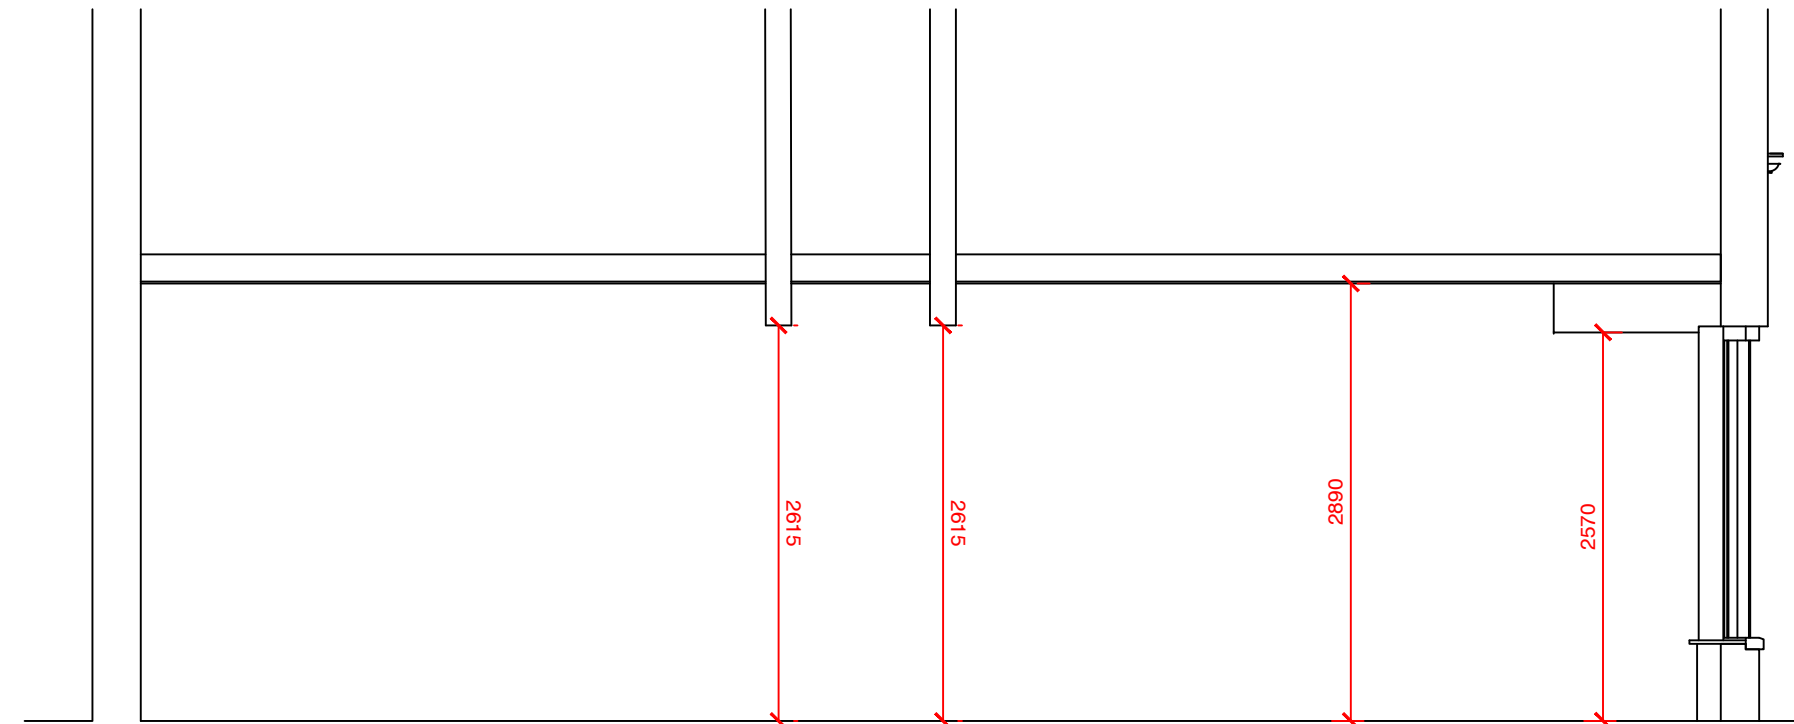


EXISTING SECTION E-E (1:50)

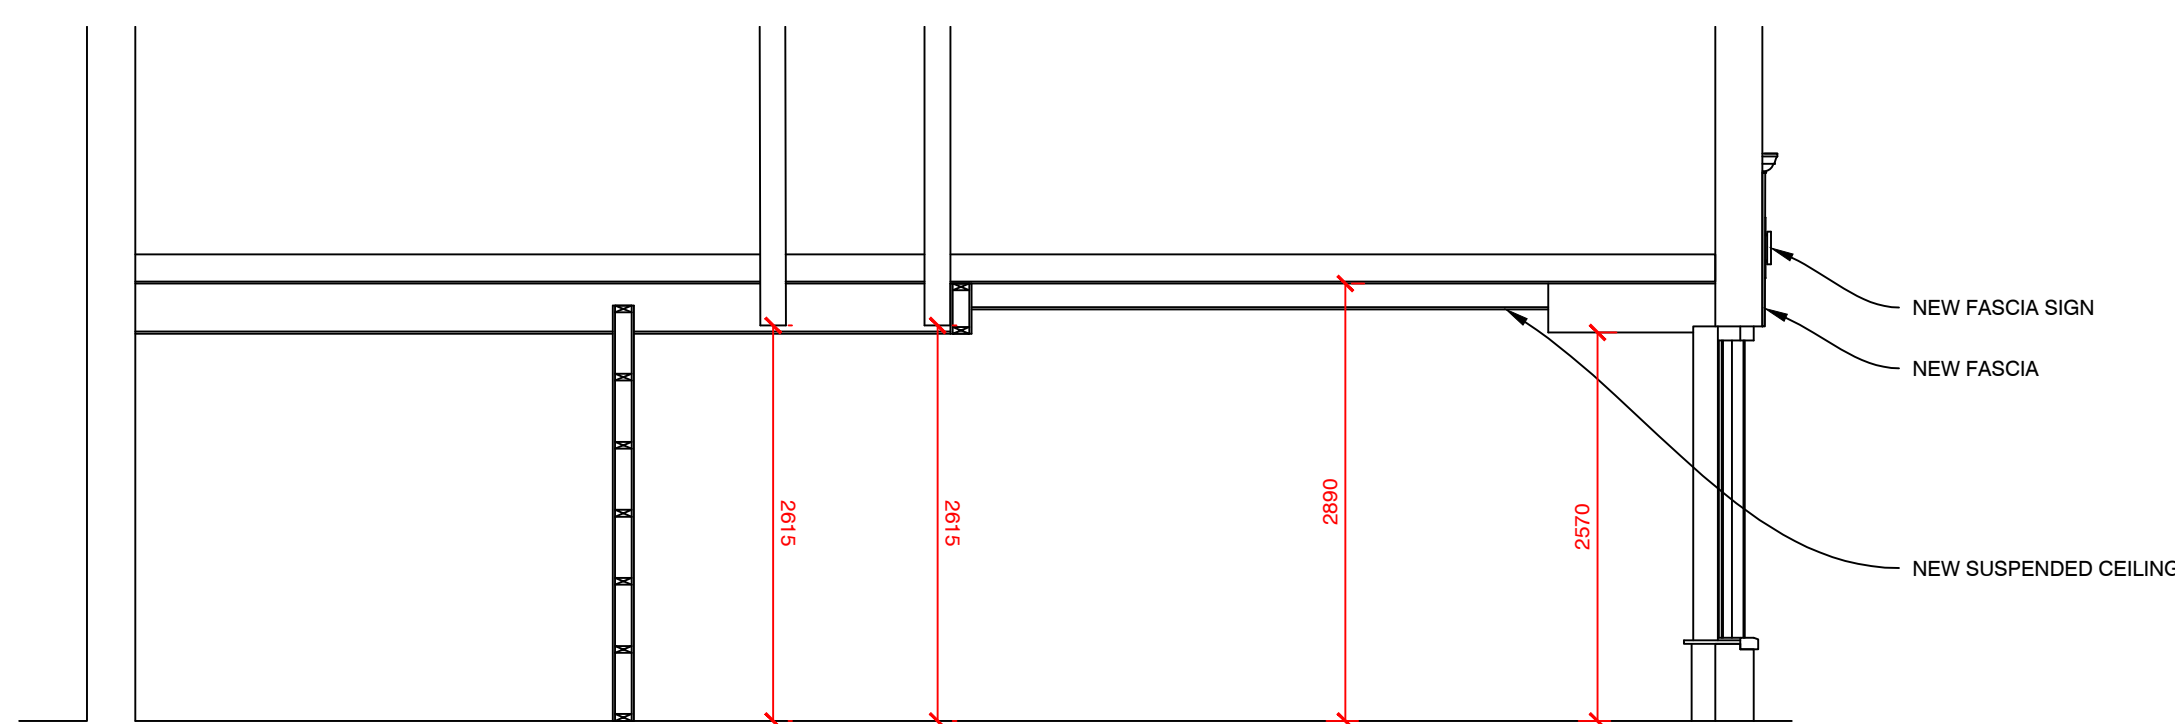


PROPOSED SECTION E-E (1:50)

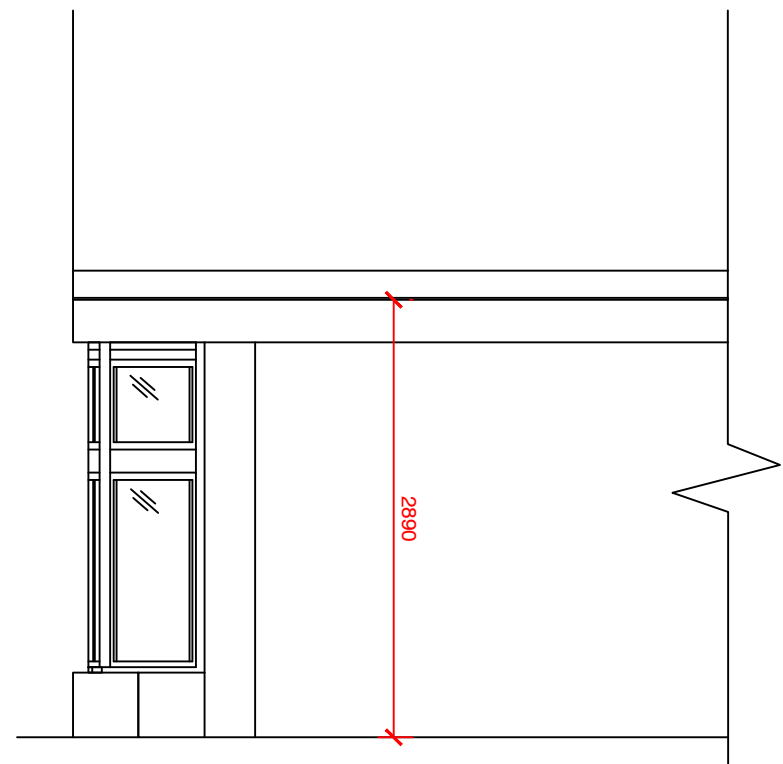


EXISTING SECTION F-F (1:50)

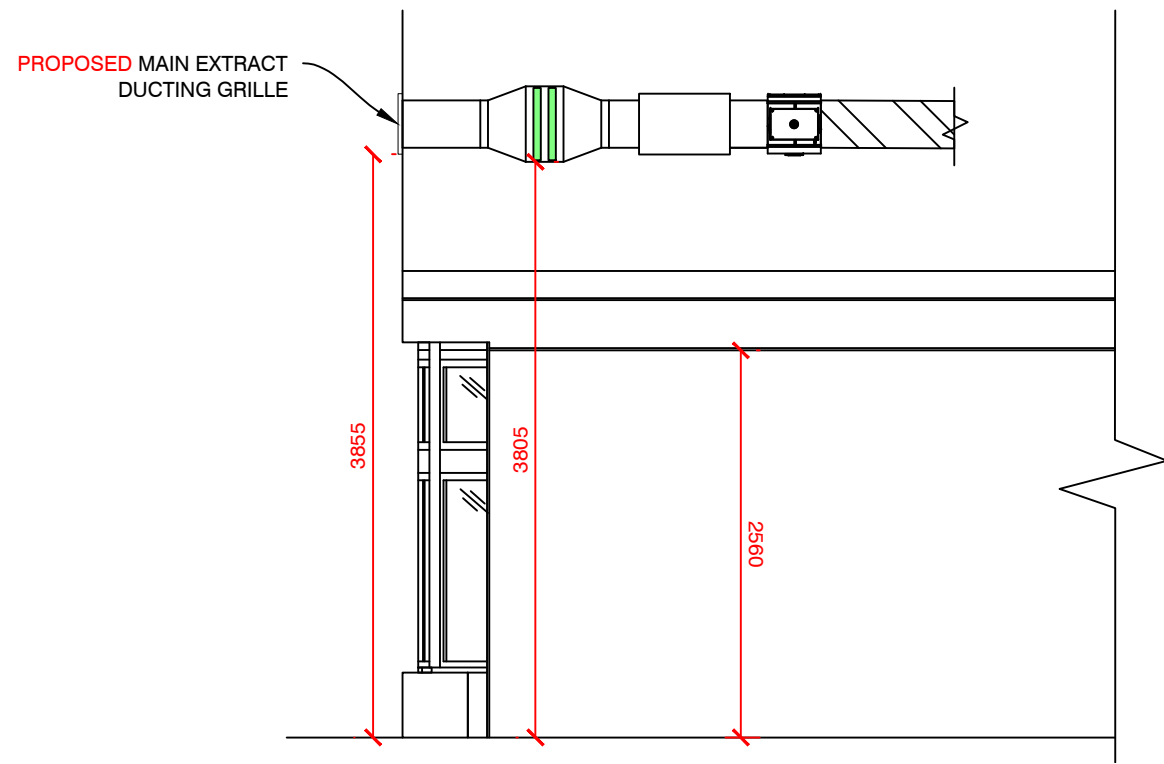


PROPOSED SECTION F-F (1:50)

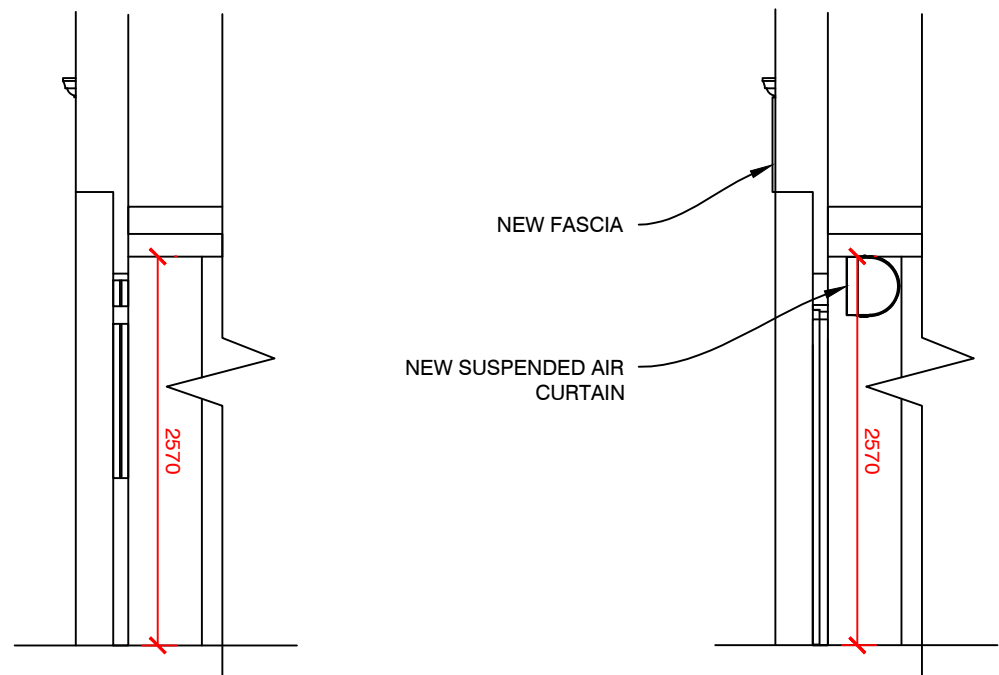


EXISTING
SECTION G-G (1:50)

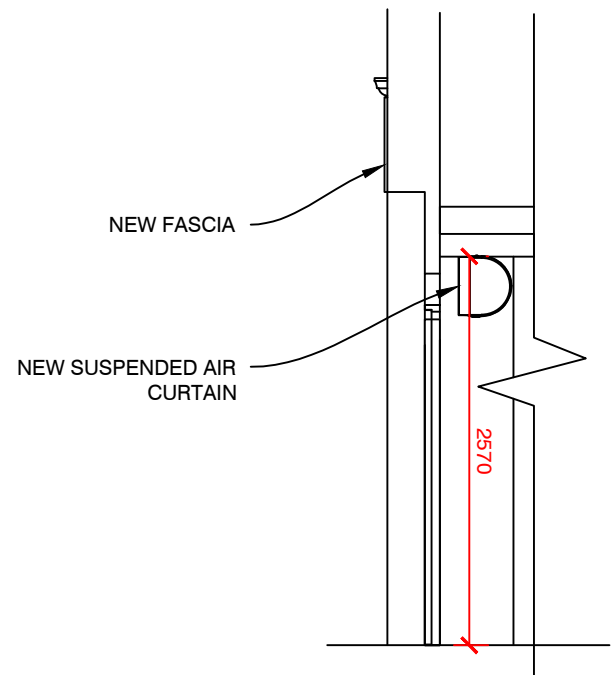


PROPOSED
SECTION G-G (1:50)

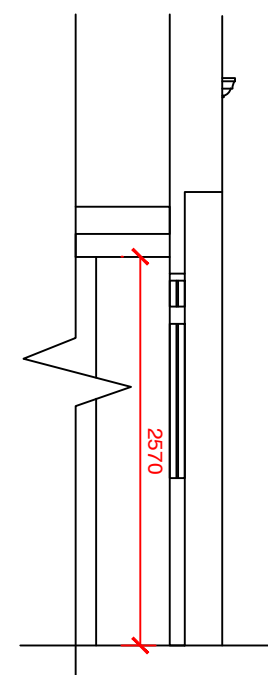


EXISTING
SECTION H-H (1:50)

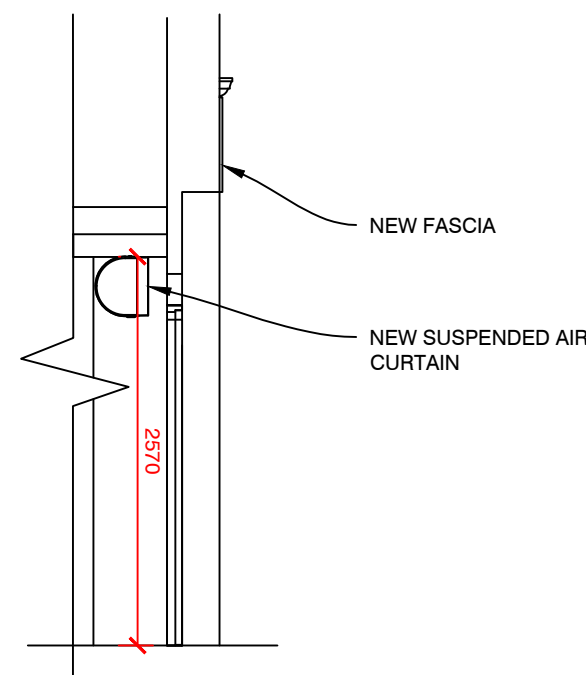

PROPOSED
SECTION H-H (1:50)

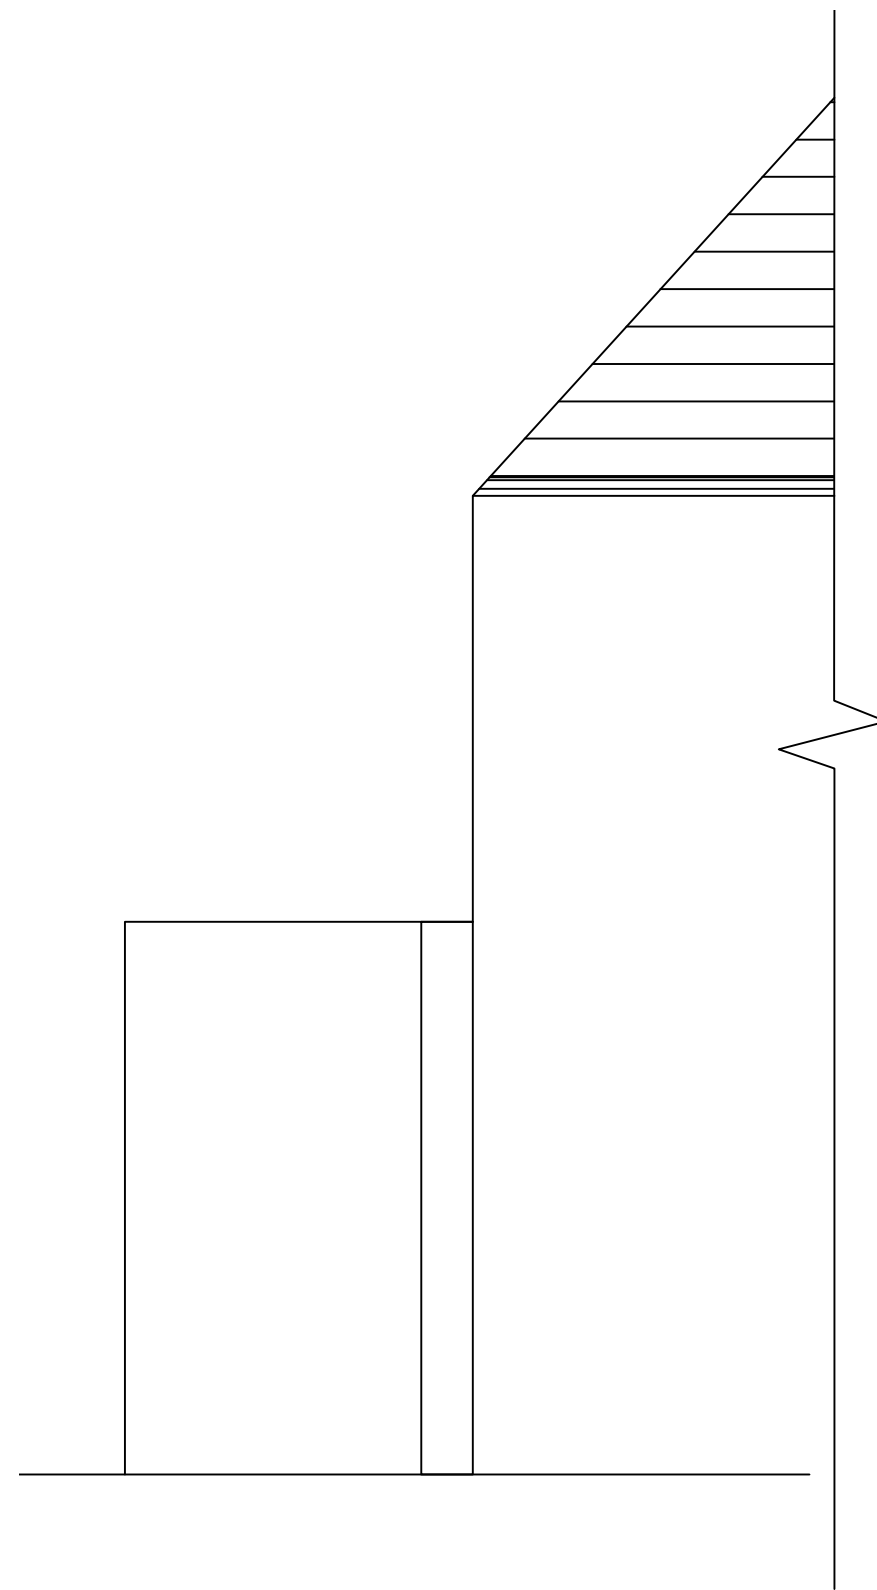

EXISTING SECTION I-I (1:50)

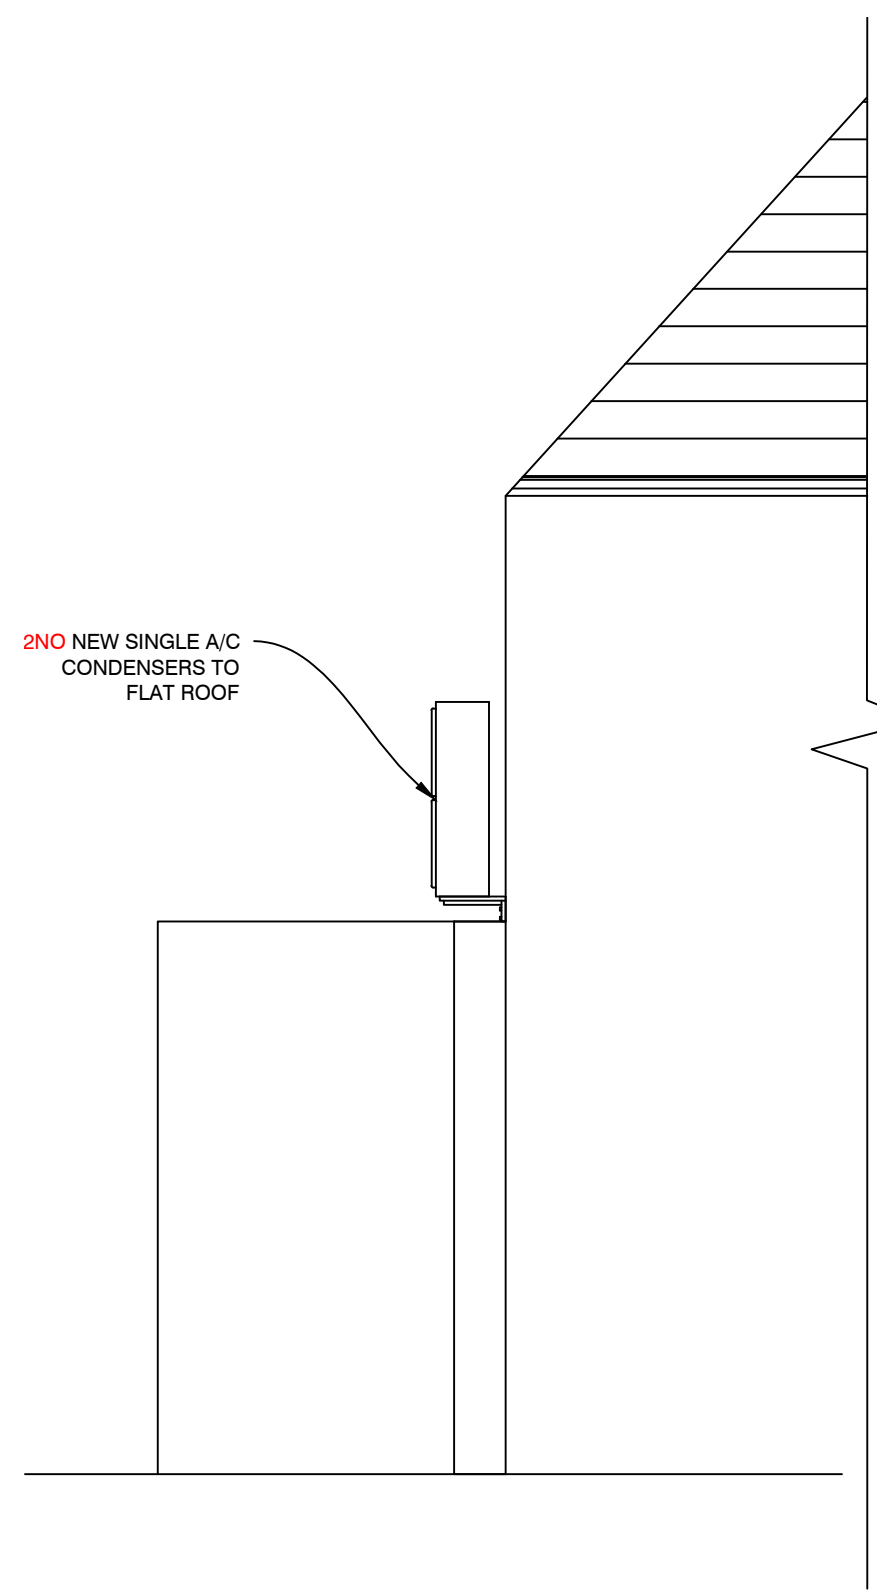

PROPOSED SECTION I-I (1:50)

REV	DESCRIPTION	DATE	NAME
GREGGS Plc (WEST) MAINSTREAM WAY SALTLEY BIRMINGHAM B7 4SN Tel: (0121) 605 1122			
Shop S Number & Name S7081 NEWPORT, CHEPSTOW ROAD OUTLET			
Title EXISTING & PROPOSED SECTIONS			
Site Address 414 CHEPSTOW ROAD, NEWPORT, NP19 8JH			
Gross Building Area 116 Sq m		Gross Sales Area N/A	
Drawing No. RWST/S7081/14			Rev.
Date 07.05.26		Scale 1:50	@ A1
Drawn by EG	Scale Bar 0 500 1000 1500 2000 2500mm		
Issued 14-May-26	SCALE 1:50		