



SITE LOCATION PLAN
AREA 2 HA
SCALE: 1:1250 on A4
CENTRE COORDINATES: 323782 , 183233

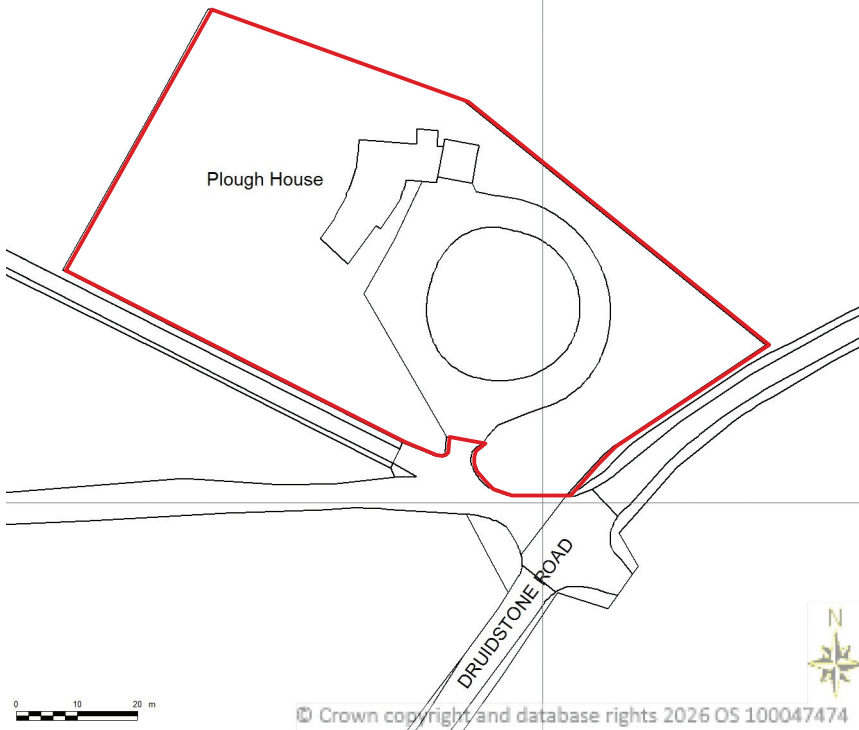

Supplied by Streetwise Maps Ltd
www.streetwise.net
Licence No: 100047474
09:46:28 06/05/2026

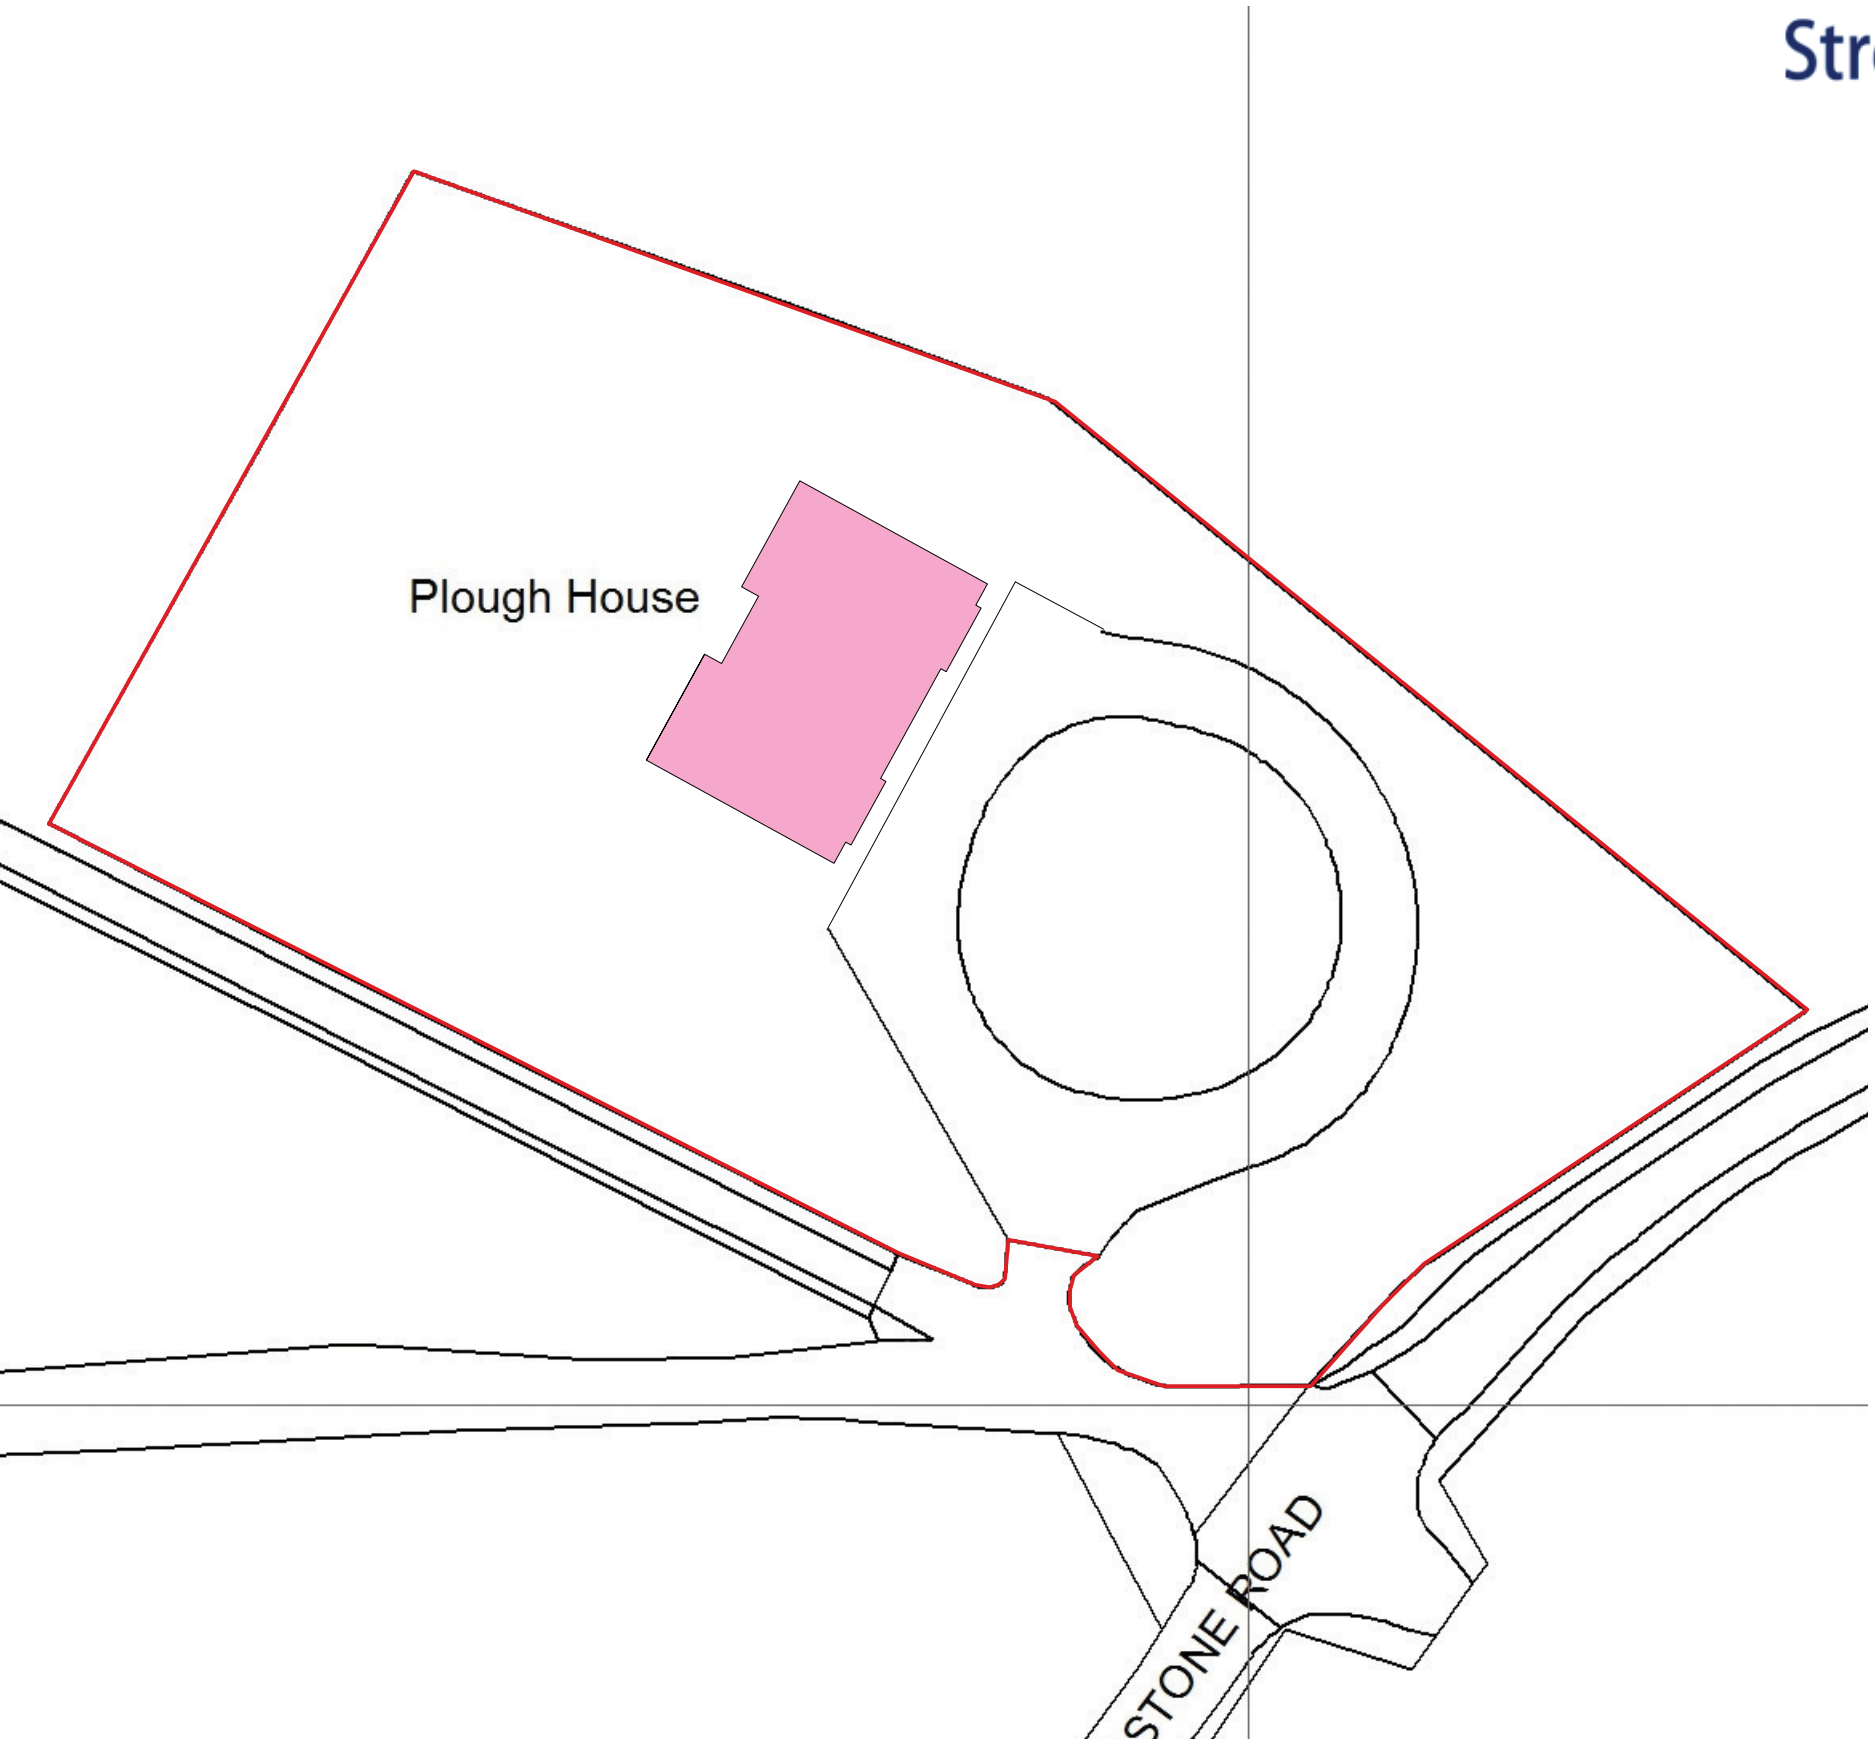

Skerryvore Designs Ltd
skerryvoredesigns.co.uk

SKD
SKERRYVORE DESIGNS

Phone **01633 897922**
Mobile **07816 934352**
contact@skerryvoredesigns.co.uk

JOB	
TITLE	Plough House Druidstone Road

DRAWING	
TITLE	Block and Location plan

DRAWING No.	SD1118-00
SCALE	1:500/1:1250 @ A3
DATE	May 2026