



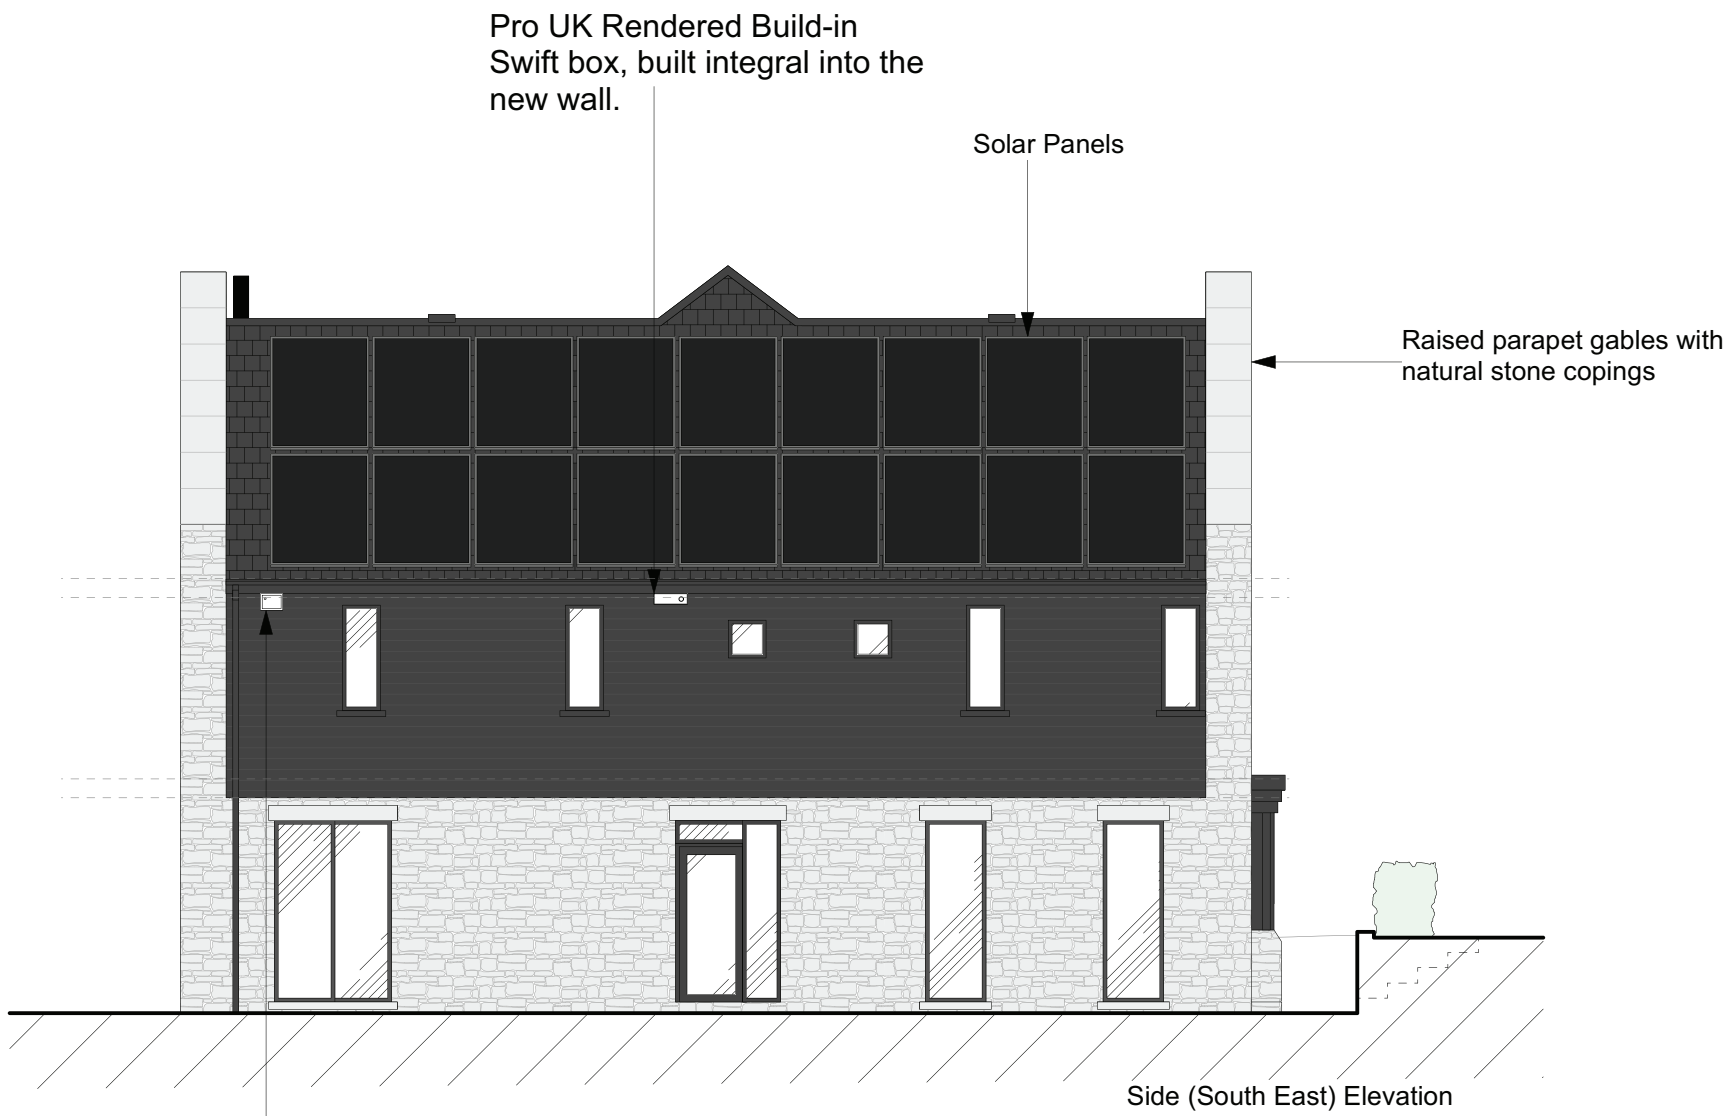

Vivaro Pro WoodStone
Sparrow Nest Box, built
integral into new wall.

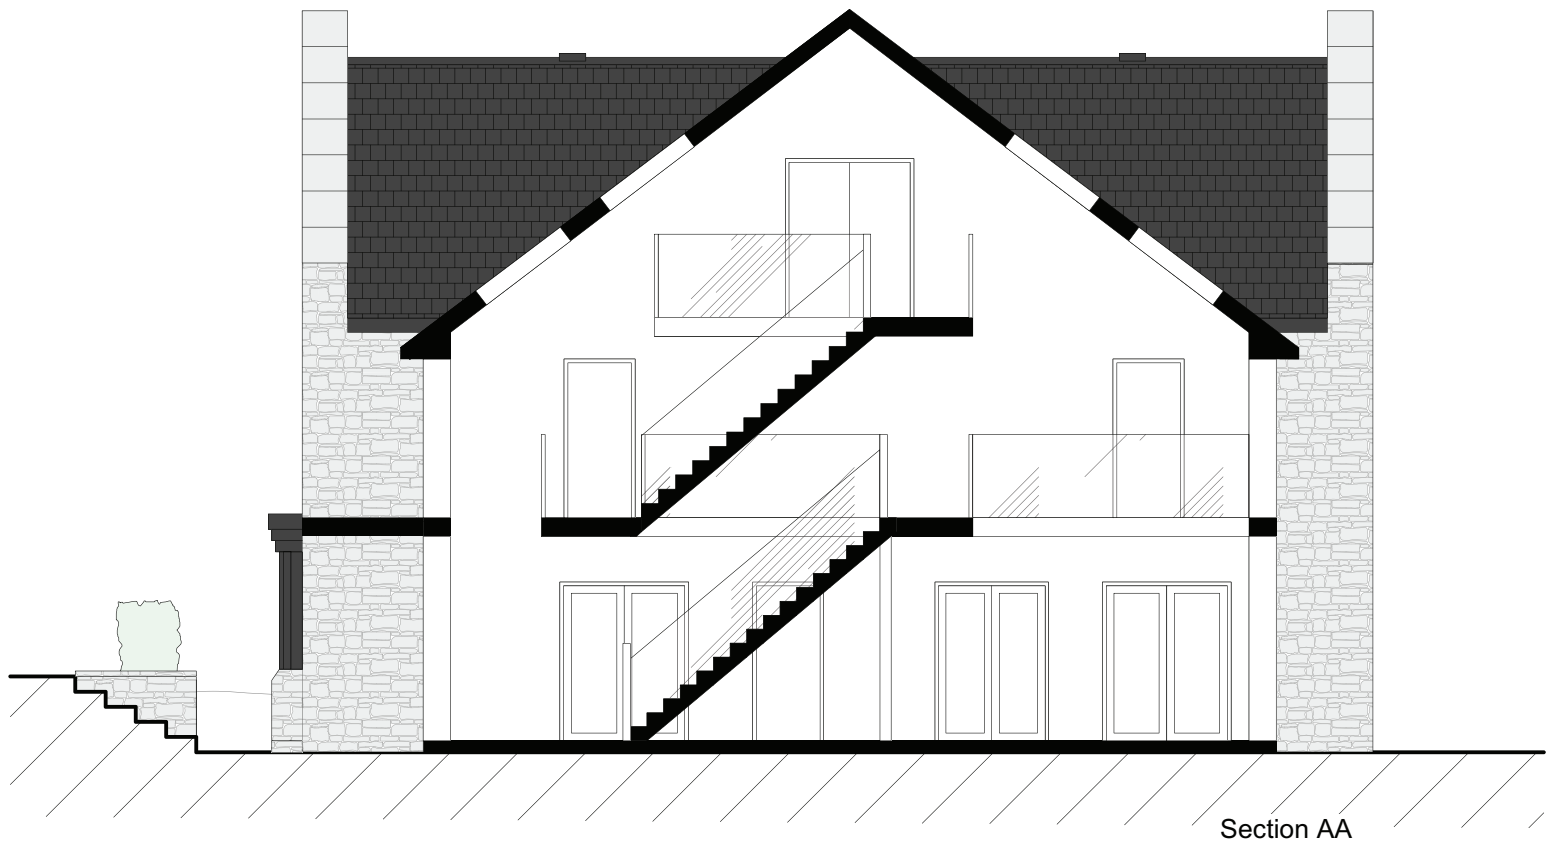

 Skerryvore Designs Ltd skerryvoredesigns.co.uk Phone 01633 897922 Mobile 07816 934352 contact@skerryvoredesigns.co.uk	JOB TITLE Plough House Druidstone Road	DRAWING TITLE Side Elevation/ Section AA	DRAWING No. SD1118-23D
			SCALE 1:100 @ A3
			DATE May 2026