
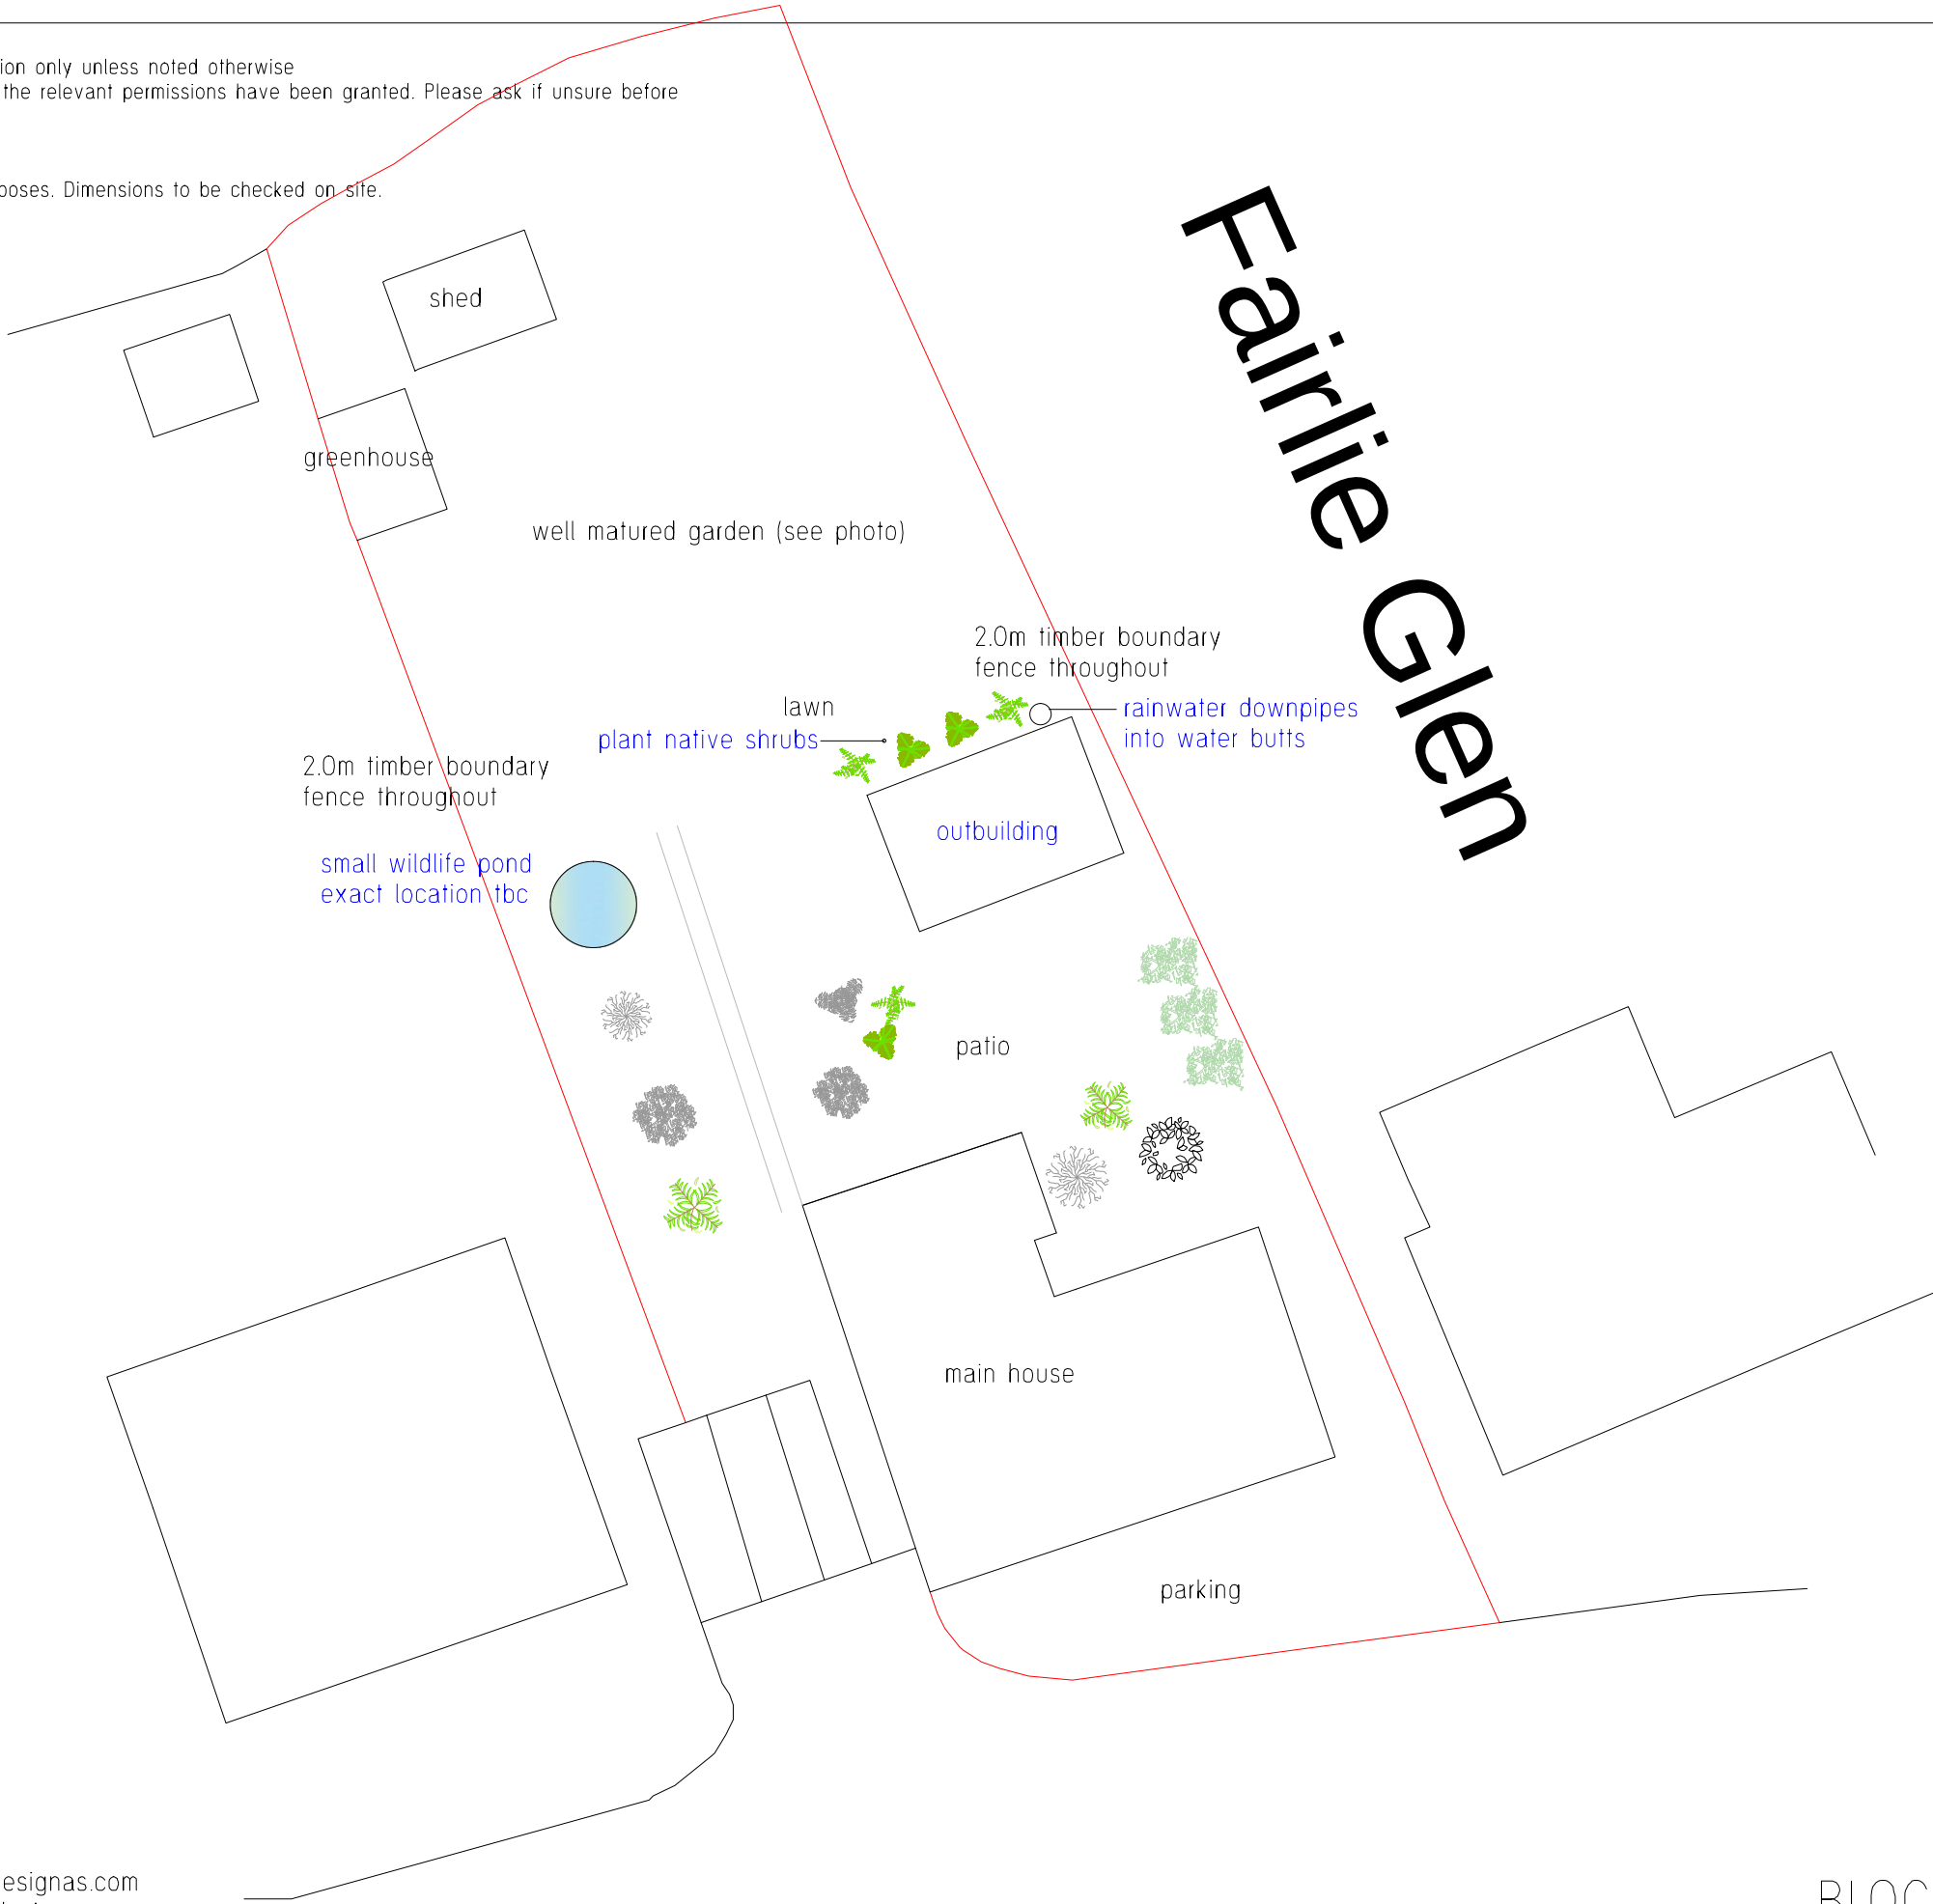


- notes.
- 1. This drawing is for the purpose of planning permission only unless noted otherwise
 - 2. This drawing could be subject to amendments until the relevant permissions have been granted. Please ask if unsure before commencing works on site.
 - 3. Dimensions are shown in millimeters
 - 4. This drawing is copyright. All rights reserved.
 - 5. Scale this drawing only for planning permission purposes. Dimensions to be checked on site.

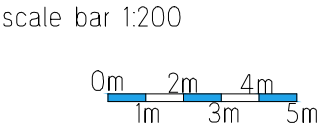

email: info@mbdesignas.com
web: www.mbdesignas.com

BLOCK PLAN — EXISTING

DRAWING NO.	REVISION.	CLIENT:	SITE ADDRESS:	PROJECT DESCRIPTION:	SCALE:	DATE:
PP/003	0	Michael Palmer	Chedburgh Lower Road Llandeud Newport NP18 2E	Outbuilding	1:200 A3	November 2025