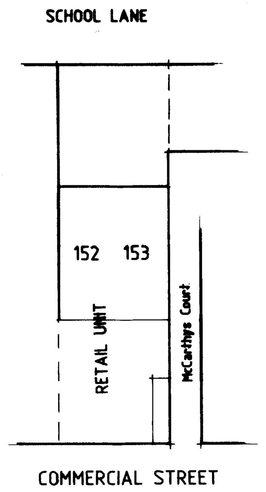

EXTG SITE PLAN

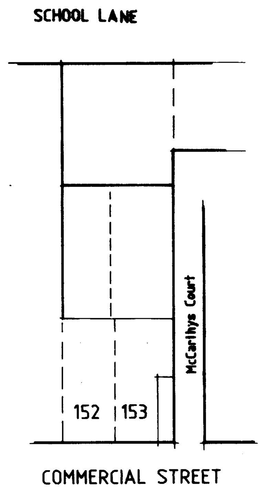

PROPOSED SITE PLAN
SCALE-1:500

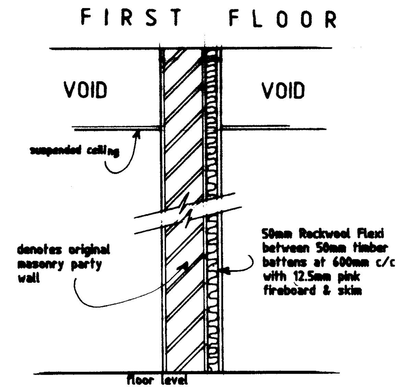

DETAIL A - EXTG MASONRY PARTY WALL UPGRADE

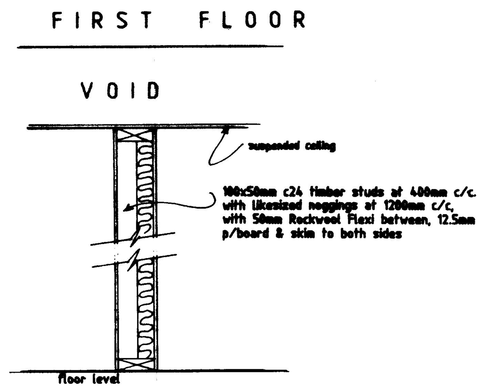

DETAIL B - PROPOSED STUD WALL
SCALE-1:100

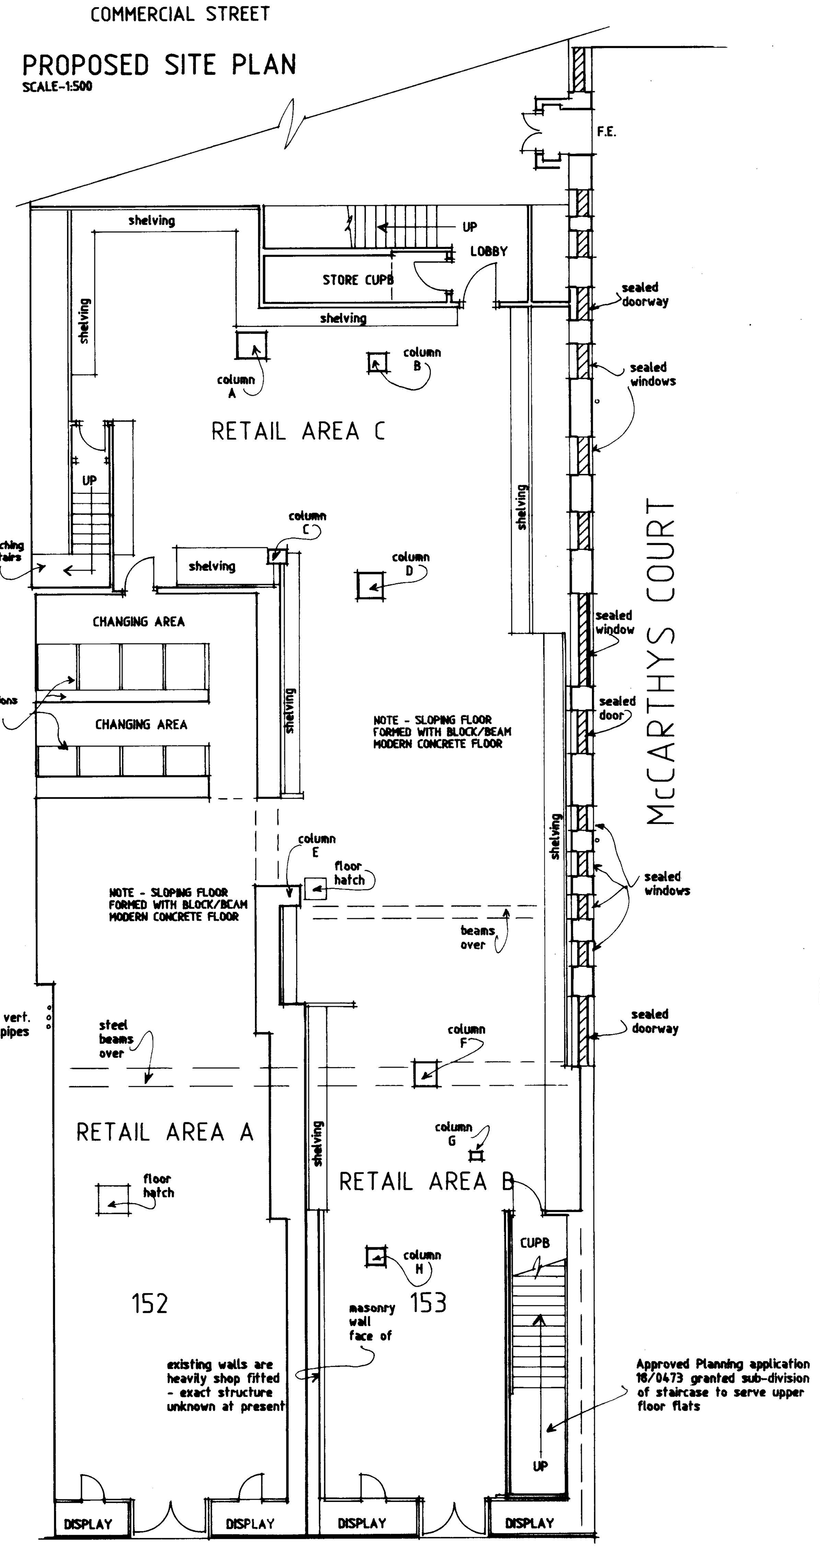

EXISTING GROUND FLOOR PLAN

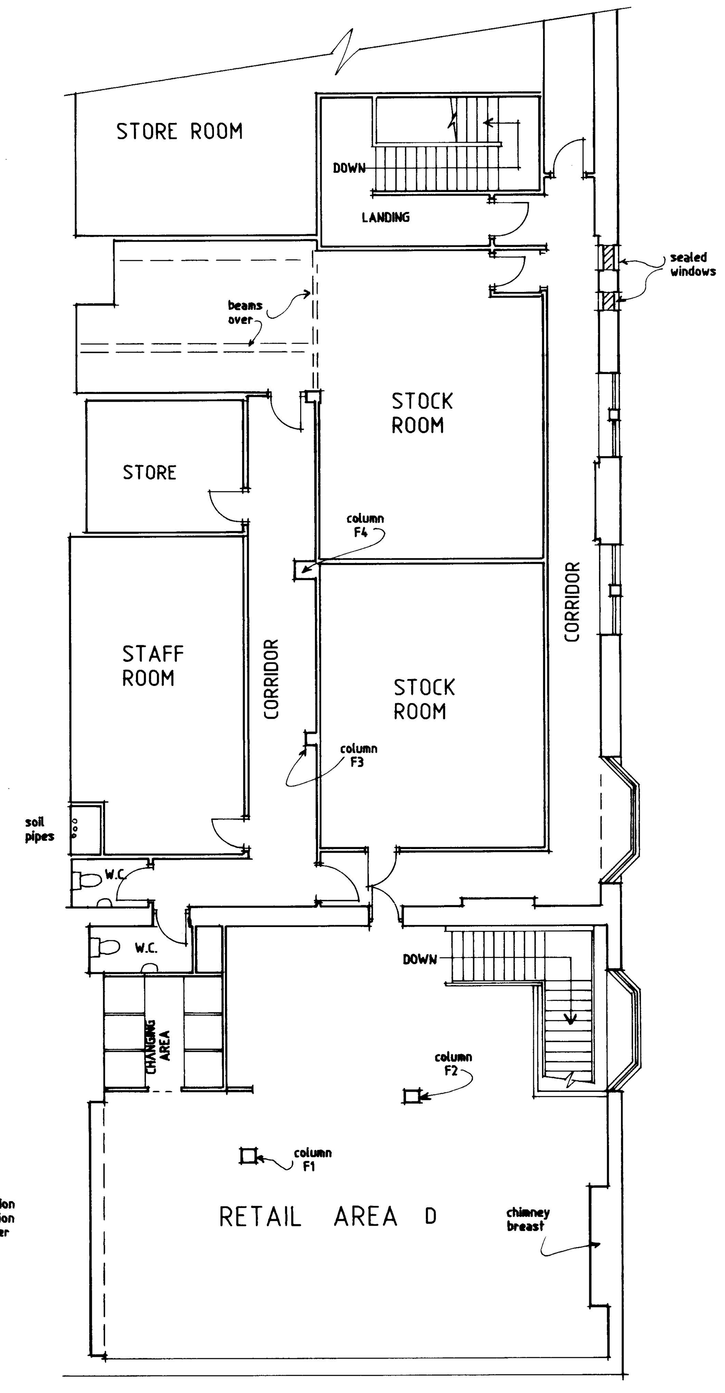

EXISTING FIRST FLOOR PLAN

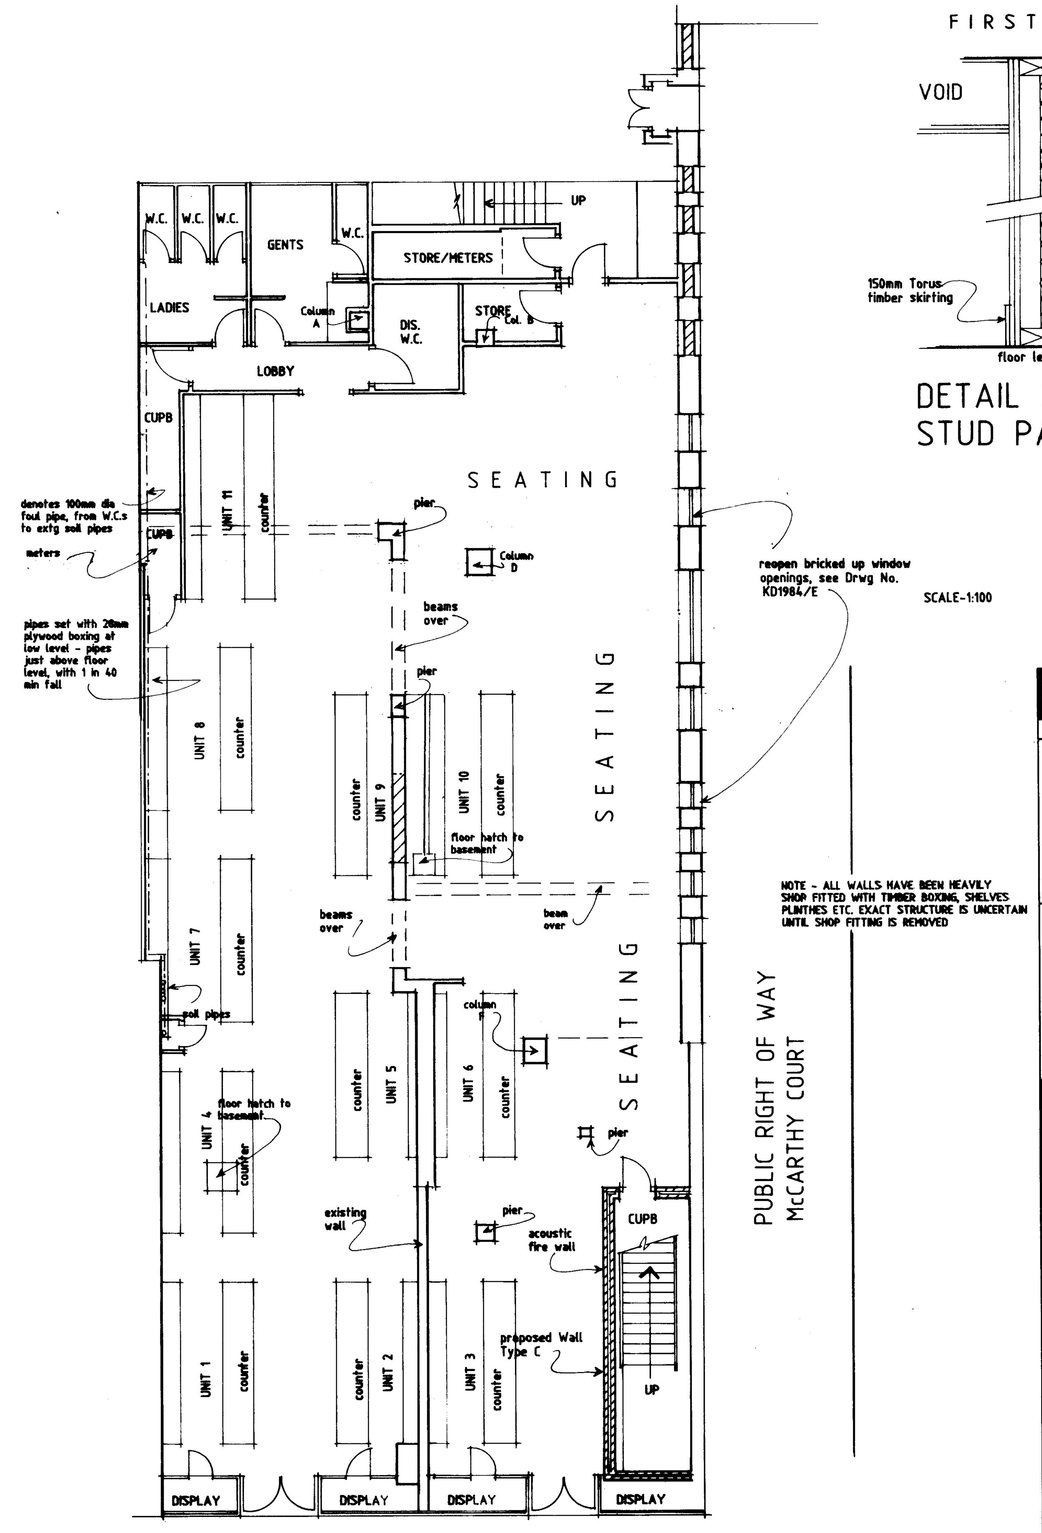

PROPOSED GROUND FLOOR PLAN
SCALE-1:100

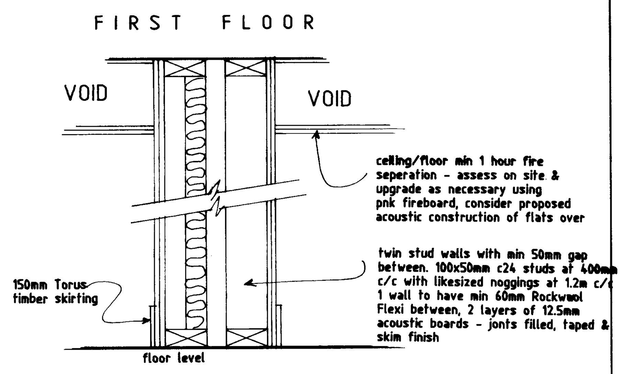

DETAIL C - PROPOSED DOUBLE STUD PARTY WALL

SCALE-1:100

M 0 1 2 3 4 5 6 7 8

Revisions		
Ref	Date	Description

K.W. DORRINGTON MCIAT MCABE
ARCHITECTURAL ASSOCIATES
Tel:(01633) 857566

PROPOSED ALTERATIONS & SUB-DIVISION OF EXISTING SINGLE RETAIL UNIT AT - 152-153, COMMERCIAL STREET, NEWPORT, NP20 1JQ.

EXISTING FLOOR PLANS

date: MARCH 2023

scale: 1:100 AT A1

drawing number: KD1921/1