

Title
Site Location Plan

Address
21 Glebe Street (A48), Newport, NP19 0WB

Client



Job No.
2876

Issued
21/05/26

Scale
1:1250 @ A3

Key
1. Site Boundary

All information is to be checked on site for accuracy and fit. Only drawings with WD status with the most recent revision are to be used for construction.

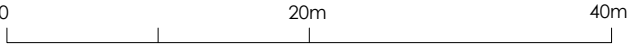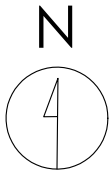

Title
Existing Site Plan

Address
21 Glebe Street (A48), Newport, NP19 0WB

Client


Job No. 2876 **Issued** 21/05/26

Scale
1:500 @ A3

Key

- 1. Site Boundary
- 2. Existing Advertising Panel to be Removed

All information is to be checked on site for accuracy and fit. Only drawings with WD status with the most recent revision are to be used for construction.

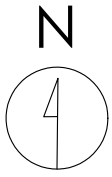

Title
Proposed Site Plan

Address
21 Glebe Street (A48), Newport, NP19 0WB

Client

Job No.
2876


Issued
21/05/26

Scale
1:500 @ A3


Key

—	1. Site Boundary
—	2. Proposed Digital Display

All information is to be checked on site for accuracy and fit. Only drawings with WD status with the most recent revision are to be used for construction.

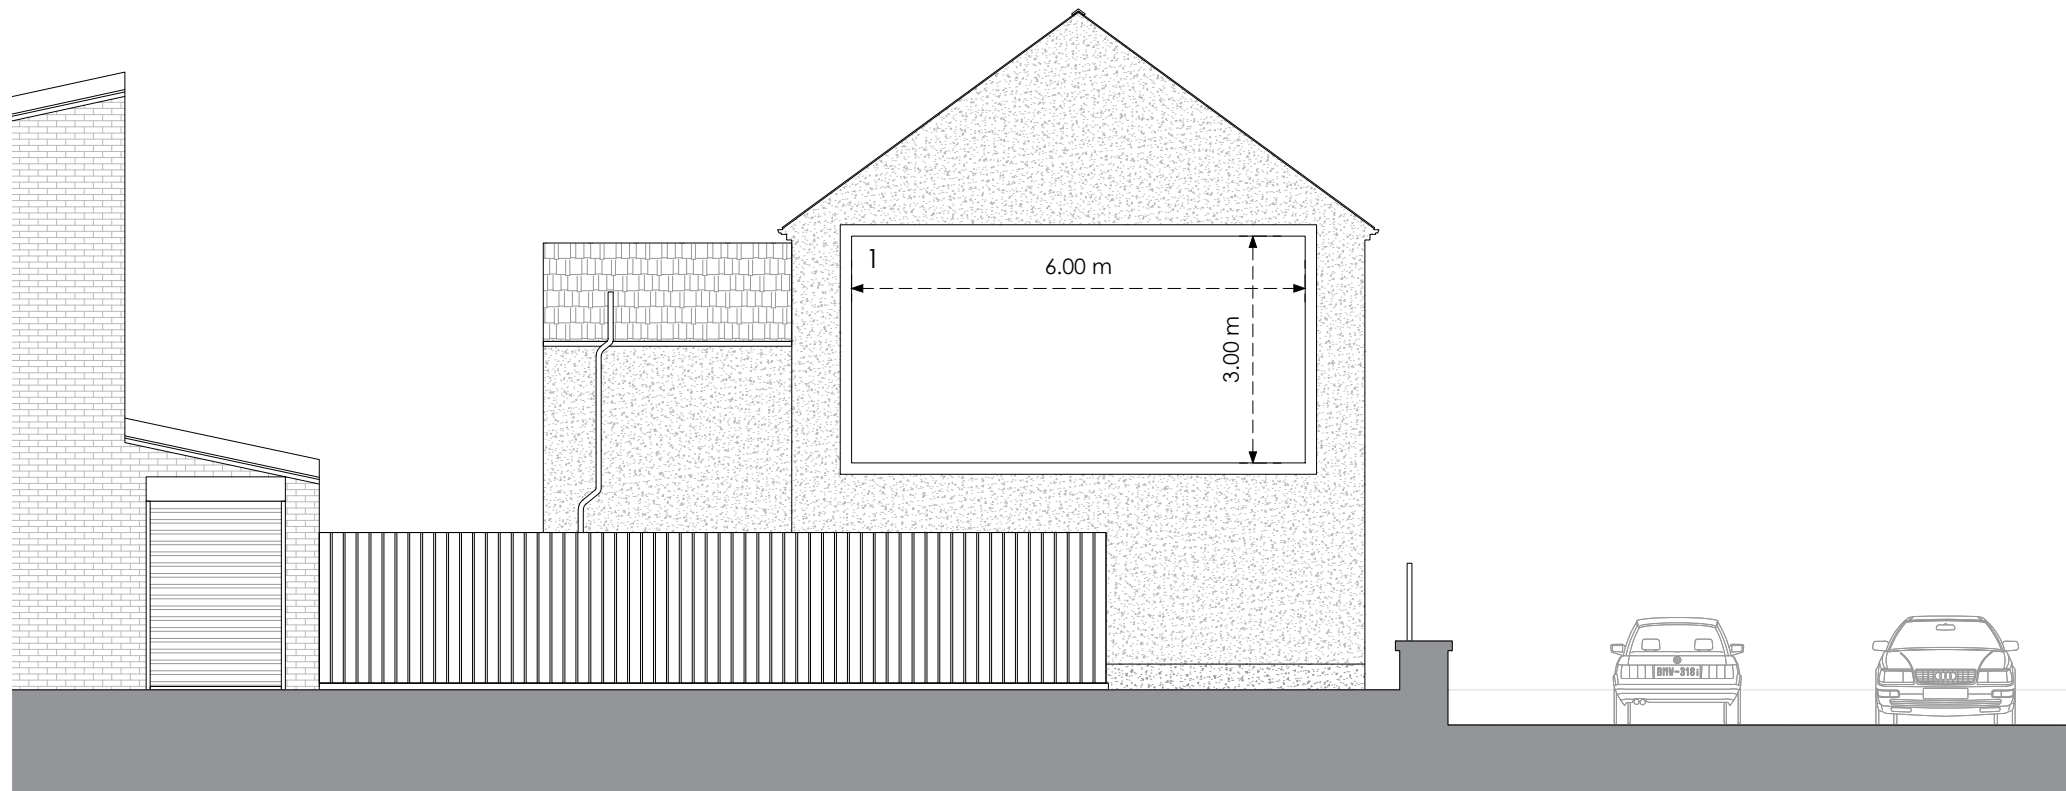


Front

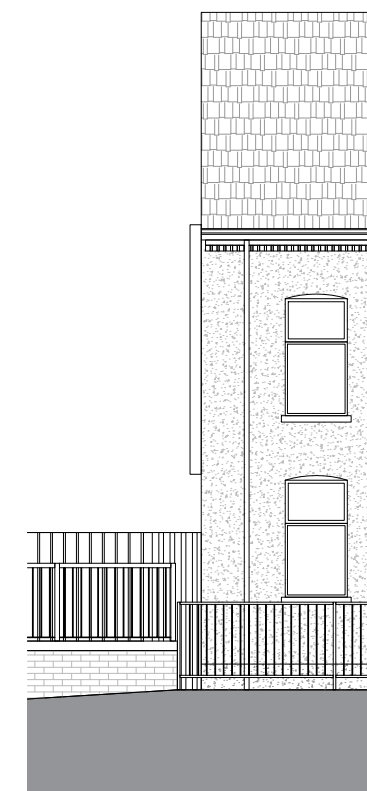


Side

Existing

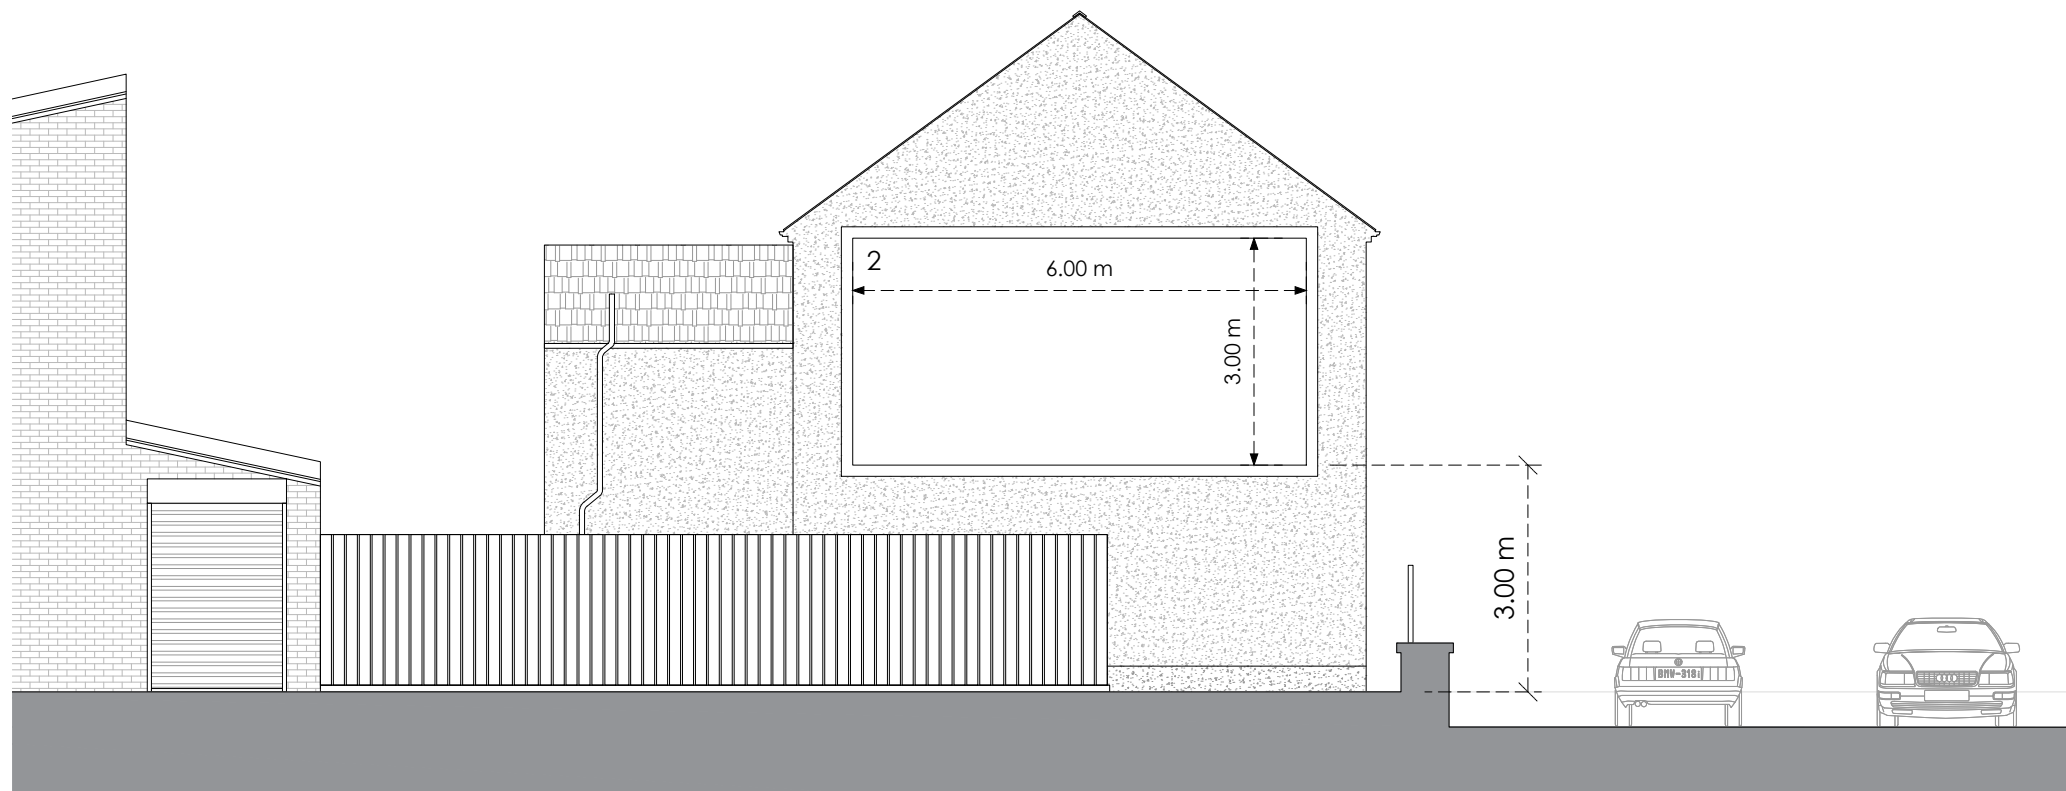

Front

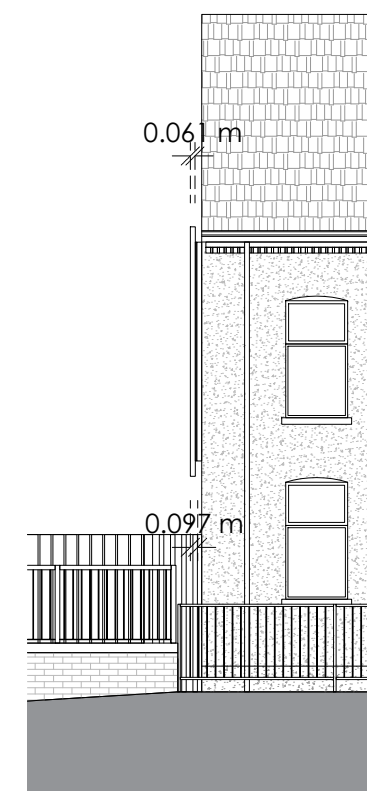

Side

Proposed

0 4m 8m

Title
Existing and Proposed Elevations

Address
21 Glebe Street (A48), Newport, NP19 0WB

Client

Job No. 2876 **Issued** 21/05/26

Scale
1:100 @ A3

Key
1. Existing Advertising Board
2. Proposed Digital Display

All information is to be checked on site for accuracy and fit. Only drawings with WD status with the most recent revision are to be used for construction.