


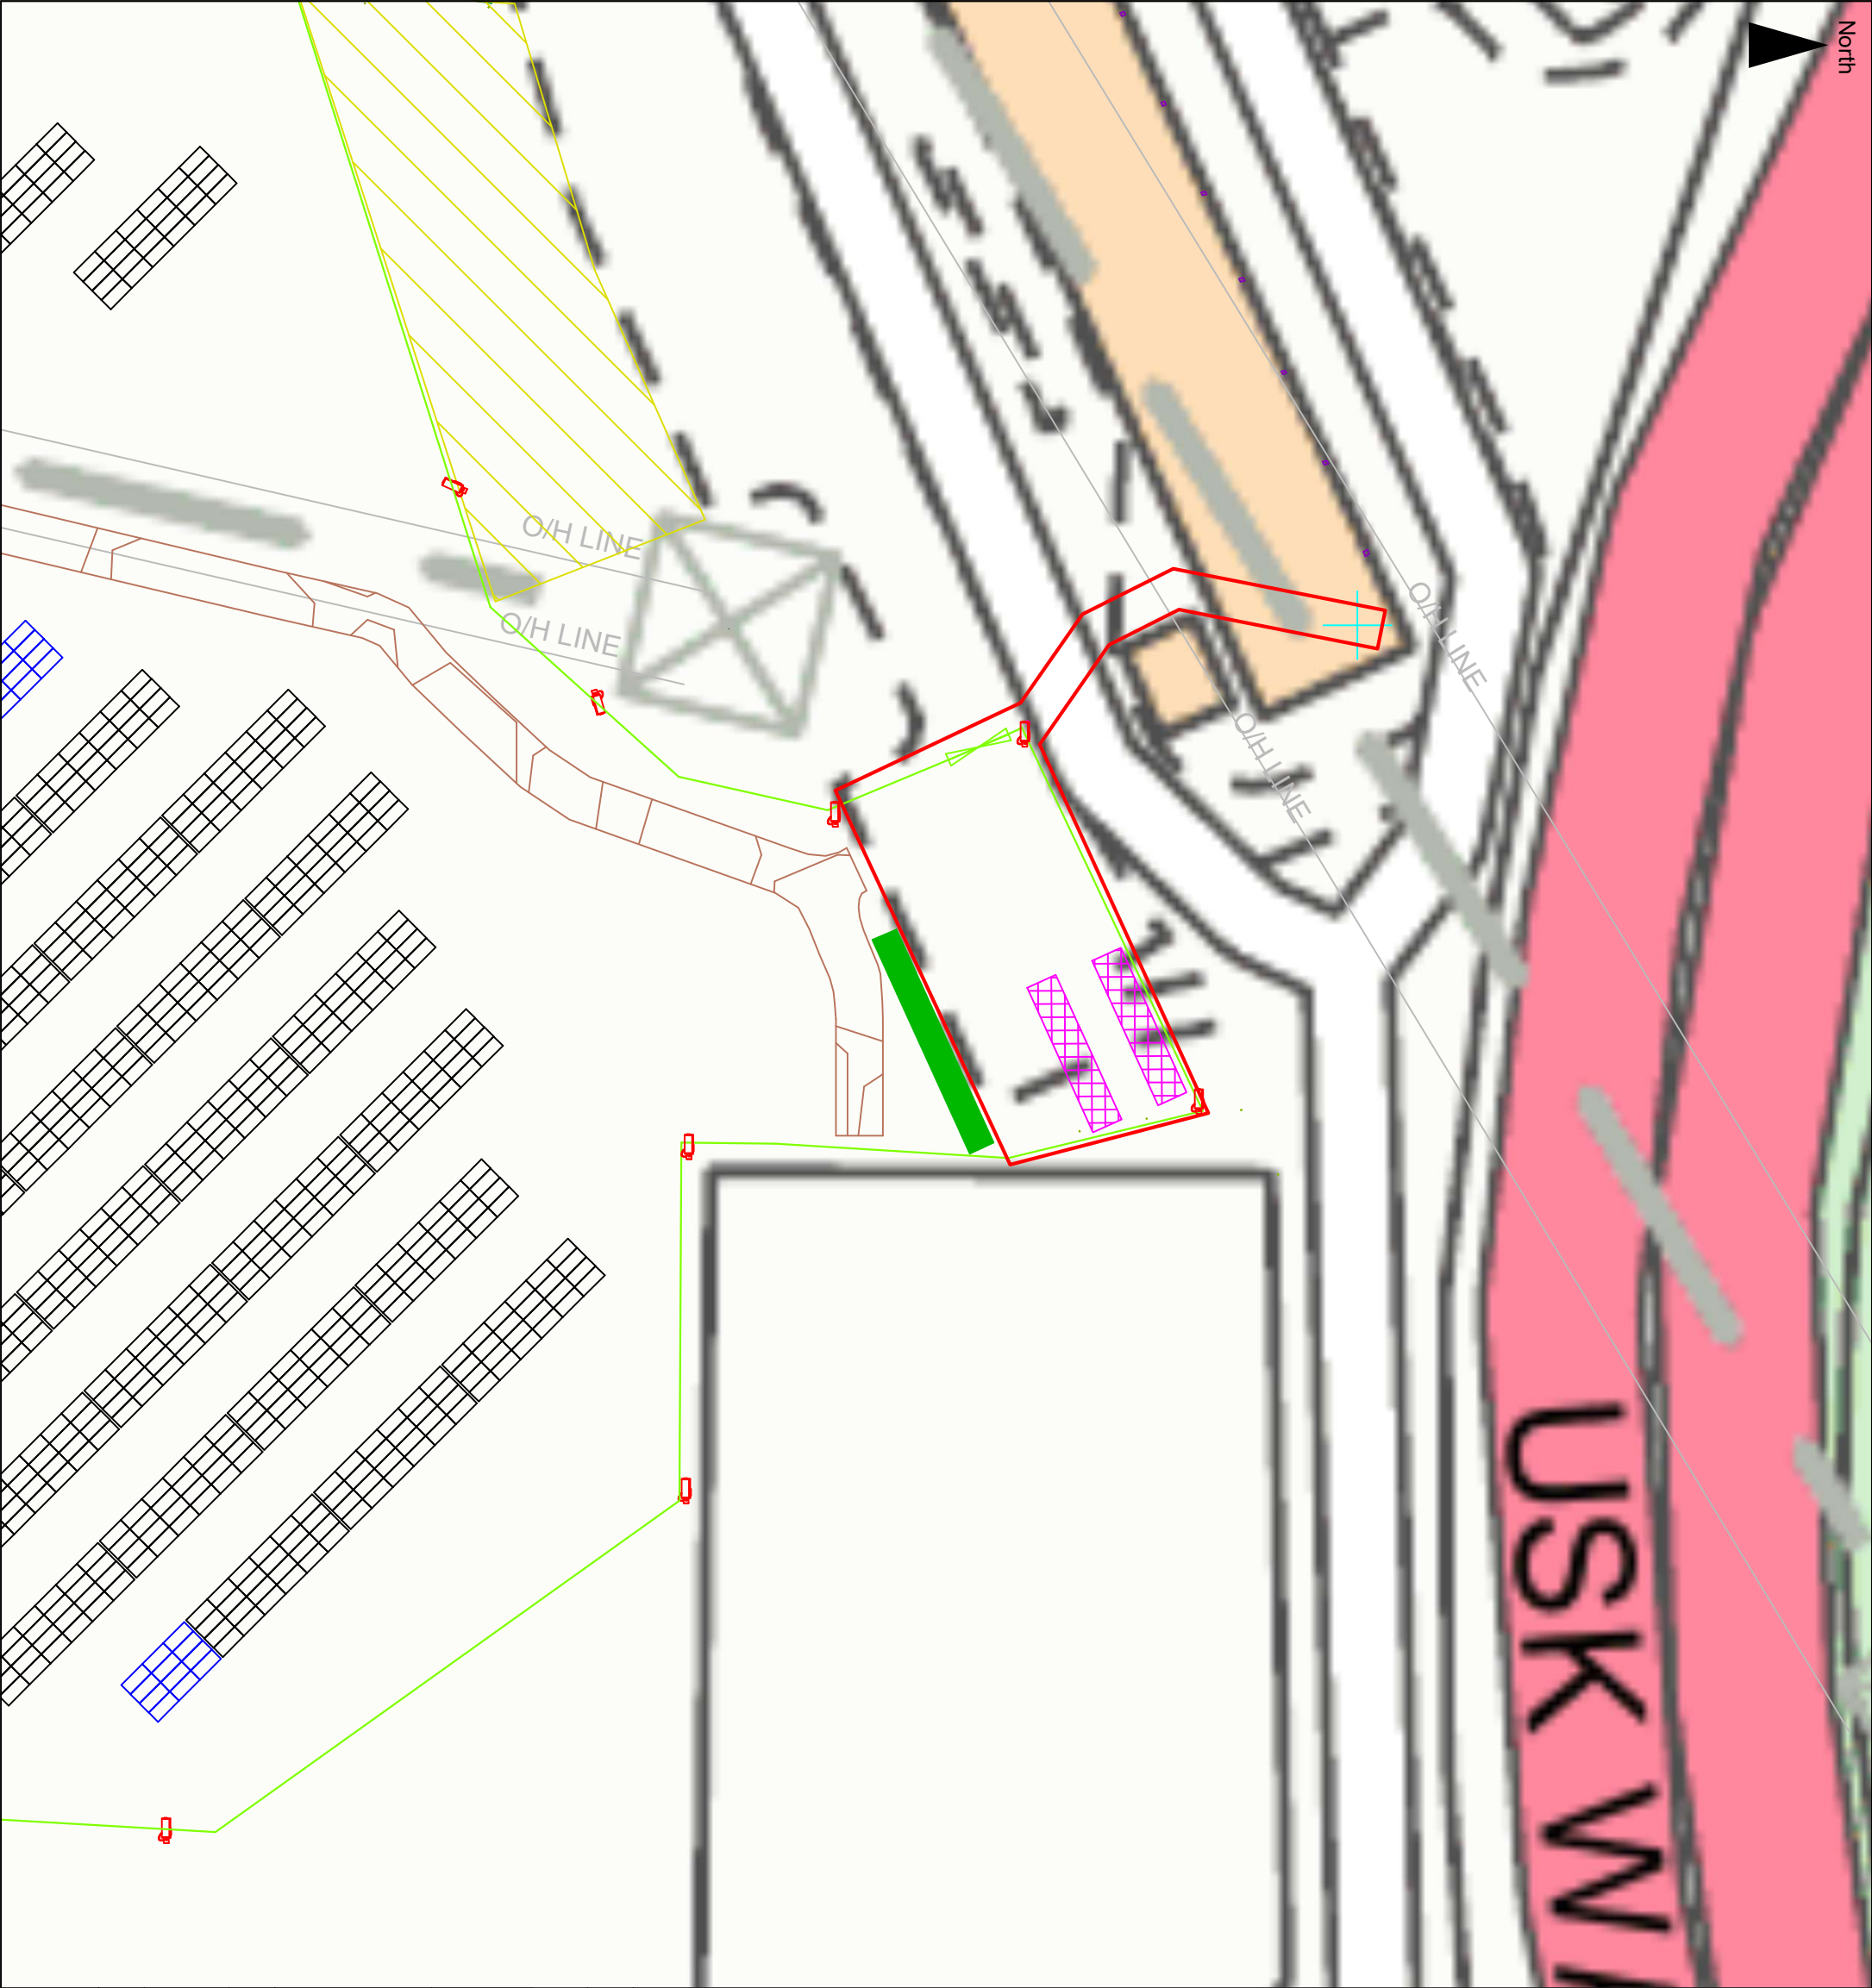

LEGEND:

-  Red line site boundary
-  Security fencing
-  Entrance gate
-  CCTV camera
-  Battery Energy Sotrage System (BESS)
-  Point of electrical connection
-  Hedge Screening

NOTES:

Planning application boundary area = 0.06 Hectares
Planning application boundary length = 160 meters

Scale (@ A3) 1:500		Date: 08 Jan 2026	
Prepared by:		 dulas inspiring renewable energy	
Client: Newport City Council			
Project: Docksway Recycling Centre Solar Farm			
Figure 014 - BESS Location			
Drawn by: MH	Checked by: CW	Version: B draft 3	
Every effort has been made to ensure the accuracy of the information provided on this figure. Dulas Ltd cannot be held responsible for any omissions or errors in the data supplied by third parties and hereby expressly disclaims any responsibility for any losses, disappointment, negligence or damage caused by reliance on the information contained on this figure.			