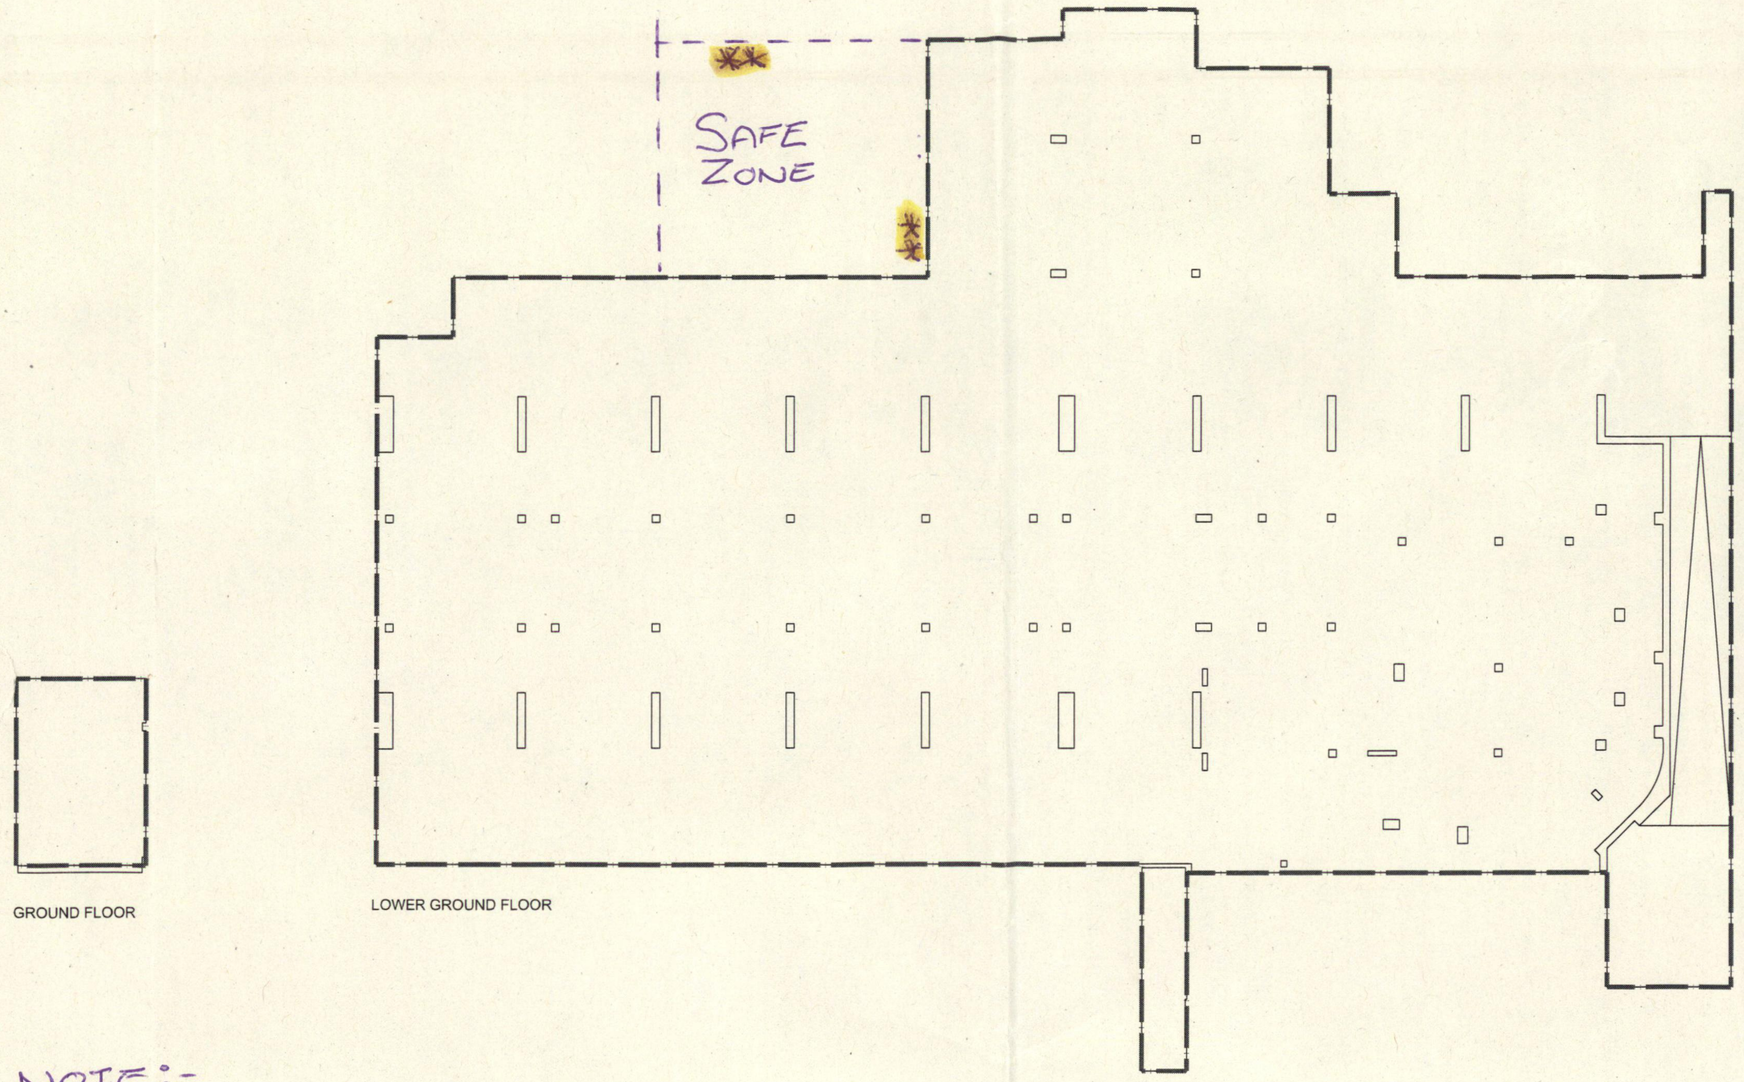

NOTE:-

** - Position of recycling and generall waste bins on site, These bins will be emptied daily into the kingsway Bigga bins, no waste will be stored on site.

Revision History

Rev	Description	Int	Date

Notes

Area Information

Net Internal Area	
1669.12 m²	17,966 ft²
Gross Internal Area	
Gross External Area	

Property Address
SU9
Kingsway Centre
Emlyn Walk
Newport
NP20 1EW

Project Title
Kingsway Centre

Drawing Title
Ground & Lower Ground GIA

Date	18/02/2017	
Scale	1:250 @ A3	Rev
Drawing No.	ASL.13770	-
Drawn by	MT	

Notes:

Ducting
Net Internal Area
Gross Internal Area

armada surveys ltd.
St. John's House,
St. John Maddermarket, Norwich,
Norfolk, NR2 1DN.
Tel/Fax: 01603 626621
e-mail:contact@armadasurveys.co.uk

This drawing is prepared solely for the function of valuation. Site measurements have been achieved using hand held measuring devices and therefore may not be suitable for construction or design purposes. It is imperative that on-site checks are completed prior to any spatial planning, alteration or commencement of works.

armada surveys ltd