



For full details of proposed detached double garage refer to drawing number 1173(04)25


HOVE AVENUE

Conservatory to be demolished shown thus

173

171

Proposed site layout
SCALE 1:200

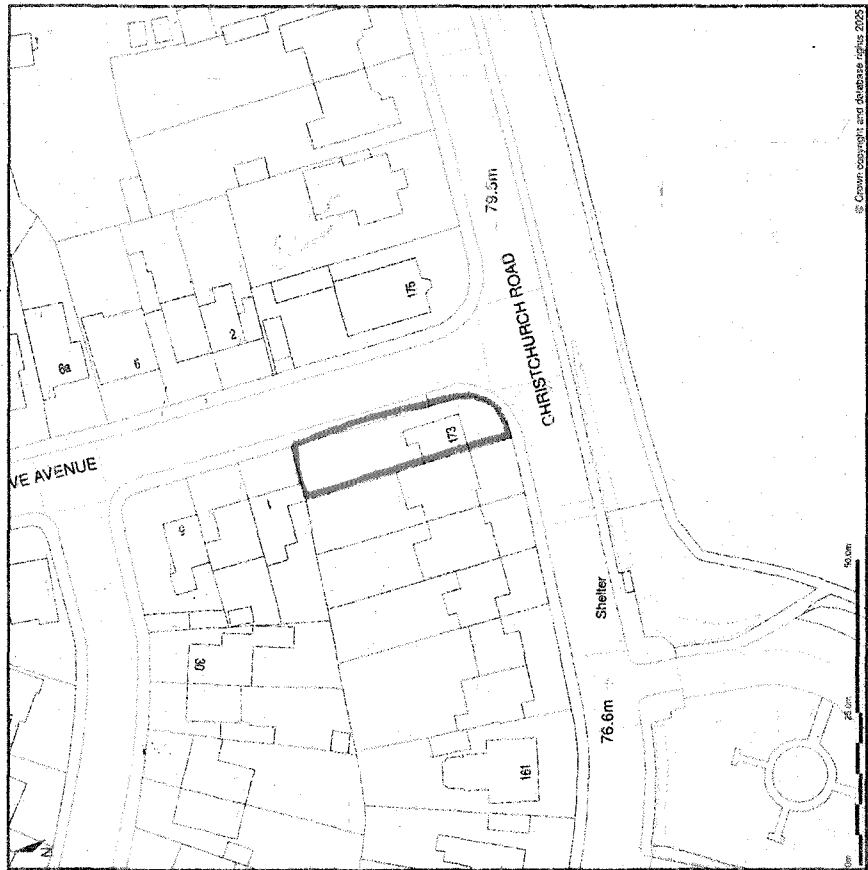

Site location plan
SCALE 1:1250

Revisions

Proposal	
Alterations and extensions	
Address	173 Christchurch Road
Newport	
Classification	
Site location and block plan	
Drawing number	1173(01)25