
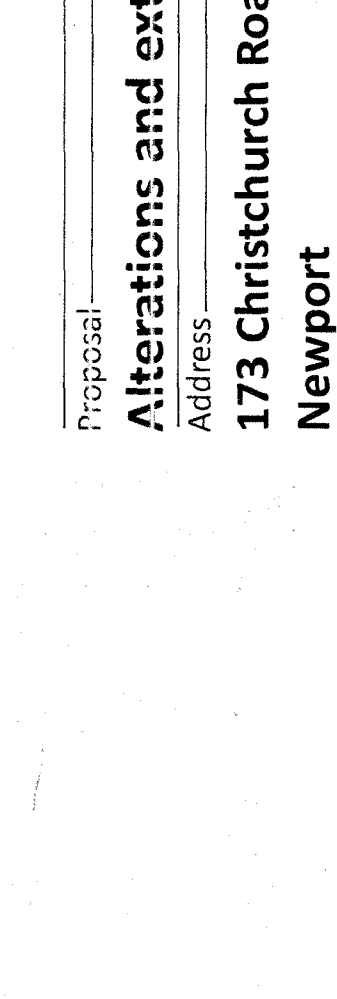
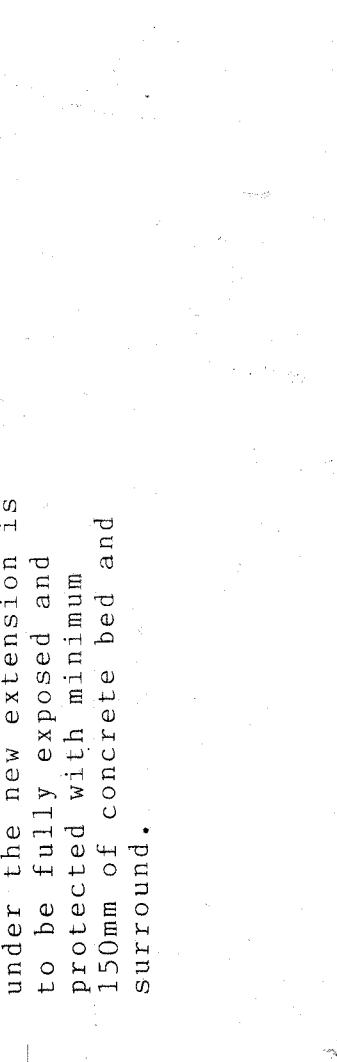
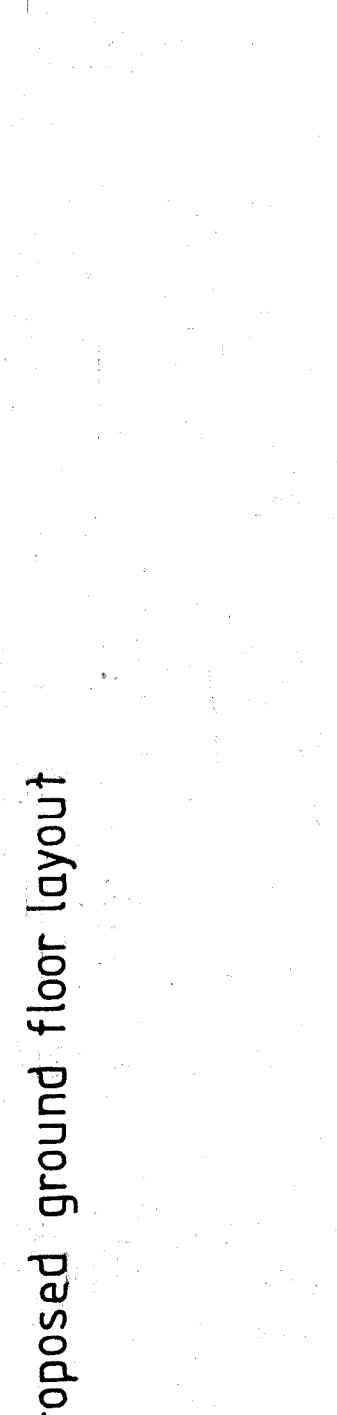
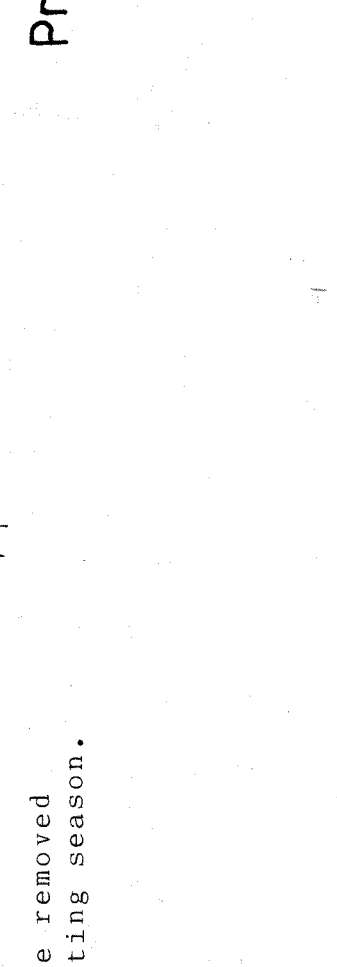
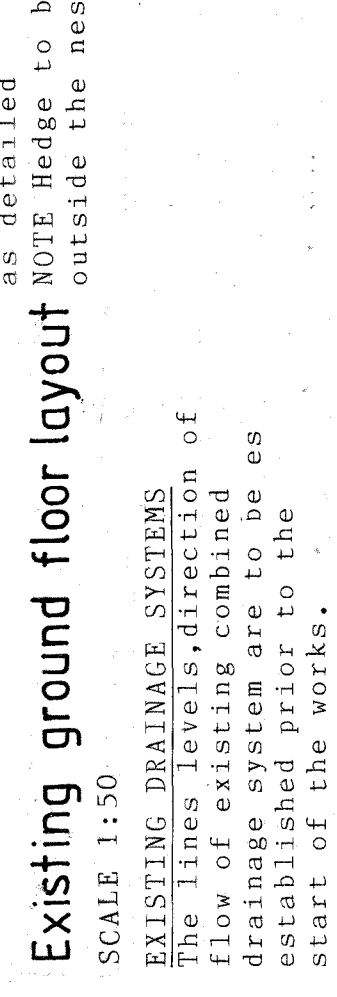
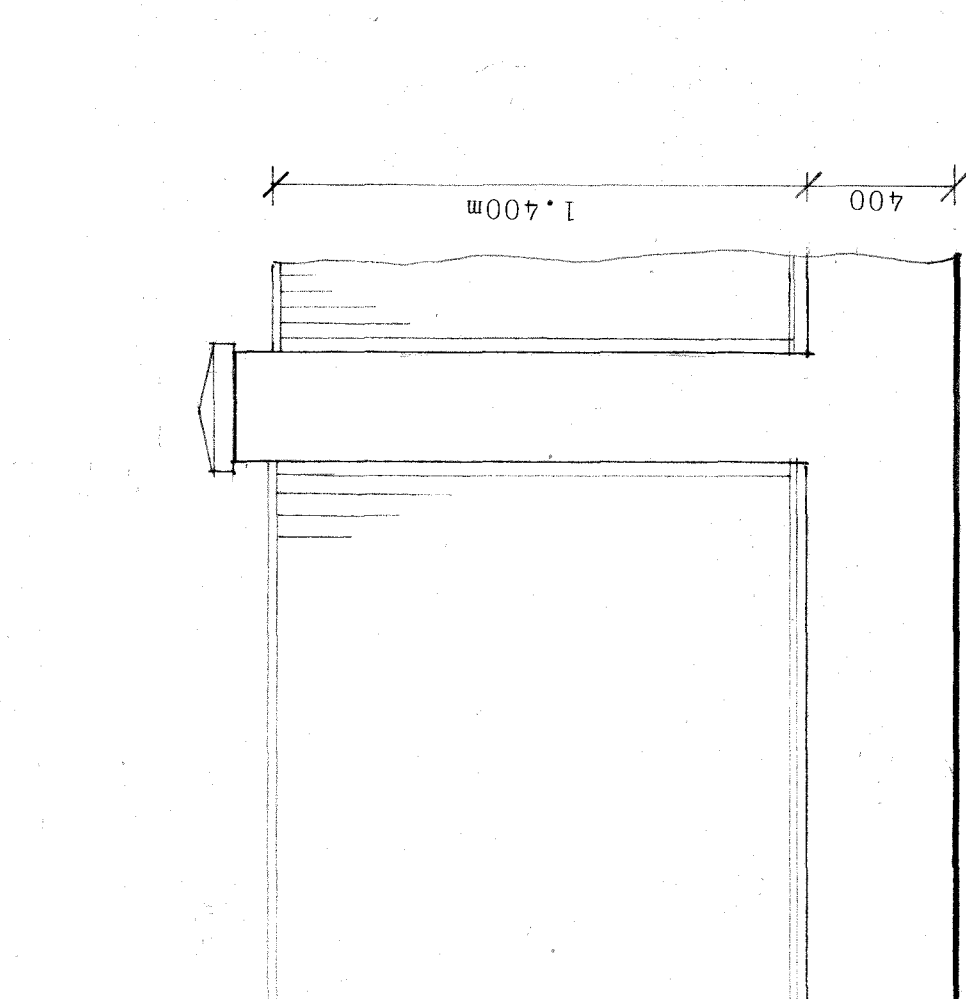
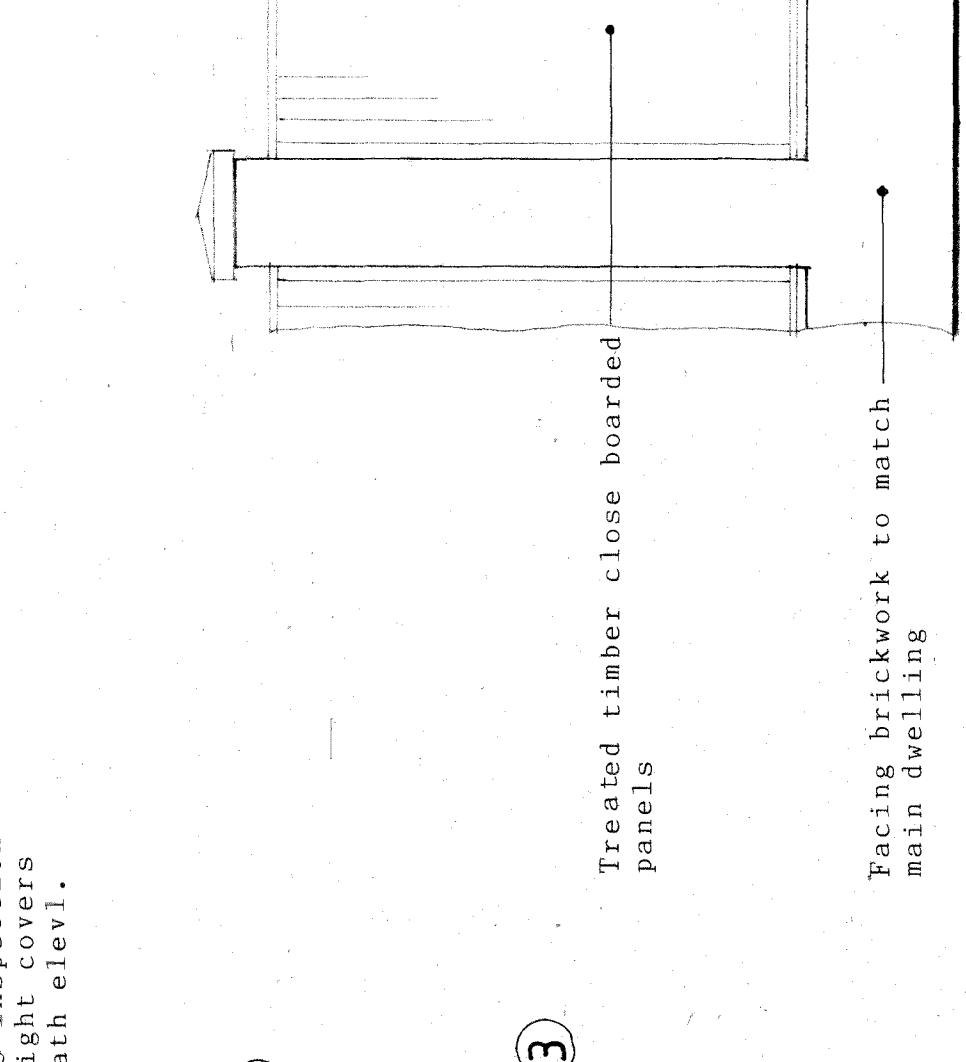
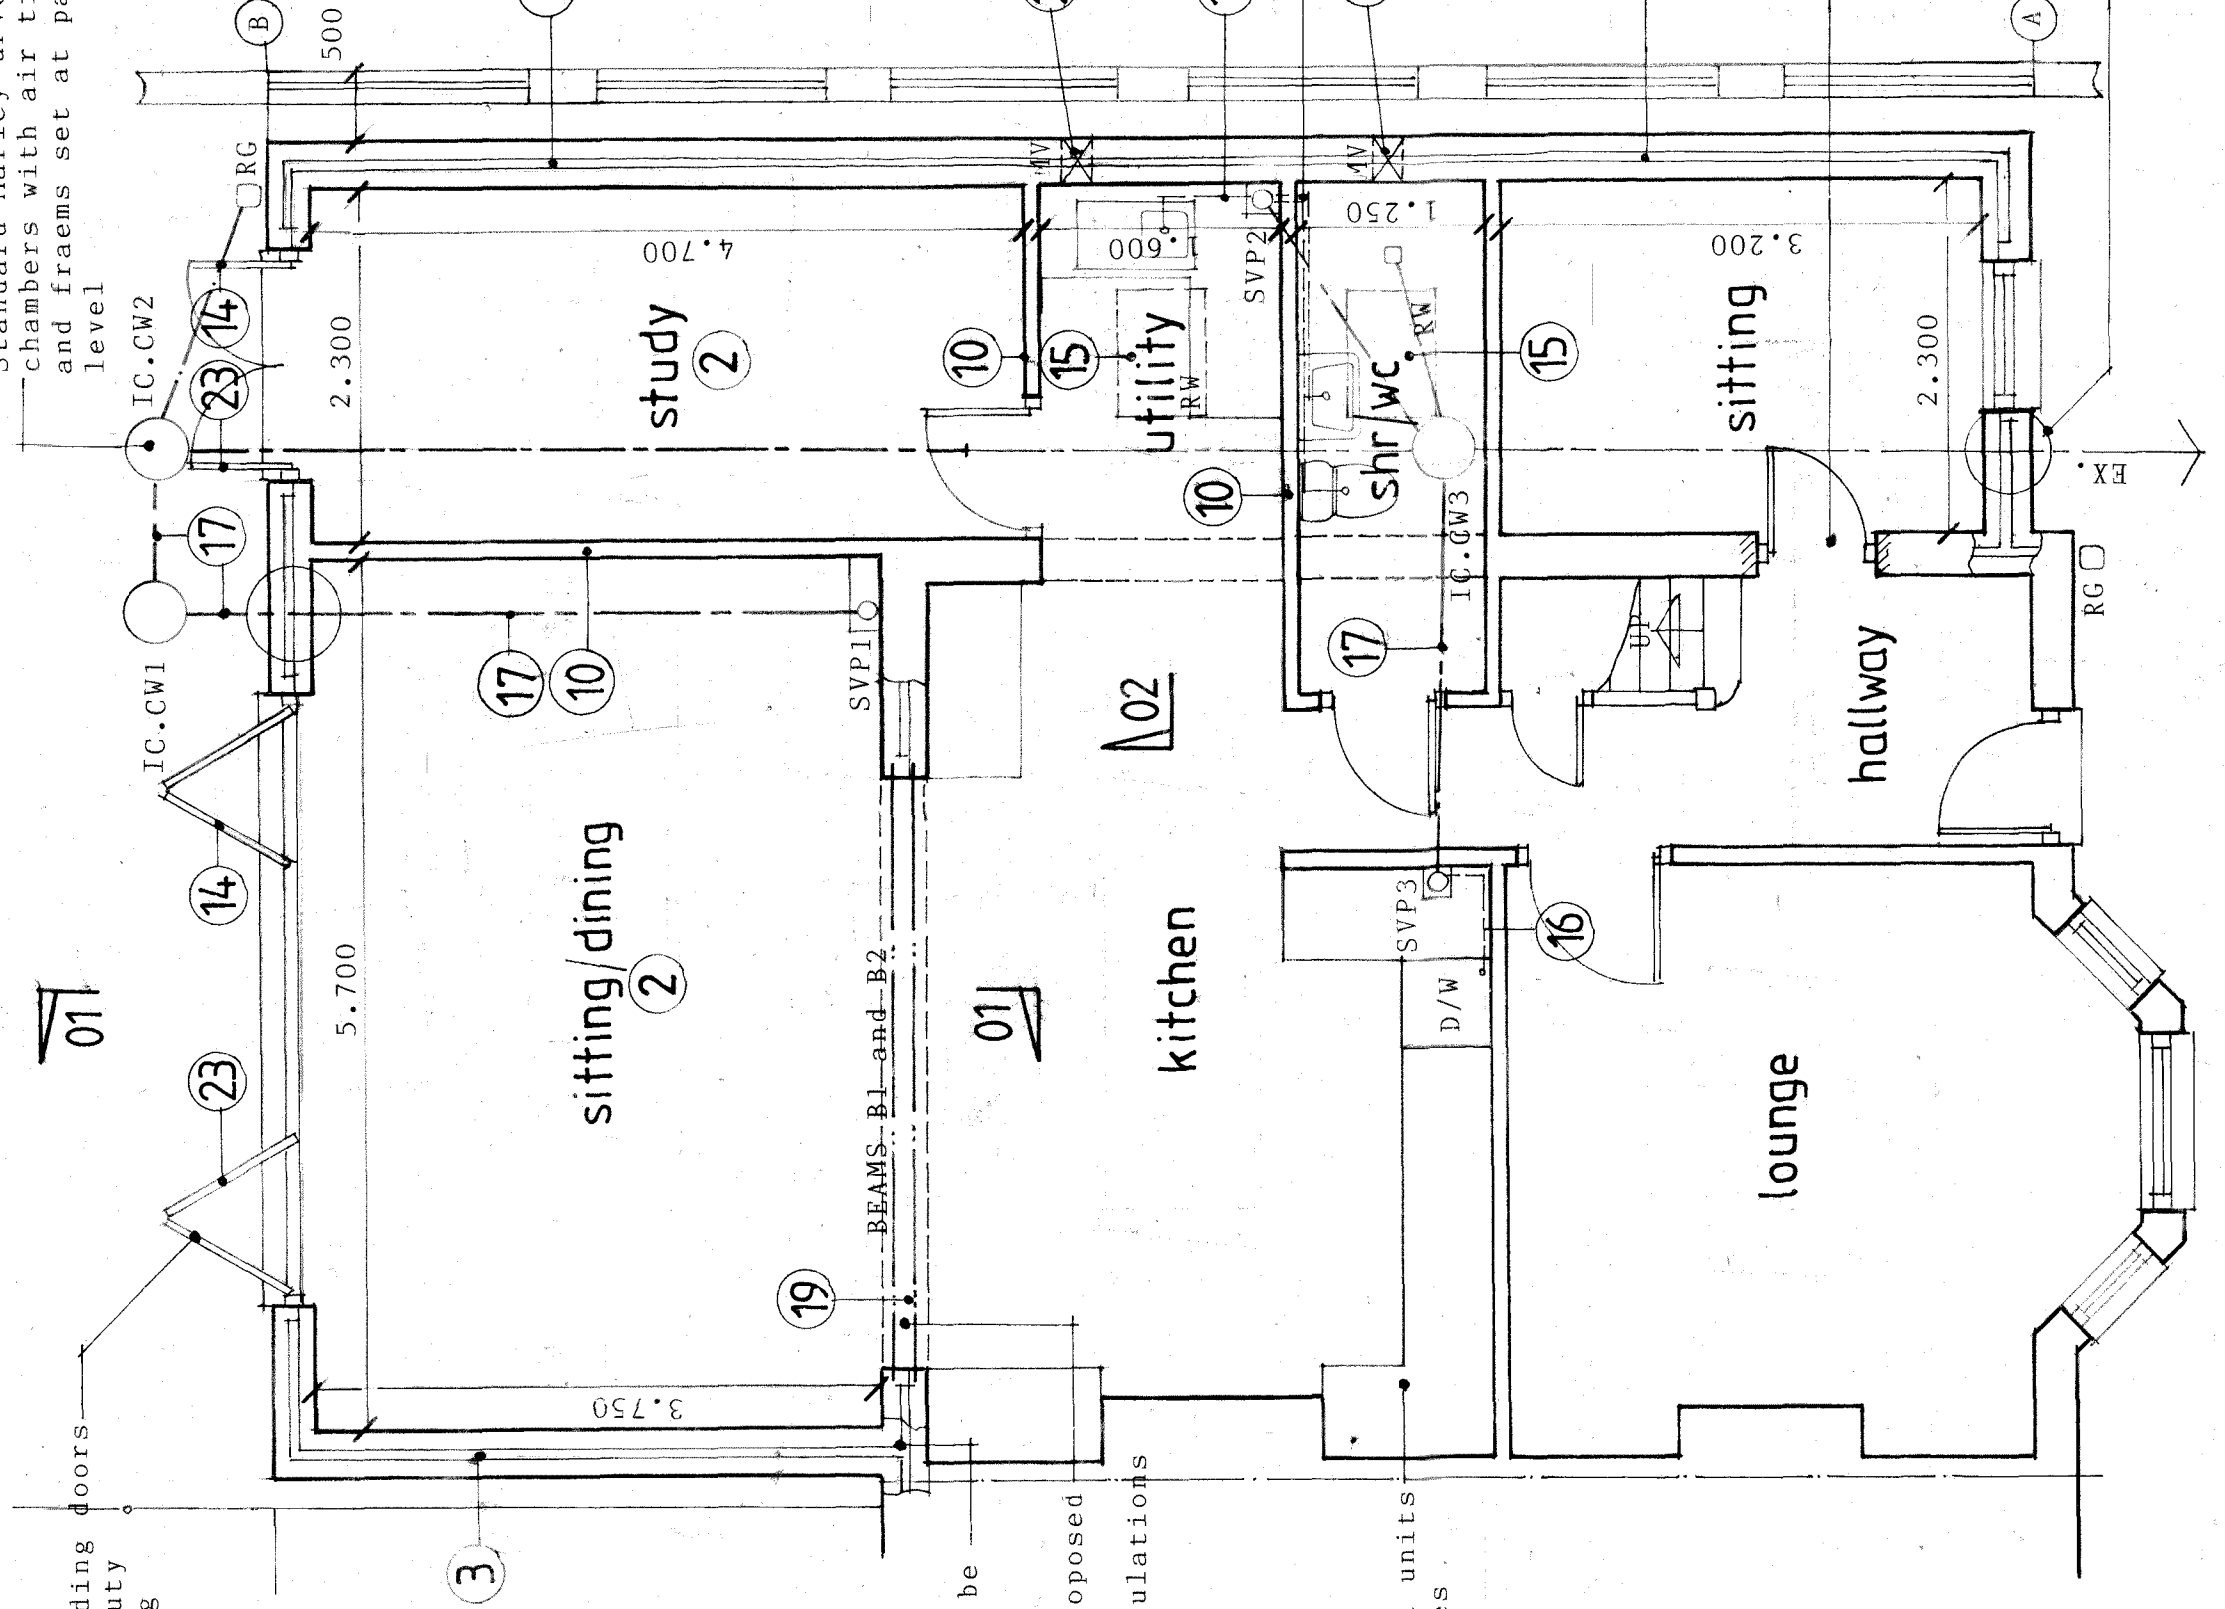
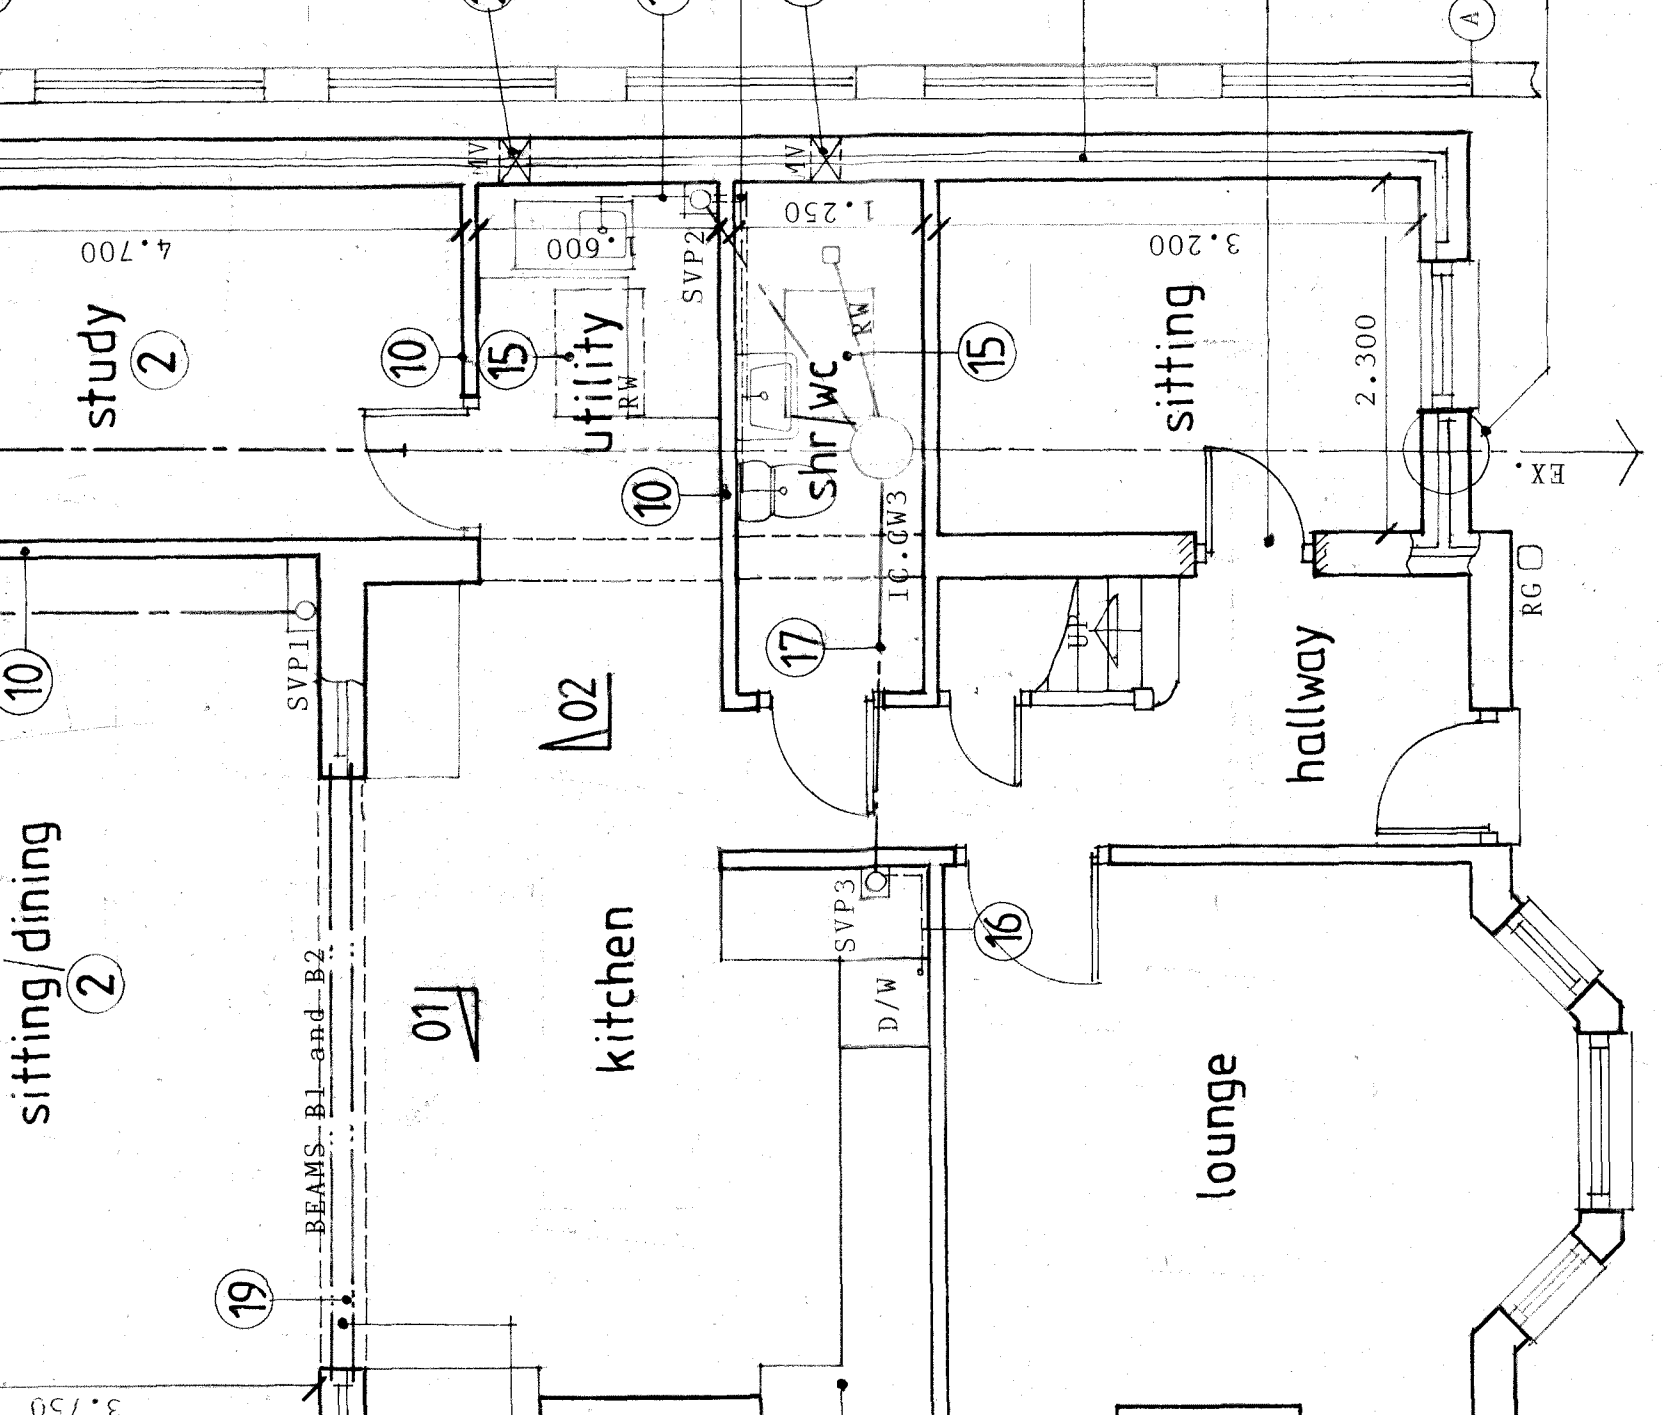
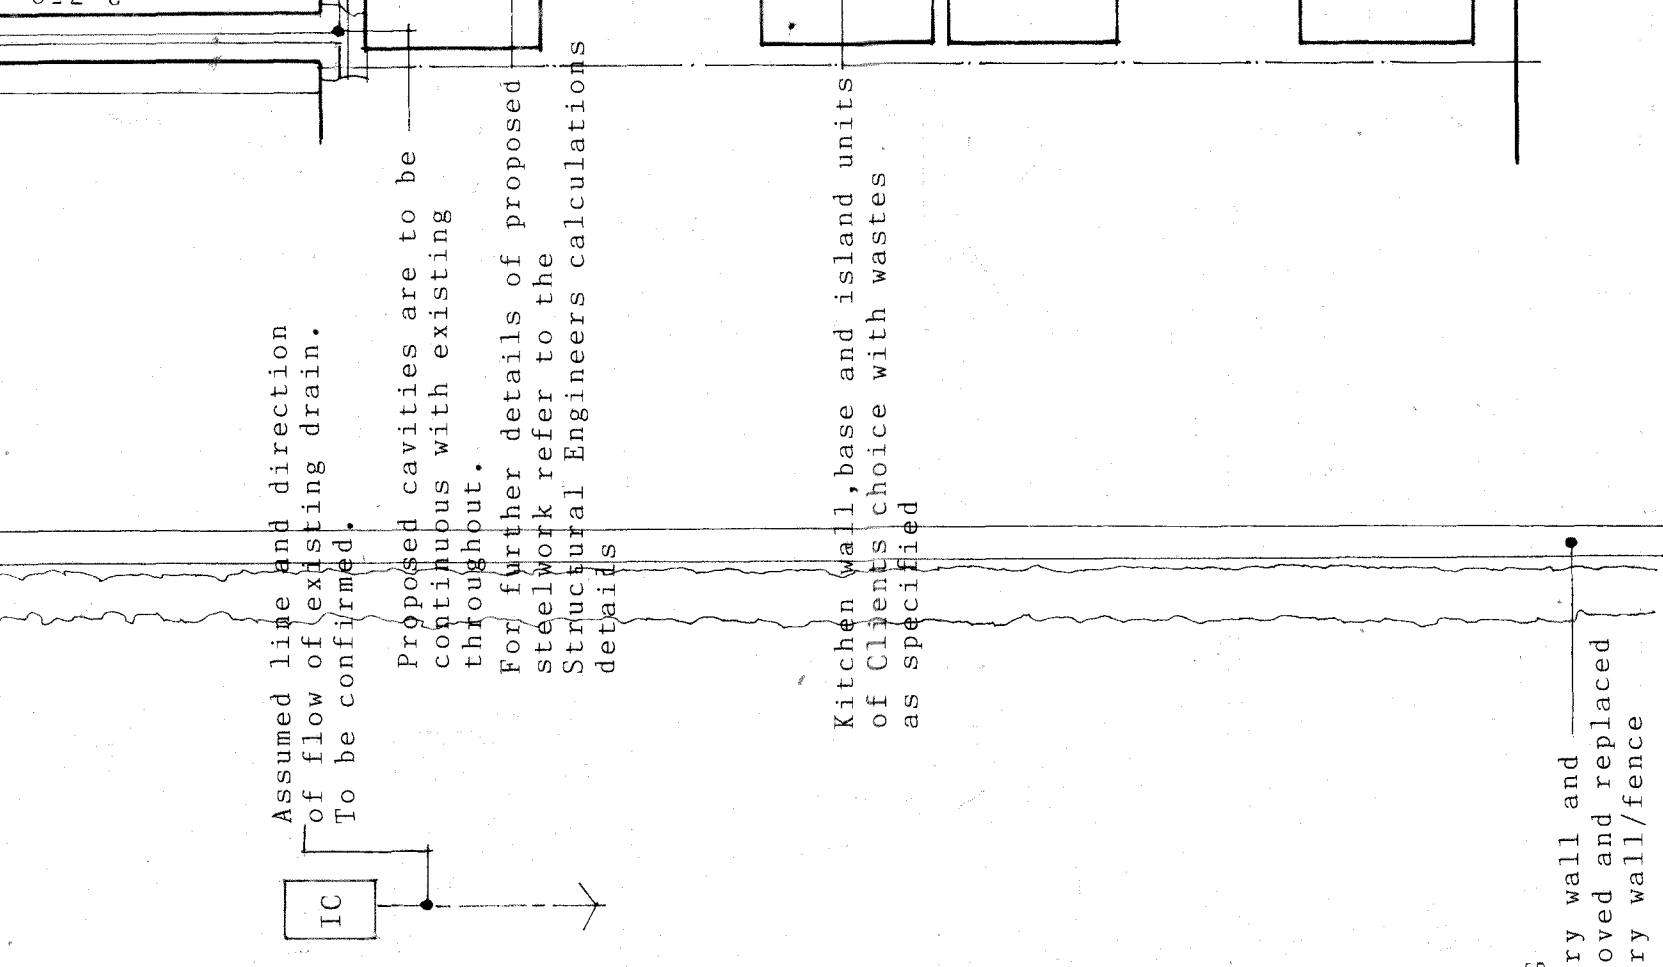
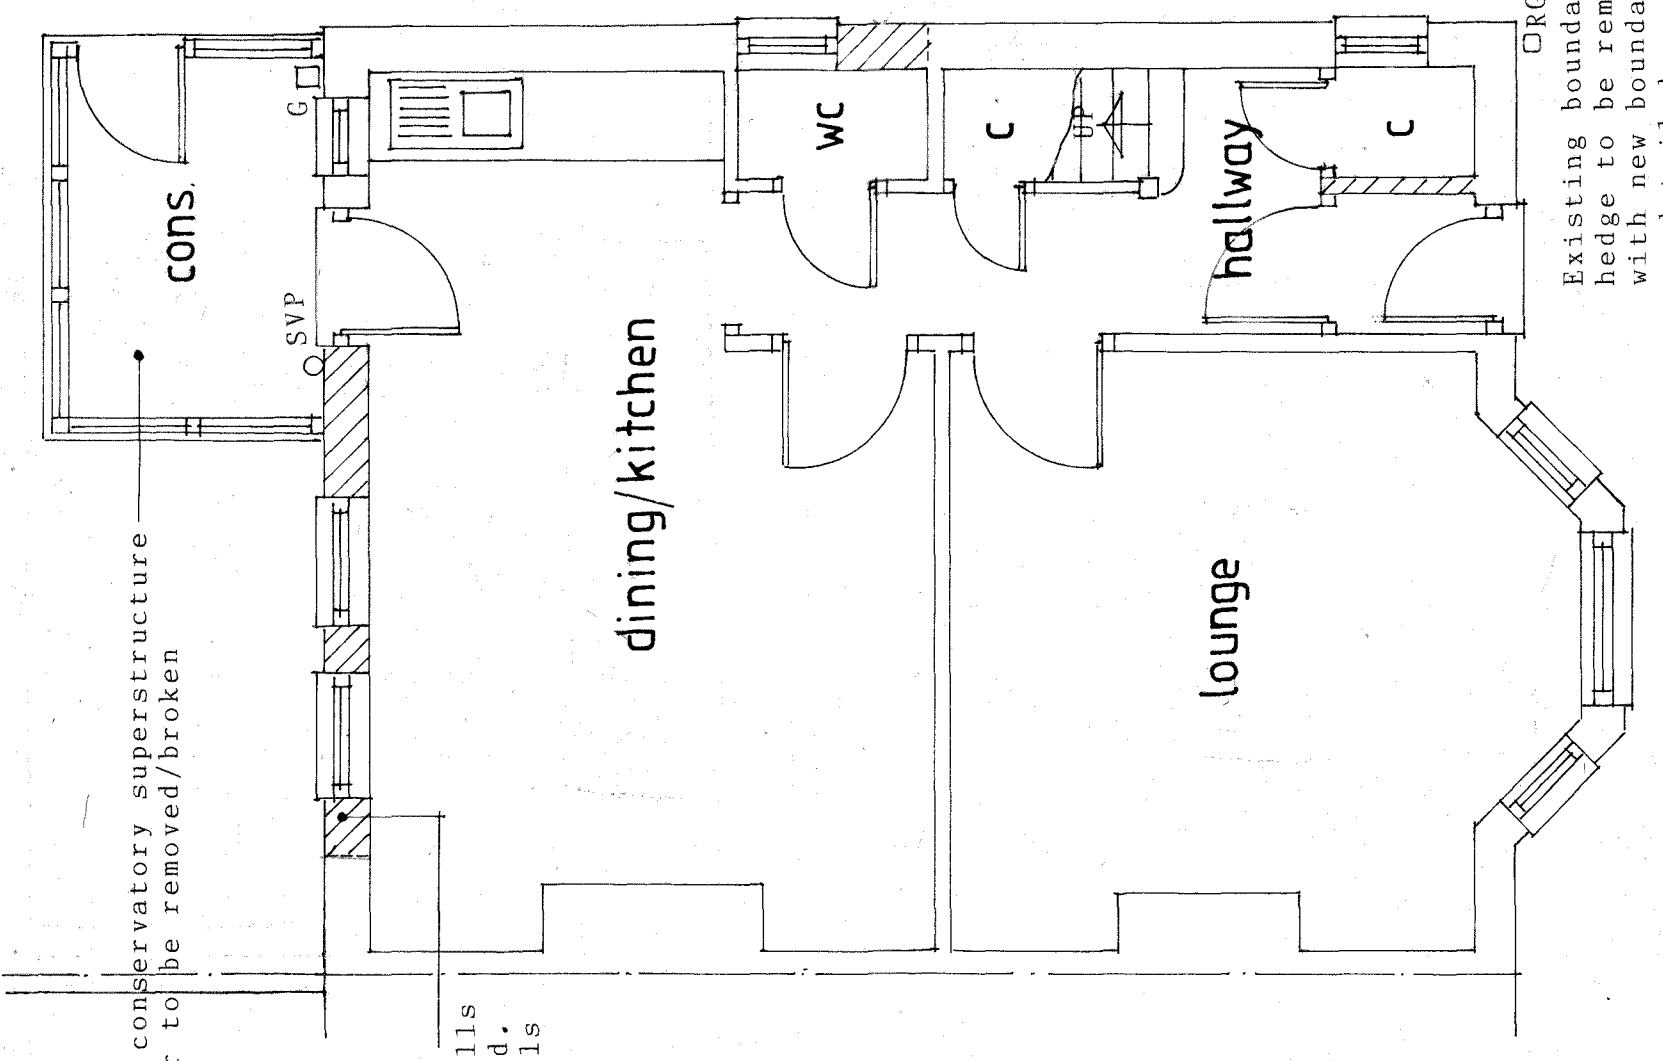
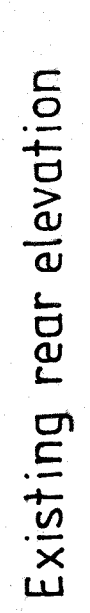
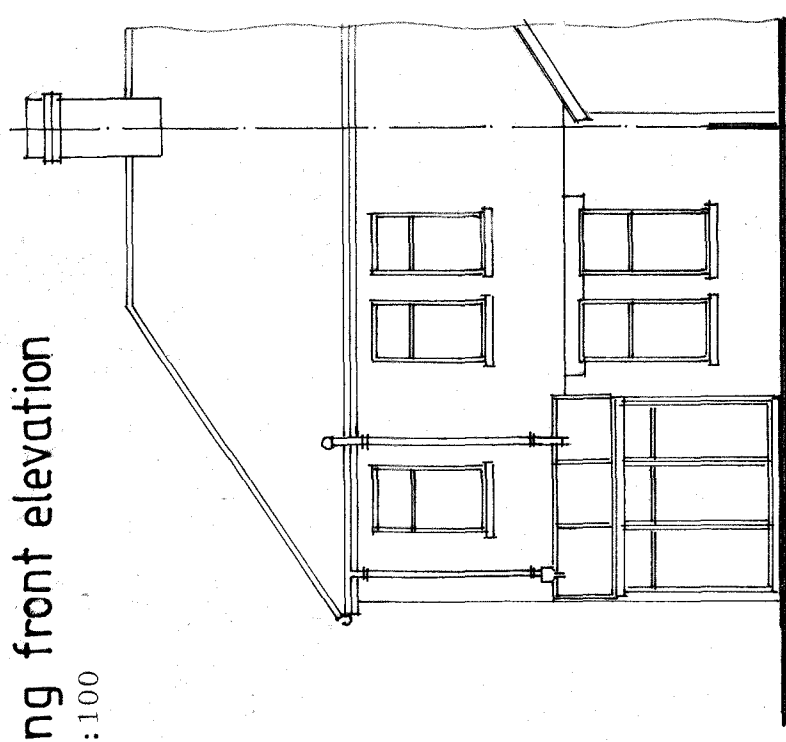
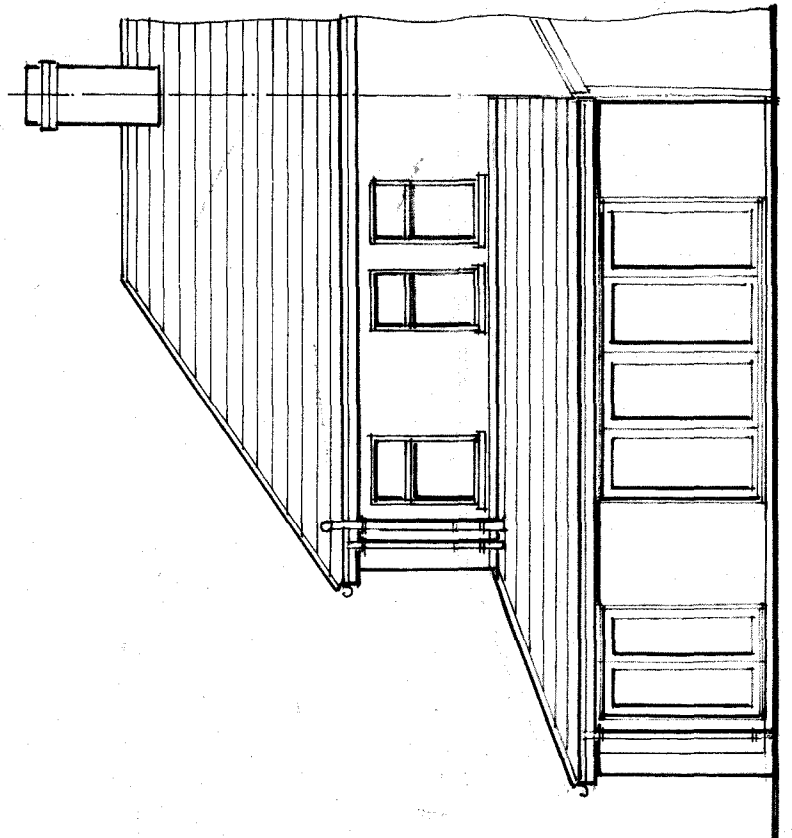
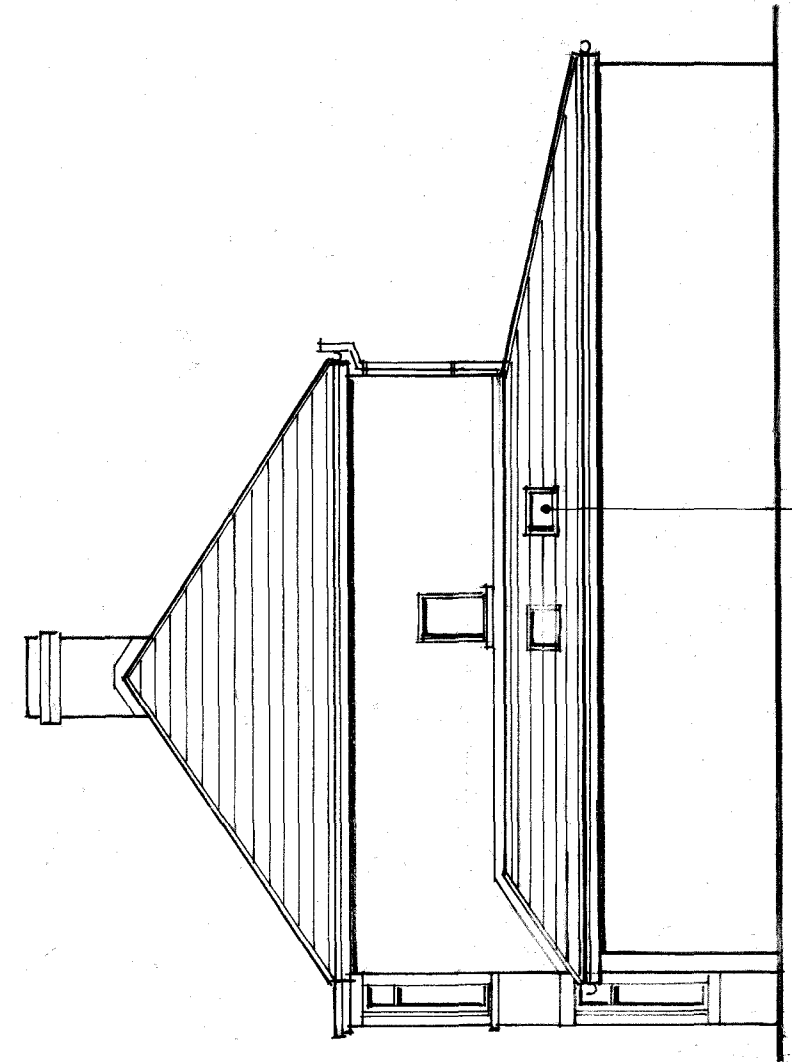
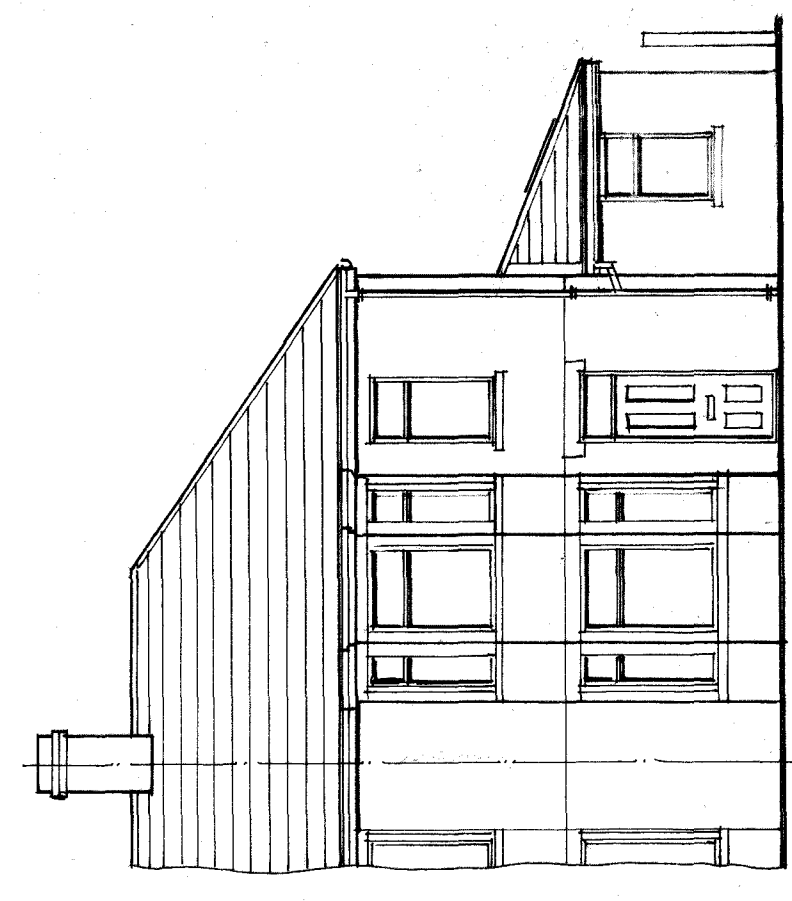
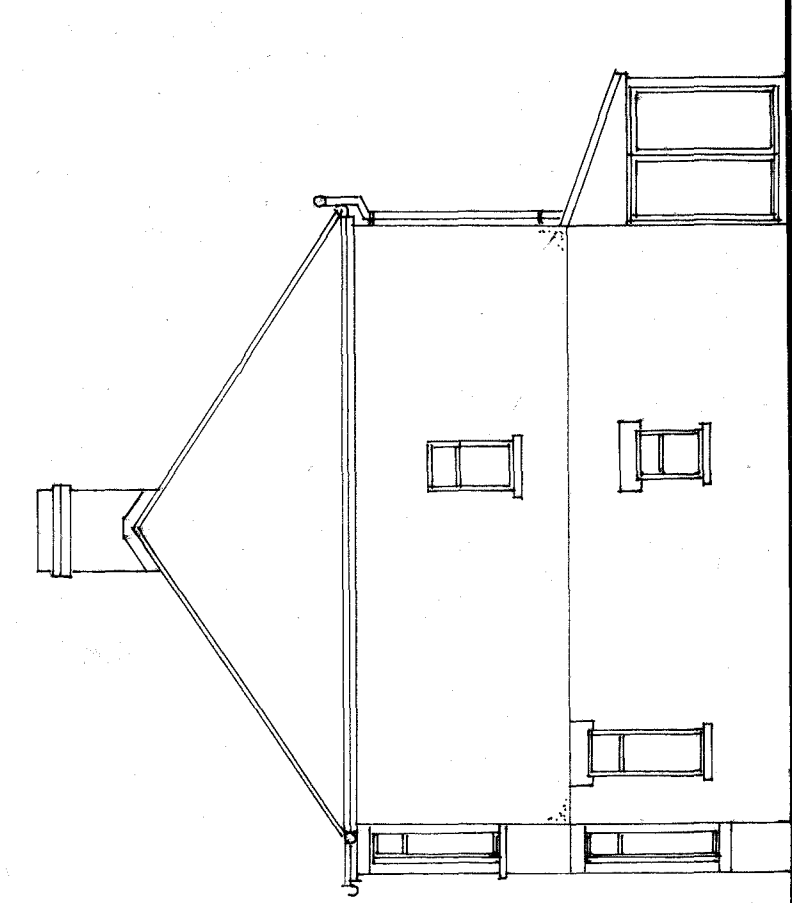


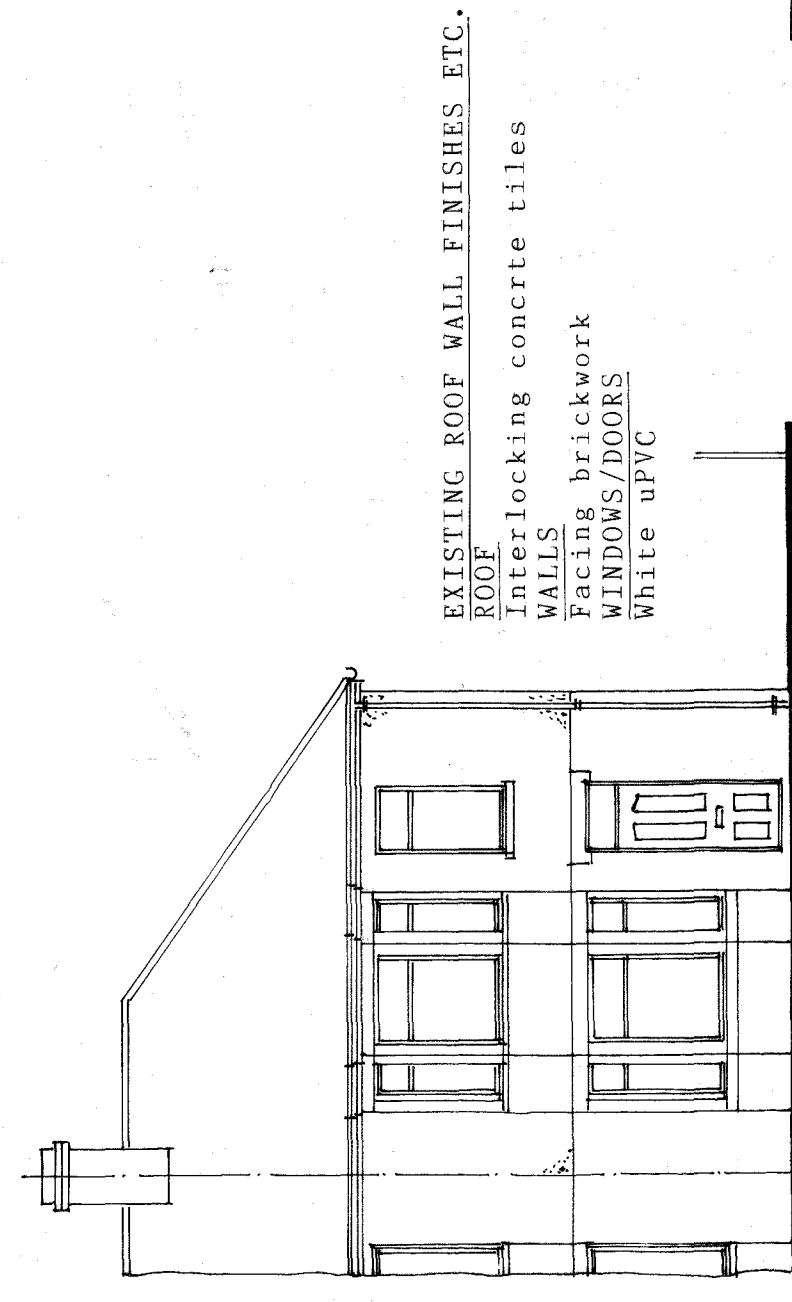

Specification for building works

Numbered notes indicated thus (3) refer to sections in the Specification for Building Works that is to be read in conjunction with the working drawings.

Revisions _____

Proposal
Alterations and extensions
Address
173 Christchurch Road
Newport
Classification
Floor layouts and elevations
Drawing number
1173(02)25