



South Elevation

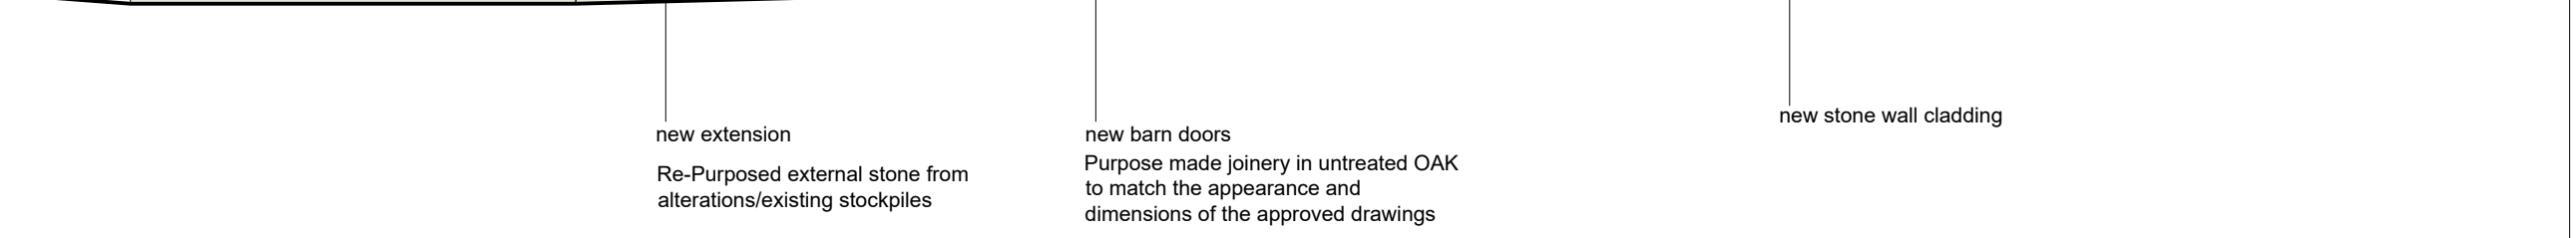

East Elevation

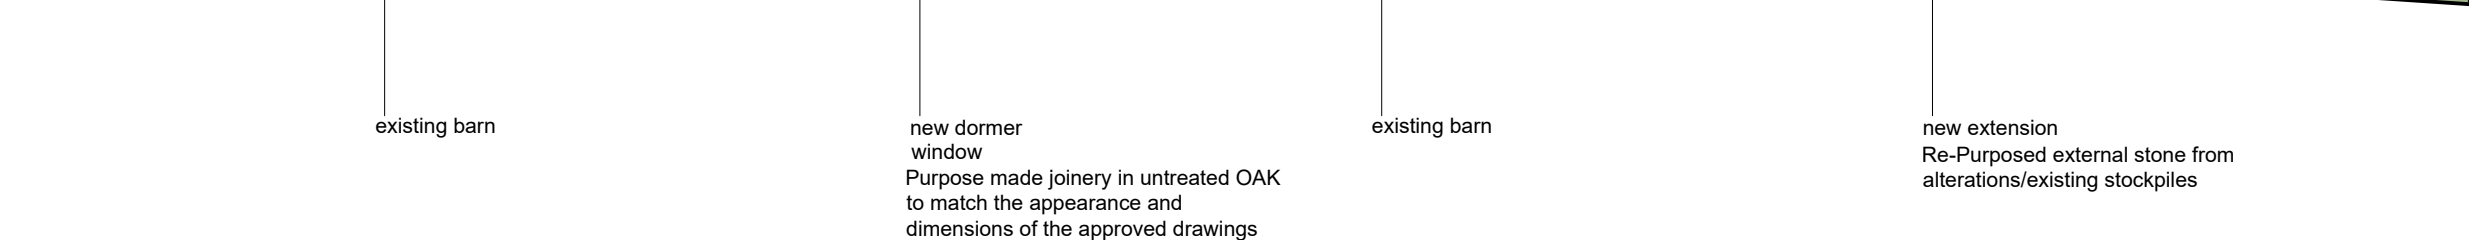

North Elevation



West Elevation



Ground Floor



First Floor

Sean@Aosdesign.co.uk