

THIS DRAWING IS COPYRIGHT
RICHARD ANDREWS ARCHITECTS
AND IS NOT TO BE REPRODUCED OR
USED IN ANY MANNER WITHOUT
THE WRITTEN PERMISSION OF
RICHARD ANDREWS ARCHITECTS.
ANY DISCREPANCIES TO BE NOTIFIED TO THE ARCHITECT

THIS DRAWING HAS BEEN PRODUCED FOR PLANNING AND BUILDING REGULATIONS PURPOSES ONLY. THE CLIENT HAS BEEN ADVISED THAT THE CLIENT IS RESPONSIBLE FOR OBTAINING ALL NECESSARY CONSENTS AND FOR OBTAINING ALL NECESSARY CONSTRUCTION DETAILS OF MATERIALS ADAPTED TO THE PROJECT.

REVISIONS		
-	-	-

RICHARD ANDREWS
ARCHITECTS
ARCHITECTS & PLANNERS

SUITE 2.3 THE ESTATES OFFICE 25.26
GOLD TOPS, NEWPORT, NP20 4PG
PHONE: 01592 24144
EMAIL: radm@richardandrews.co.uk
RICHARD ANDREWS ARCHITECTS LTD
REGISTERED OFFICE: 10, GLOUCESTER ROAD, NEWPORT, NP23 5JZ
WWW.RICHANDREWS.CO.UK

Job
21 Cot Farm Circle
Newport
NP19 9JR

Drawing
Proposed Plans, Elevation and
Section


Number
R 917 - 12 A A1

Scale
1:50+1:100



Date
08/25

Drawn
BH



Checked
LS

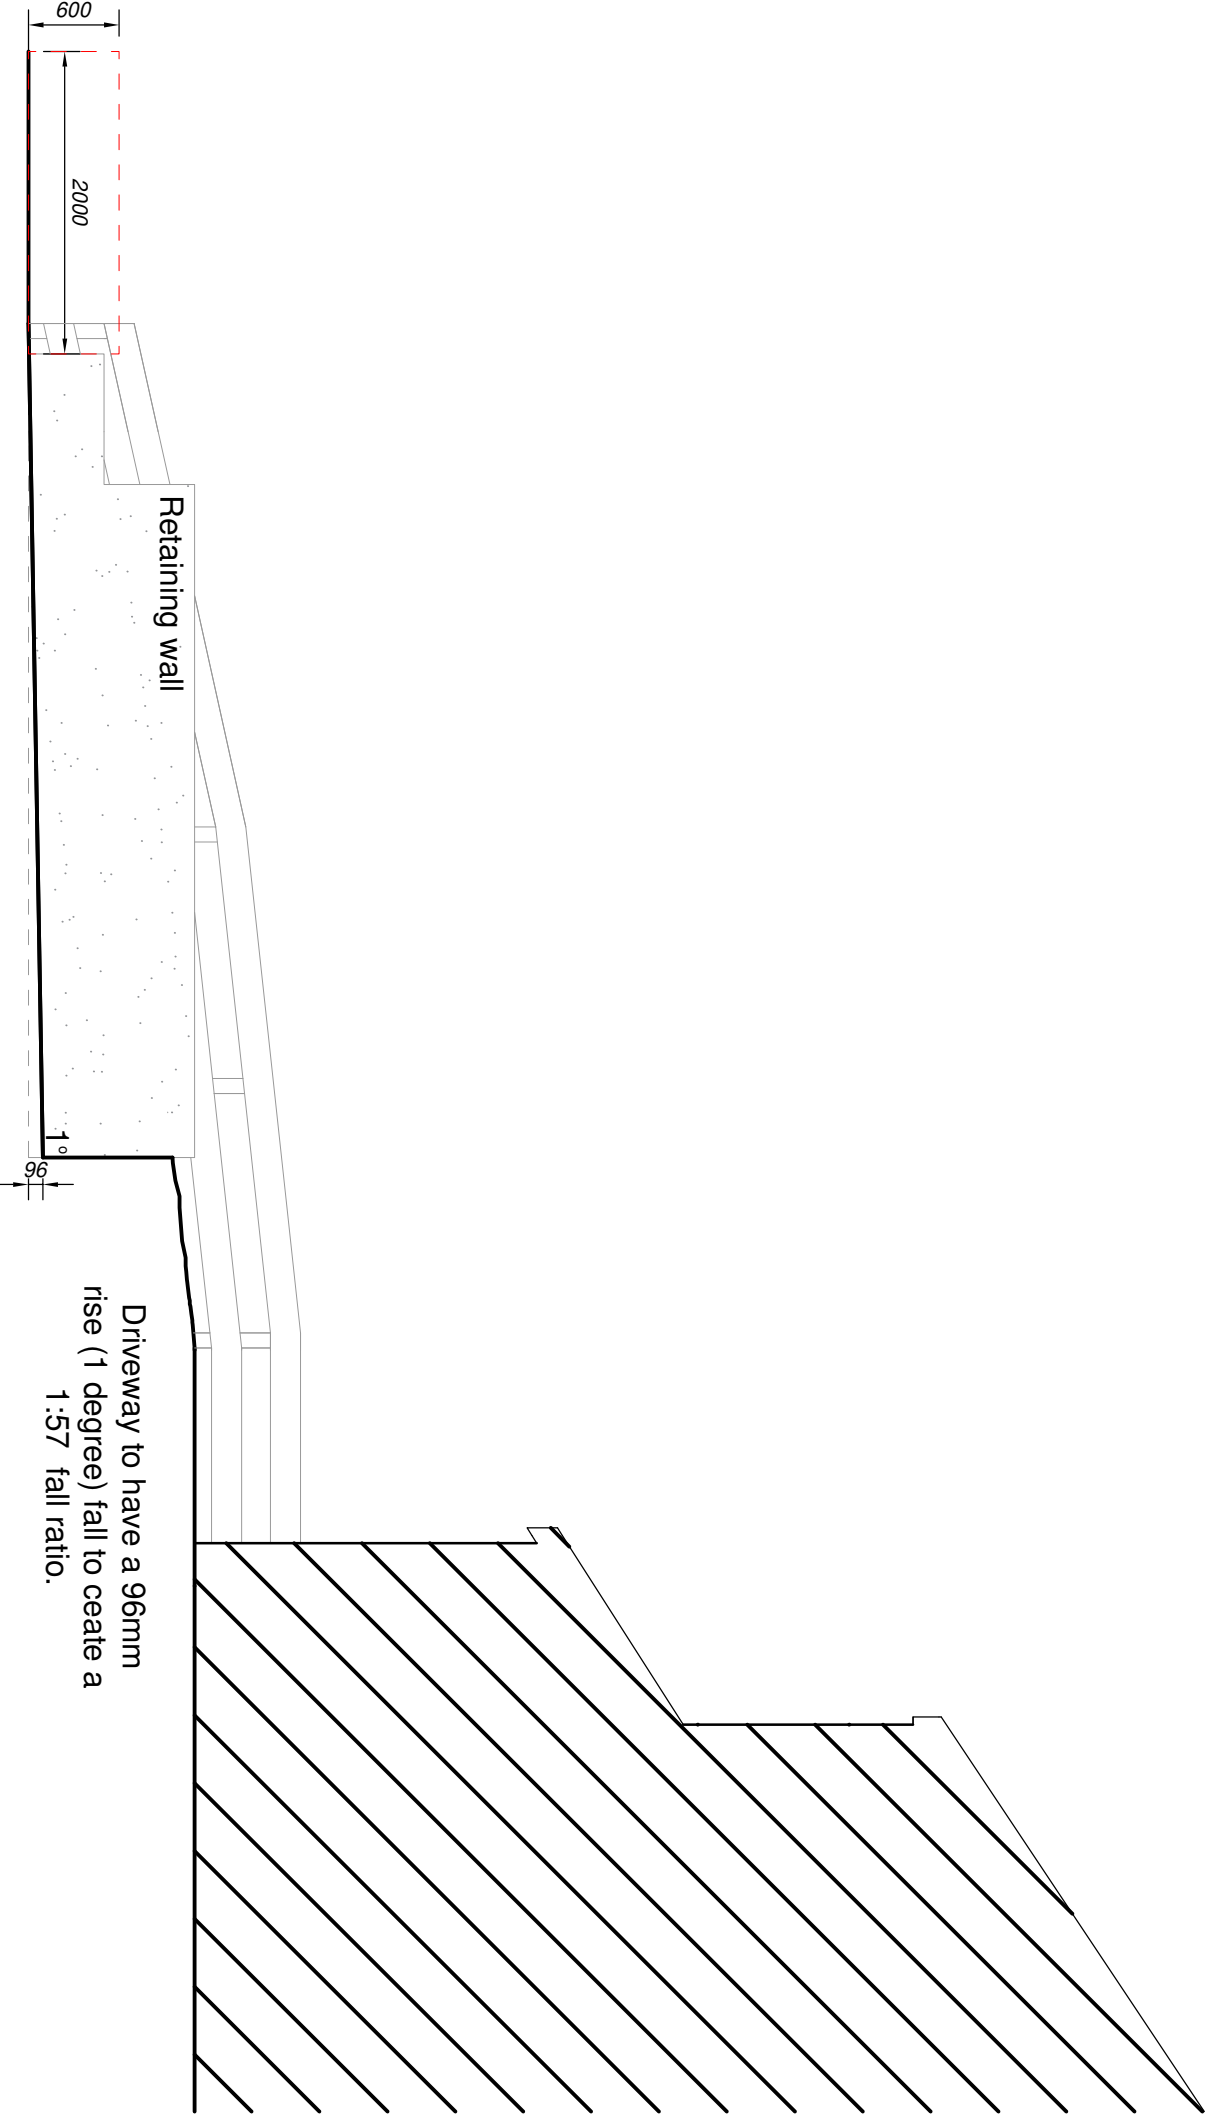


Proposed Section

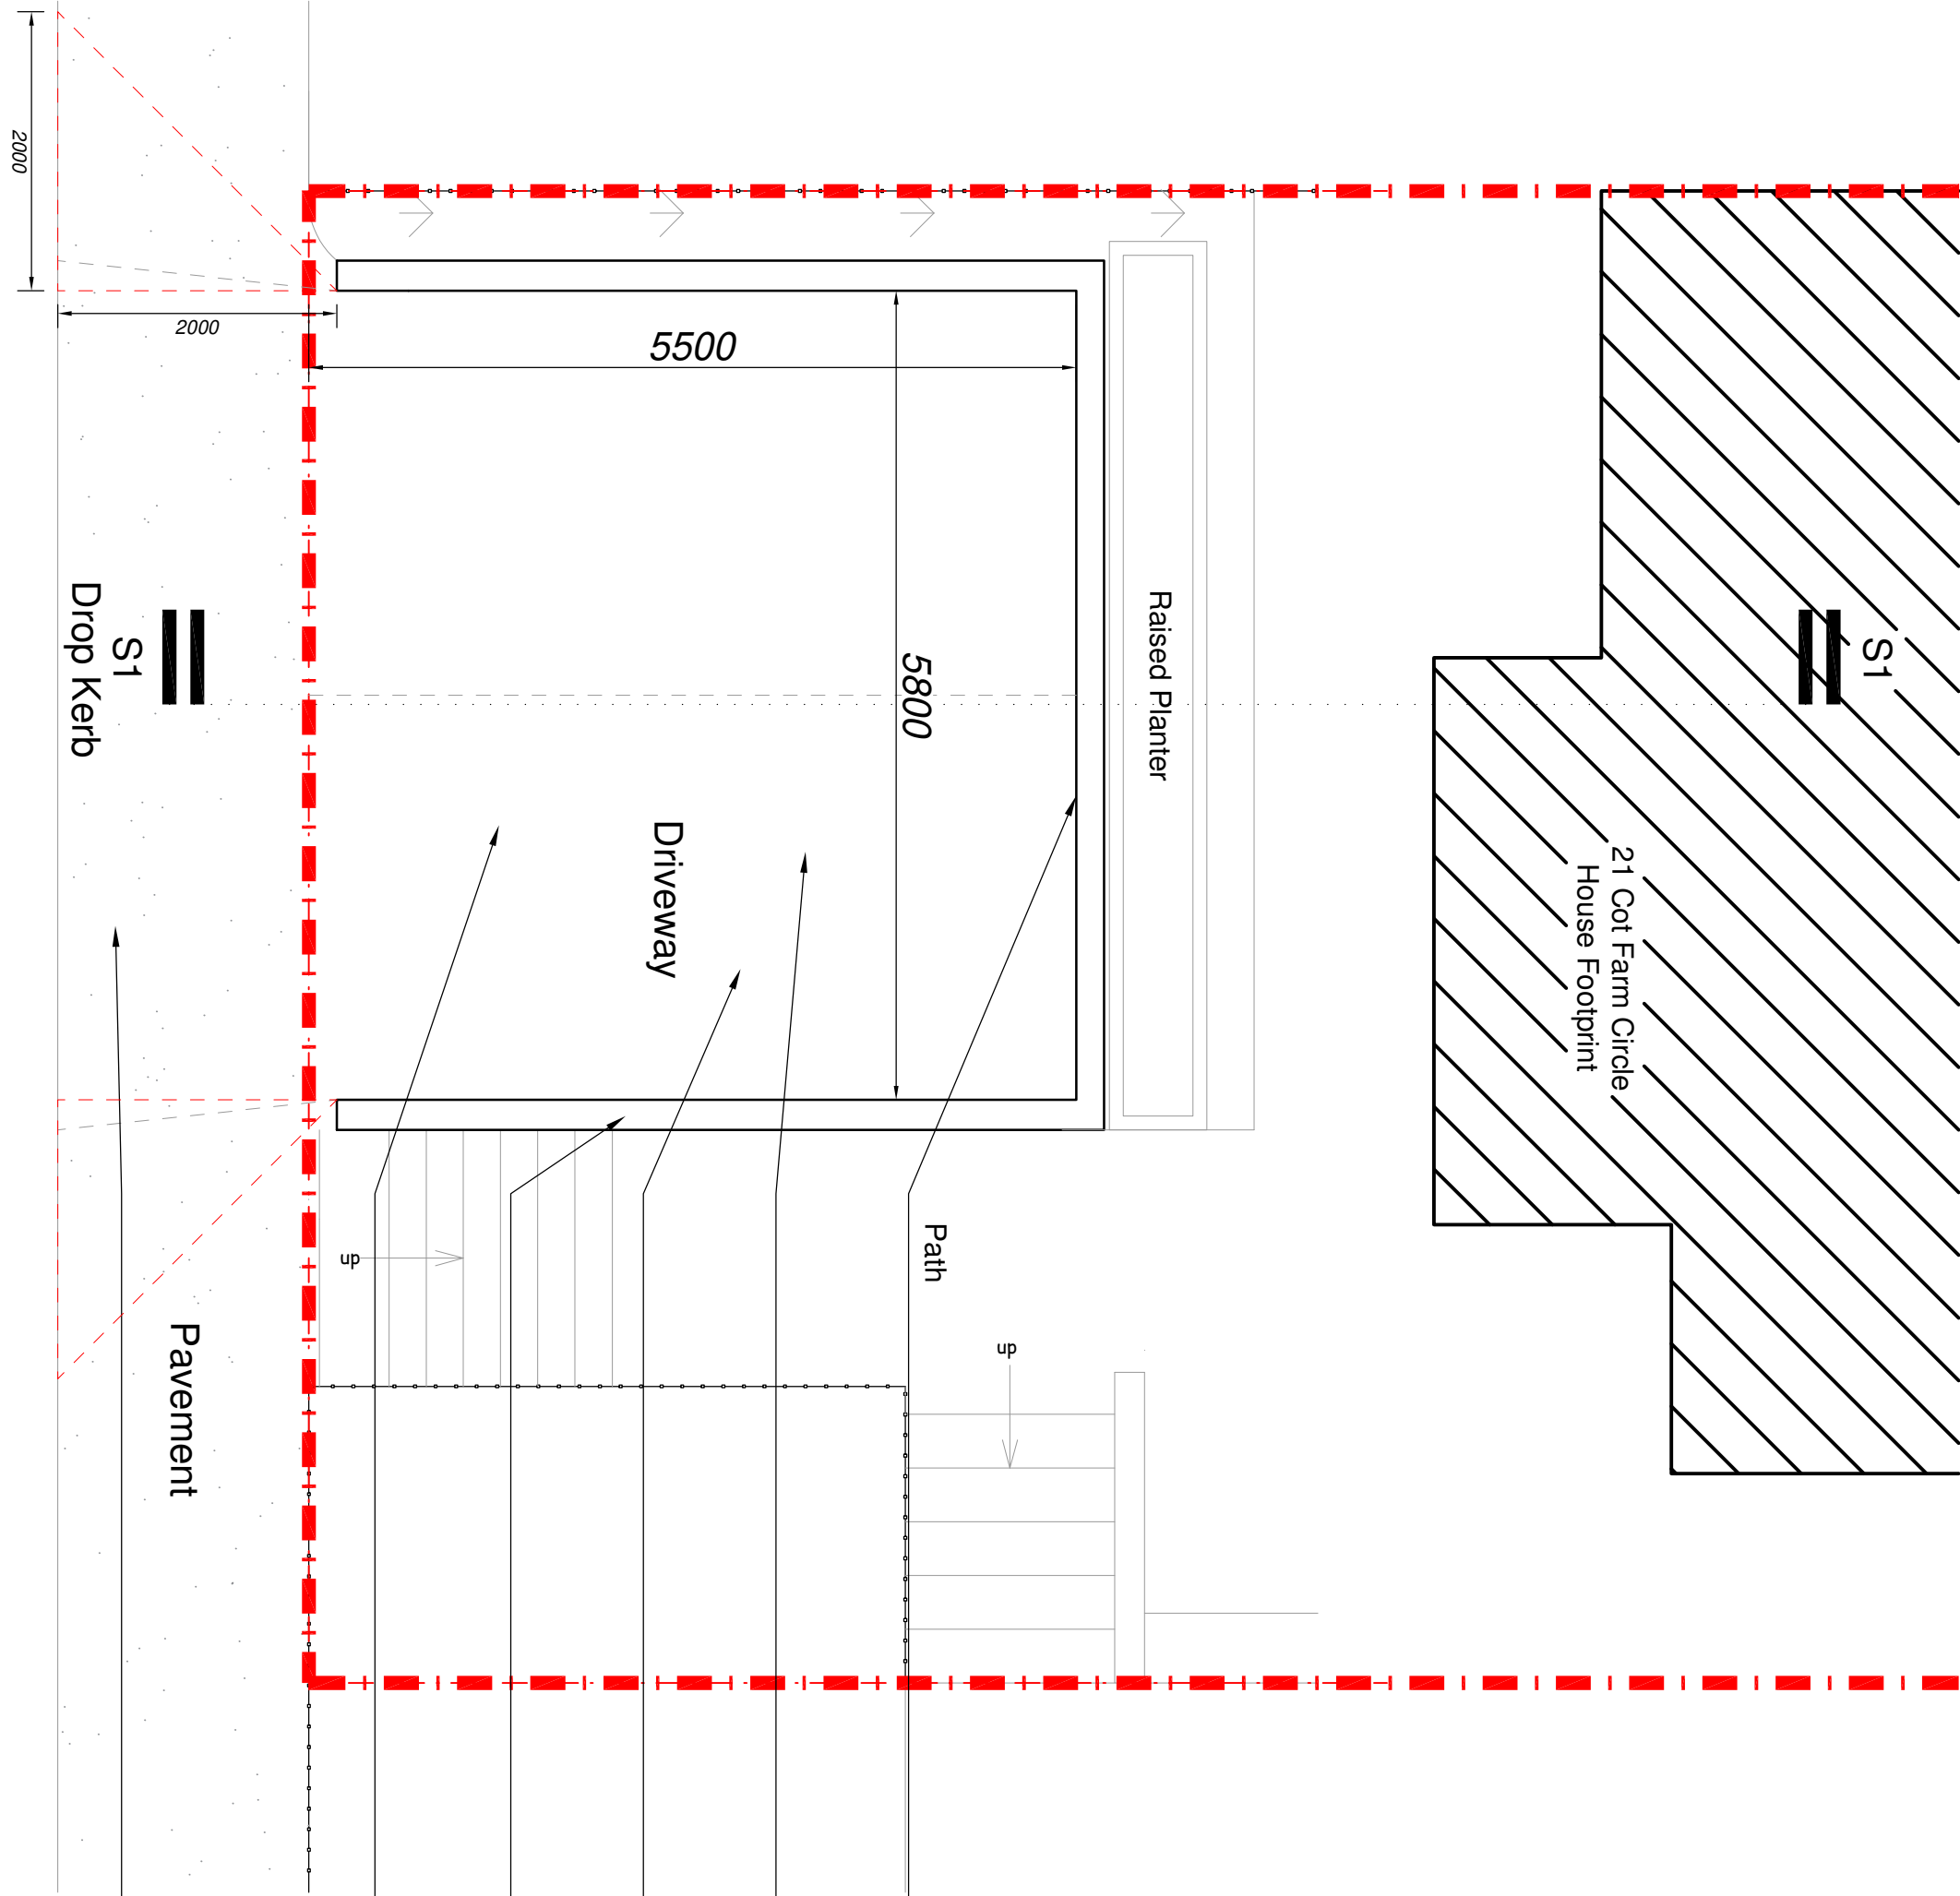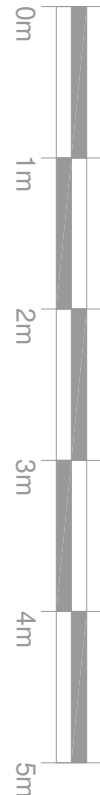

Proposed Plan

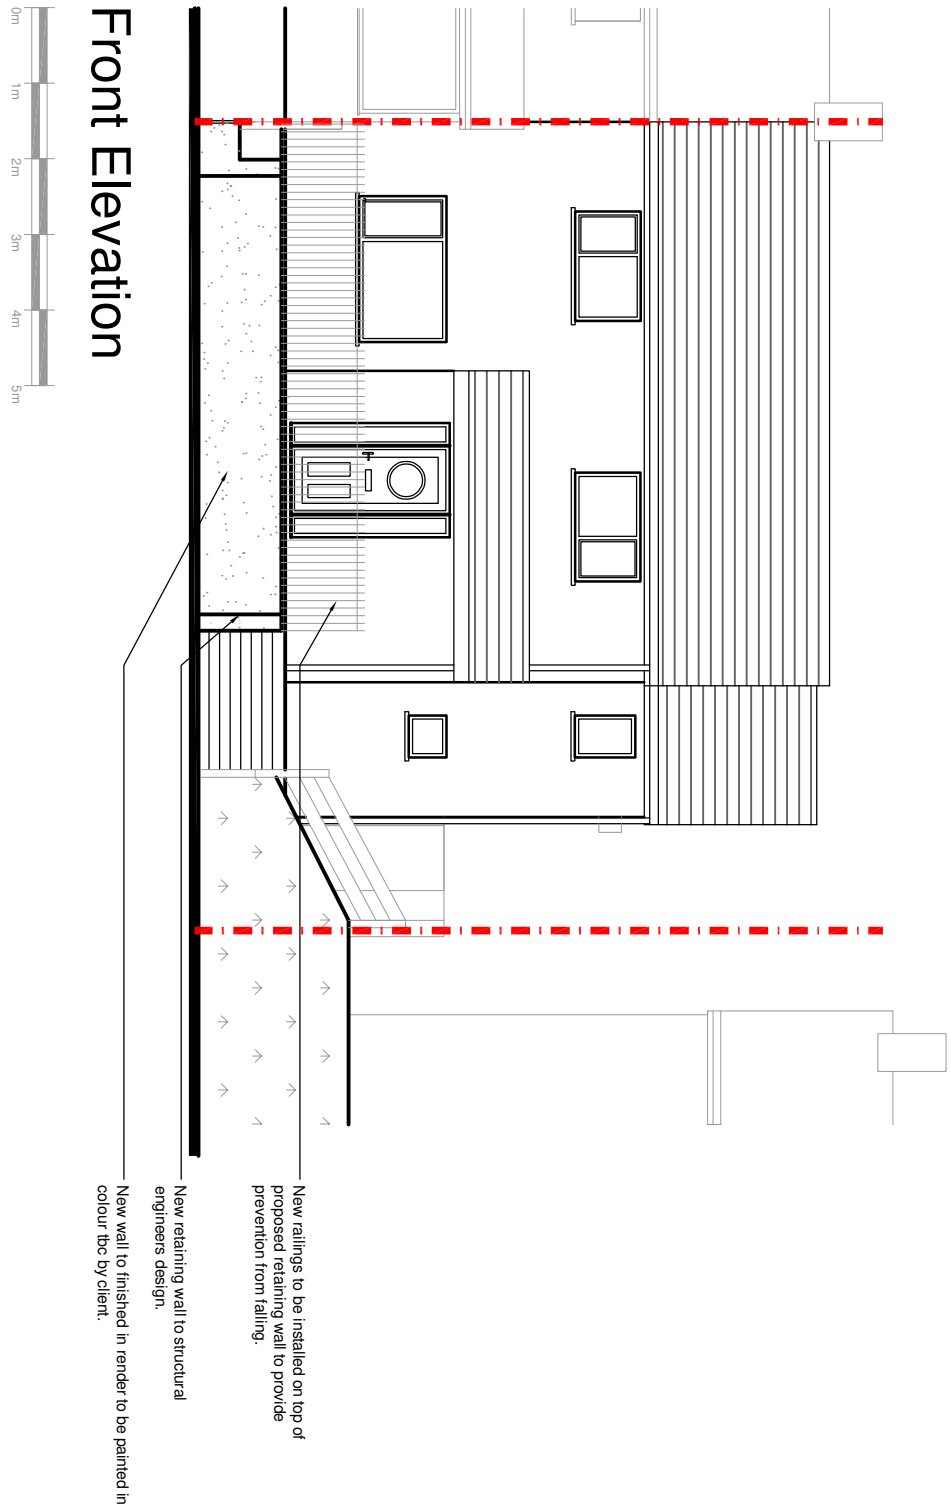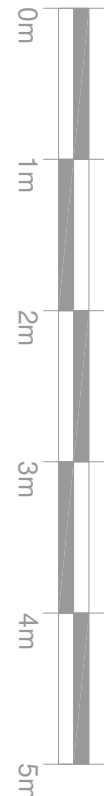

Front Elevation

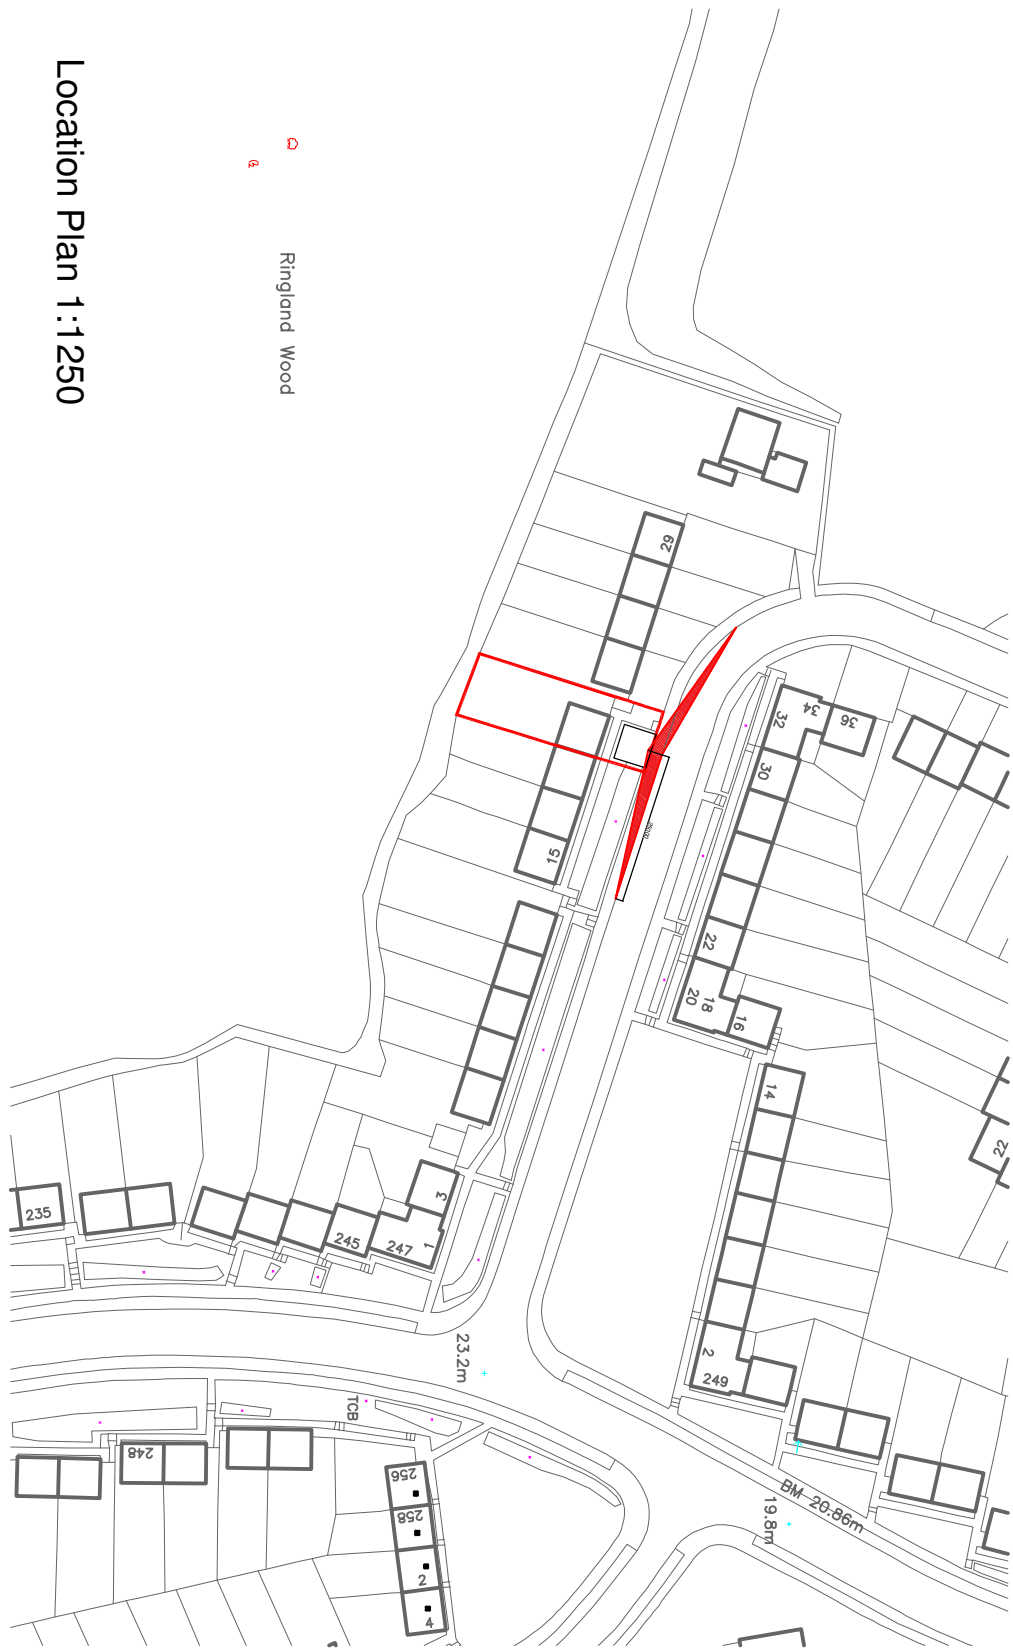

Location Plan 1:1250