

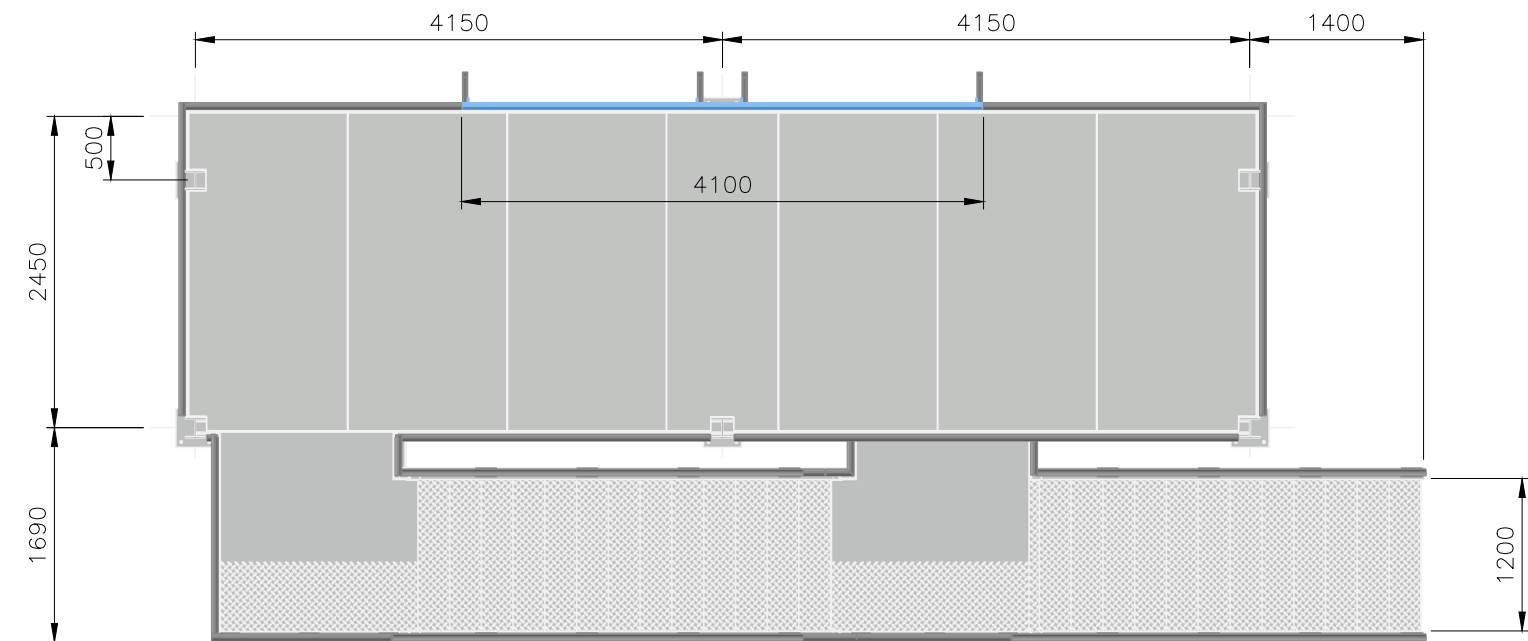


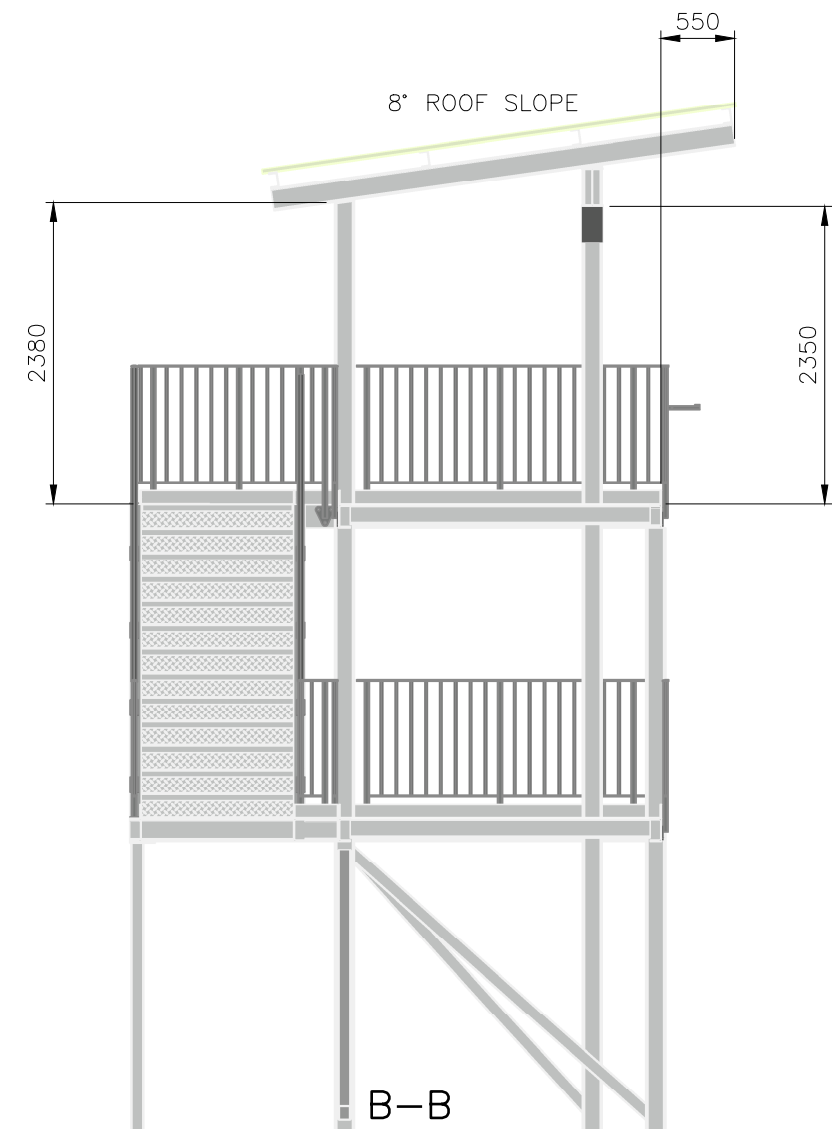

NOTE:
THIS DRAWING IS ISSUED FOR GENERAL DIMENSIONAL
APPROVAL ONLY. THE FINAL DESIGN MAY INCLUDE
AMENDED DETAIL AND ADDITIONAL BRACING.

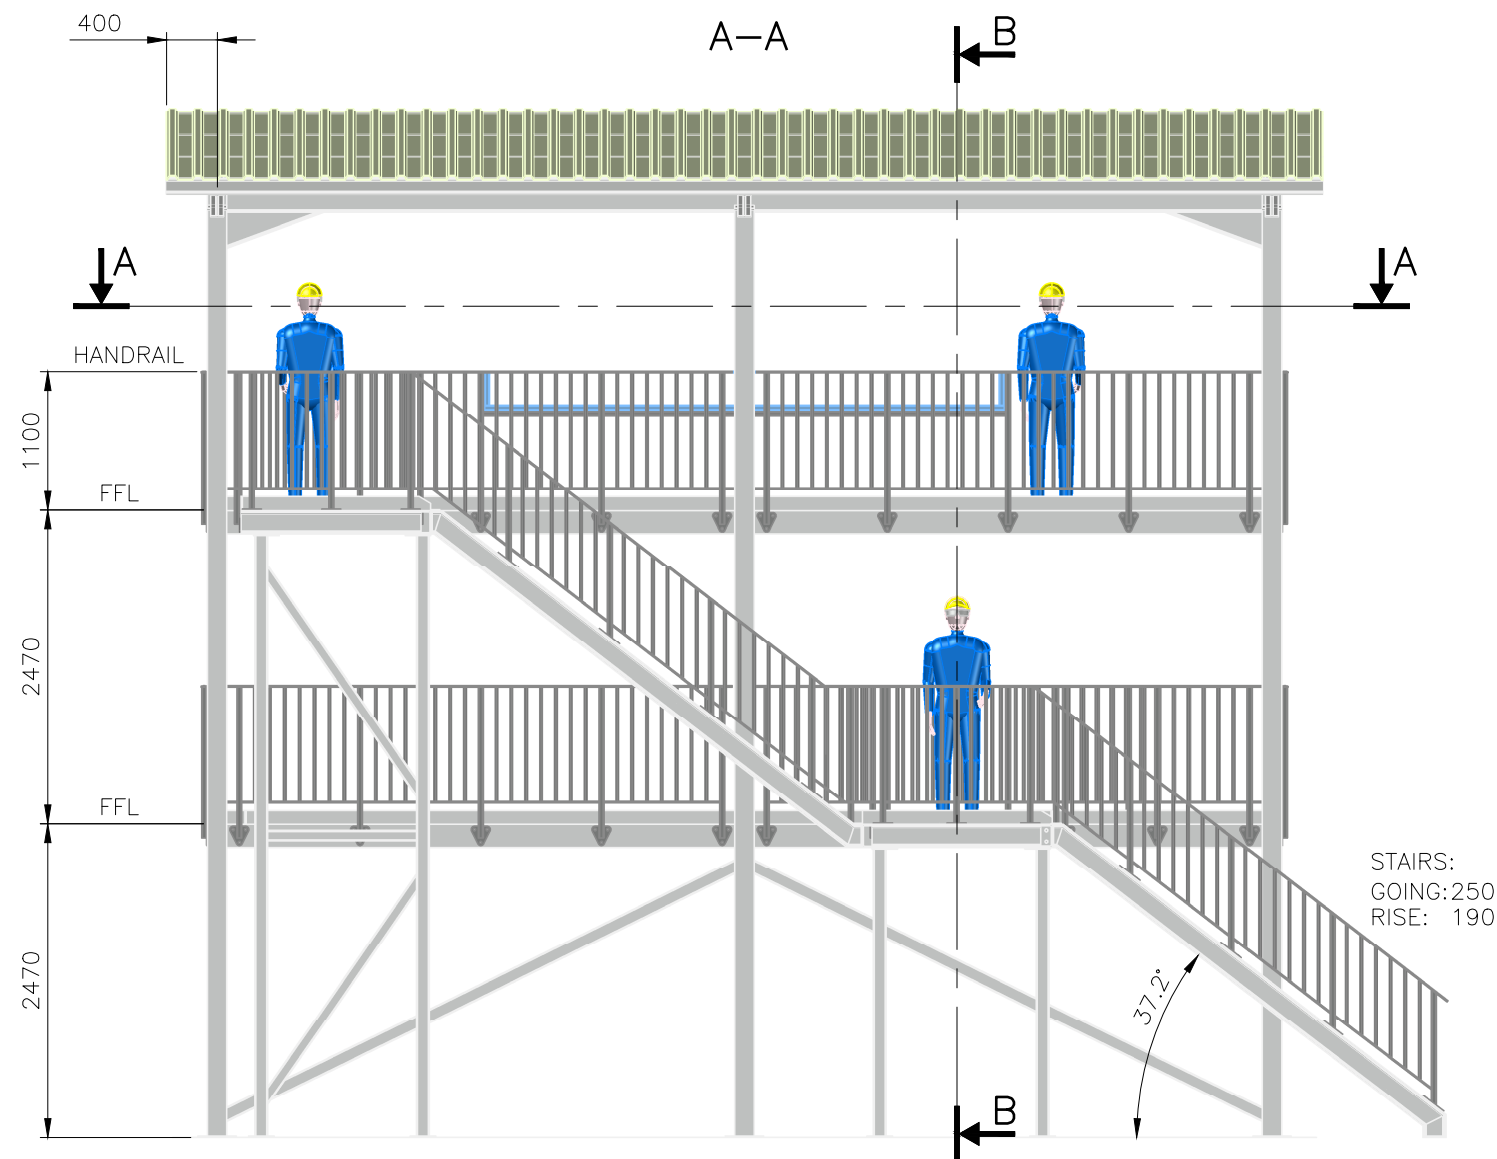

UK Engineering Limited

Units 11 & 12 Pinfold Lane
Llay Industrial Estate
Wrexham
LL12 0PX

T 01978 851757
W www.ukengltd.co.uk
E sales@ukengltd.co.uk

APPROVAL.
THIS DRAWING IS NOT TO BE USED FOR MANUFACTURE UNLESS SIGNED AS APPROVED

D	111125	LC		DROP DOWN HANDRAIL TO TOP DECK
C	131025	LC		CENTRE STANCHION REMOVED FROM TOP DECK
B	100925	LC		STAIRCASE ALTERED
A	290825	LC		FIRST ISSUE
ISS	DATE	DRN	APPD	DESCRIPTION

TOLERANCE

MATERIAL

UNLESS OTHERWISE STATED

SURFACE TEXTURE (μm)

FINISH

CLIENT

DENBIGH FOOTBALL CLUB

PROJECT

CAMERA TOWER

USED ON

TITLE

PROPOSED STRUCTURE

DRAWING NUMBER

25-014-00 SHT 2 of 3

ISSUE

D

SCALE

N/A

SHT SIZE

A3