


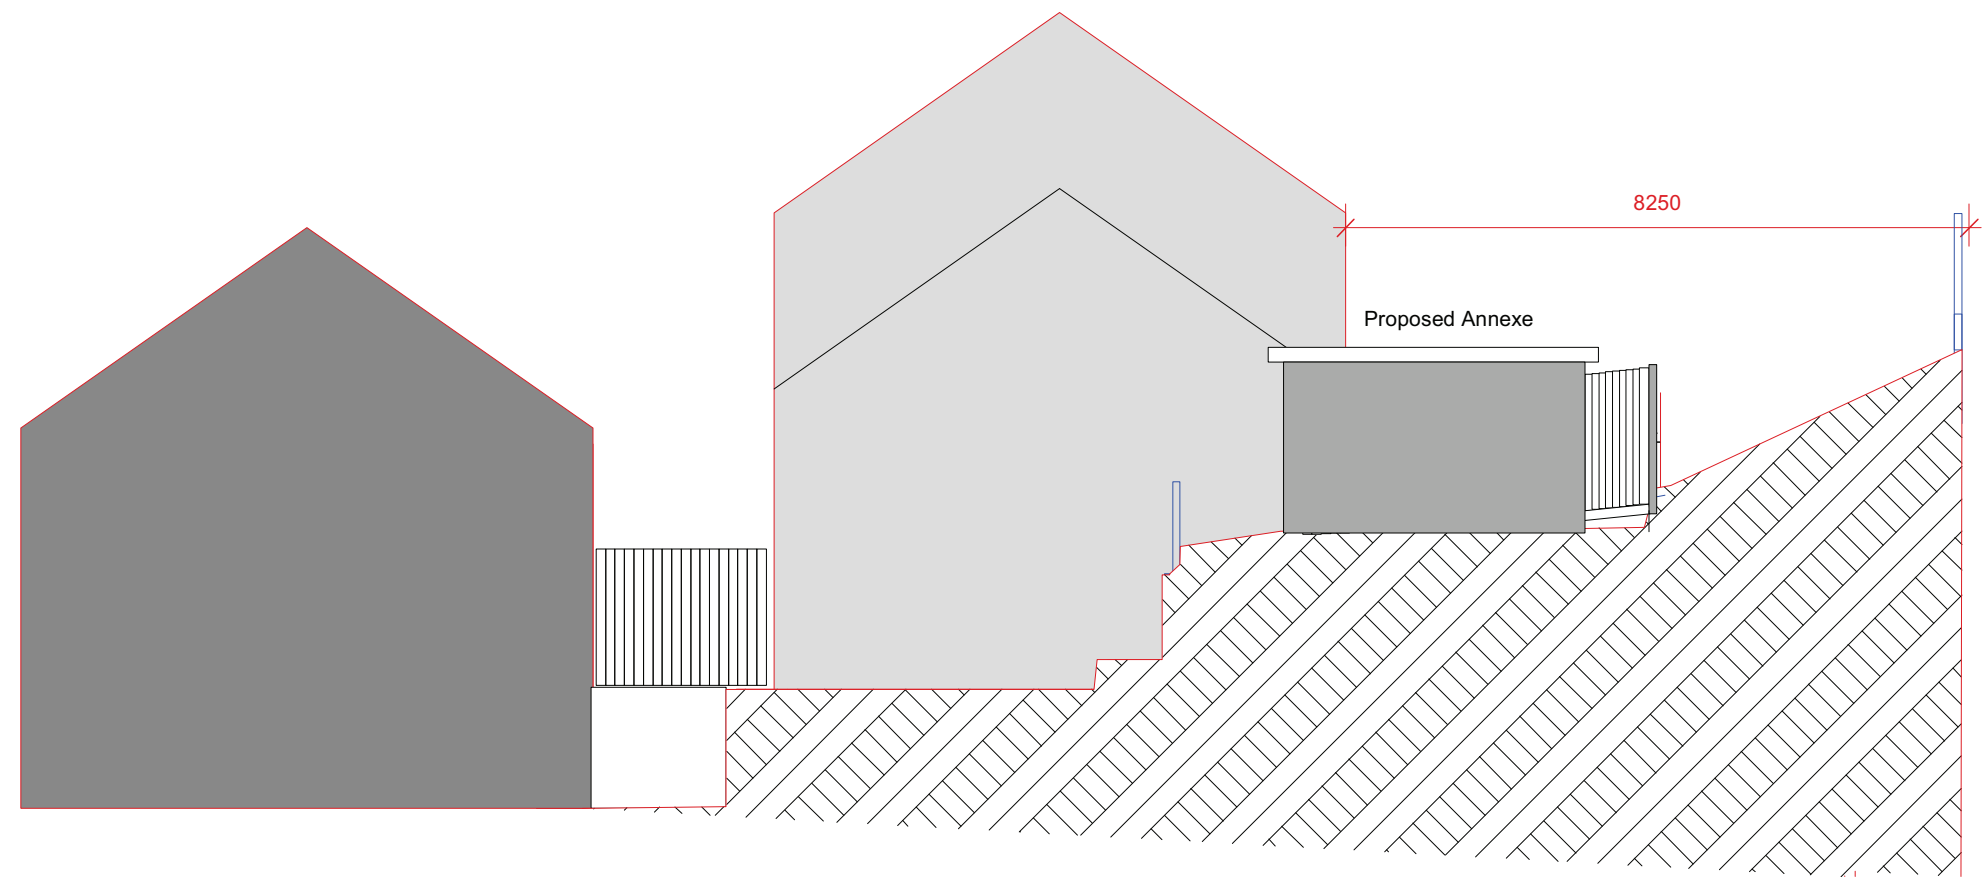

 Skerryvore Designs Ltd skerryvoredesigns.co.uk Phone 01633 897922 Mobile 07816 934352 contact@skerryvoredesigns.co.uk	JOB TITLE14 Grosvenor Road Bassaleg NP10 8PY		DRAWING TITLEProposed Section B - B		DRAWING No. SD1078 02
					SCALE 1:100 @ A3
					DATE May 2025