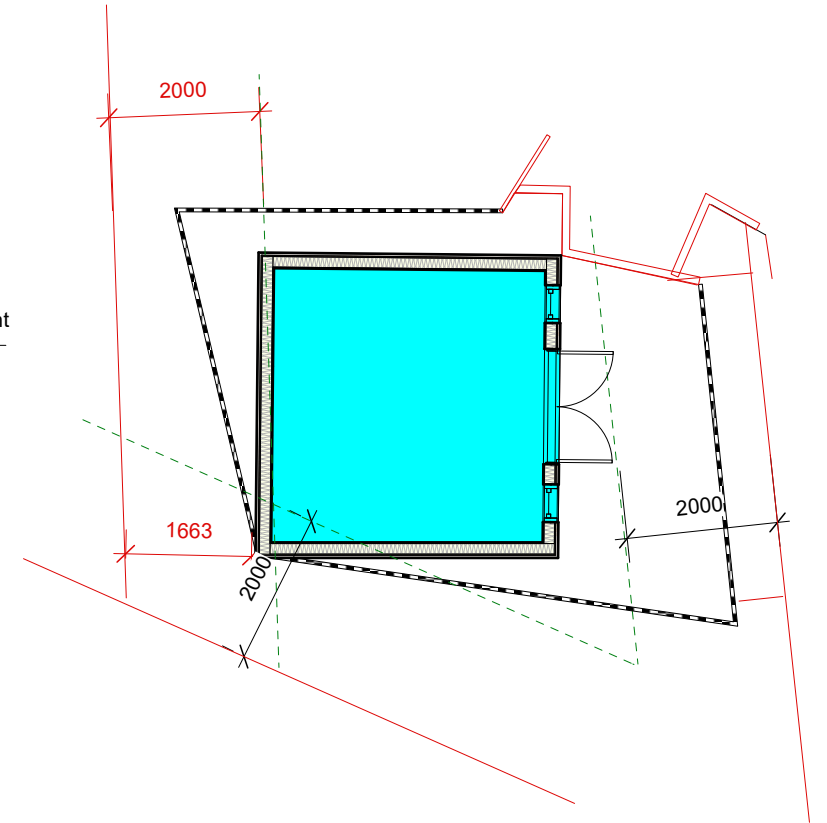
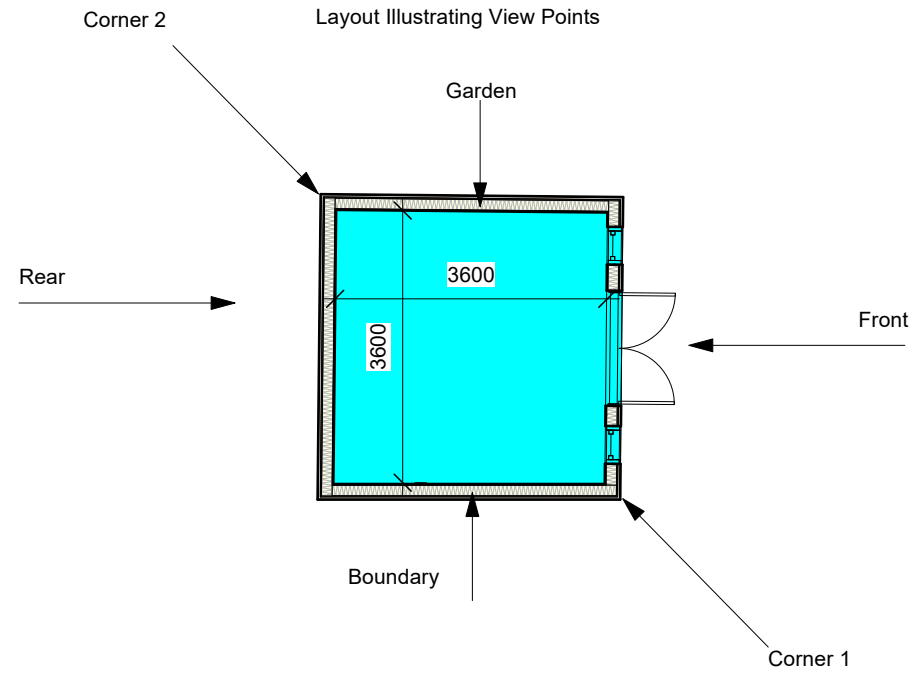


Skerryvore Designs Ltd
skerryvoredesigns.co.uk

SK

Phone **01633 897922**
Mobile **07816 934352**
contact@skerryvoredesigns.co.uk

JOB
TITLE 14 Grosvenor Road
Bassaleg
NP10 8PY

DRAWING
TITLE Building layouts, elevations and
site location Plan

DRAWING No. SD1078 04

SCALE 1:100 & 1250 @ A3

DATE MAY 2025