

Duct Proposal – Common Farm - Nash and Goldcliff Site of Special Scientific Interest (SSSI).

- Proposal to lay 140m of duct in verge within SSSI site Gwent Levels – Nash and Goldcliff. Natural Resources Wales has been consulted regarding the proposed works and has provided assent for the scheme.
- Duct to be laid at a minimum depth of 350mm (Can adhere to shallower or deeper depth if required).
- Our underground ducts are rigid, solid-wall grey uPVC plastic pipes with a smooth internal bore. It typically comes in standard 54mm or 96.5mm outer diameter and contain a pre-installed internal draw-rope used by engineers to pull through fibre-optic cables.
- Permission to carry out these works has been granted by the landowner.

openreach

Exchange Area:

Maindee

WL/SA No:

N/A

Map Reference:

335577,184812

Planning Reference:

A00007560306


Date:

27/08/2026

Site Address:

Common Farm, Broad
Street Common, Nash,
Newport, NP18 2AZ

Reproduced by permission of Ordnance Survey
on behalf of HMSO. © Crown copyright and
database right 2015. All rights reserved.
Ordnance Survey Licence number 100028040

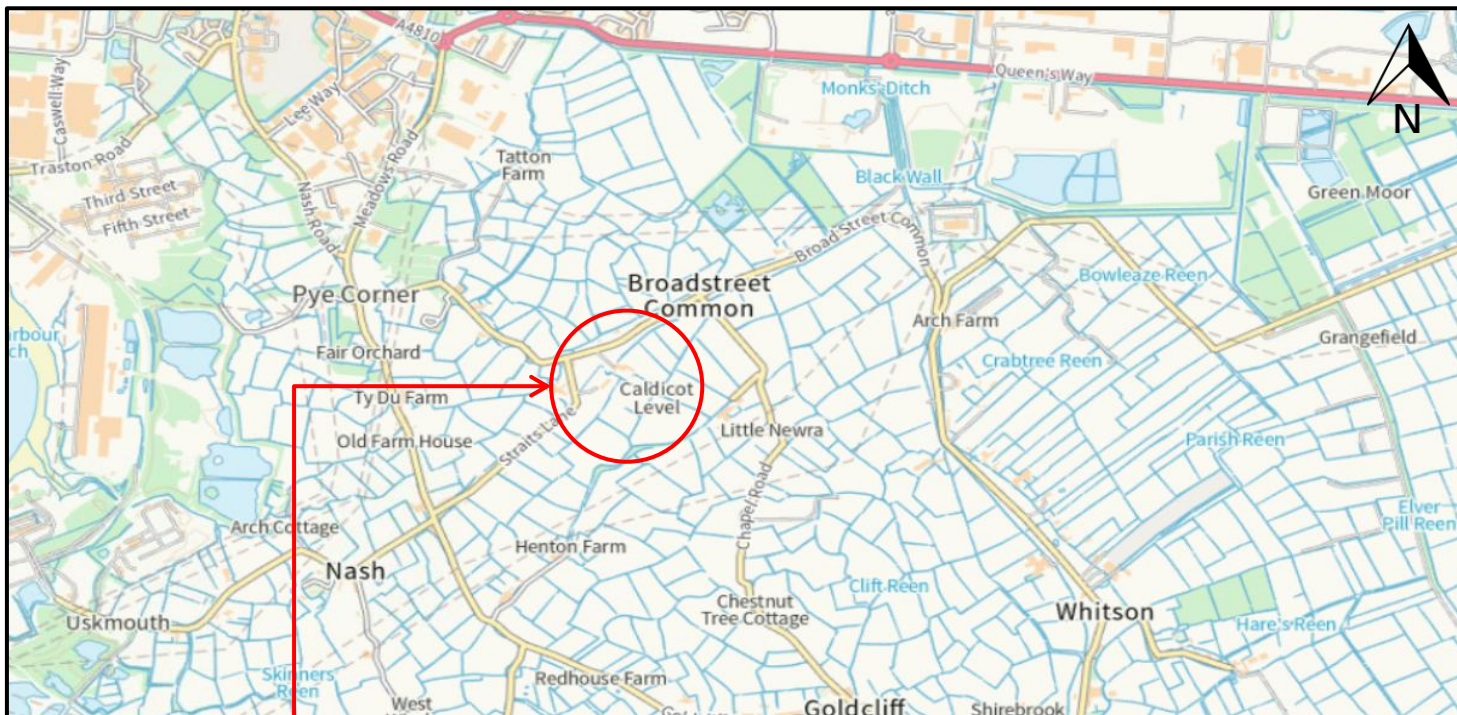

SITE LOCATION
(SCALE 1:25,000)

SITE LOCATION
(SCALE 1:5,000)



openreach

Exchange Area:
Maindee

WL/SA No:
N/A


Map Reference:
335577,184812

Planning Reference:
A00007560306

Date:
27/08/2026

Site Address:
Common Farm, Broad
Street Common, Nash,
Newport, NP18 2AZ

Reproduced by permission of Ordnance Survey
on behalf of HMSO. © Crown copyright and
database right 2015. All rights reserved.
Ordnance Survey Licence number 100028040

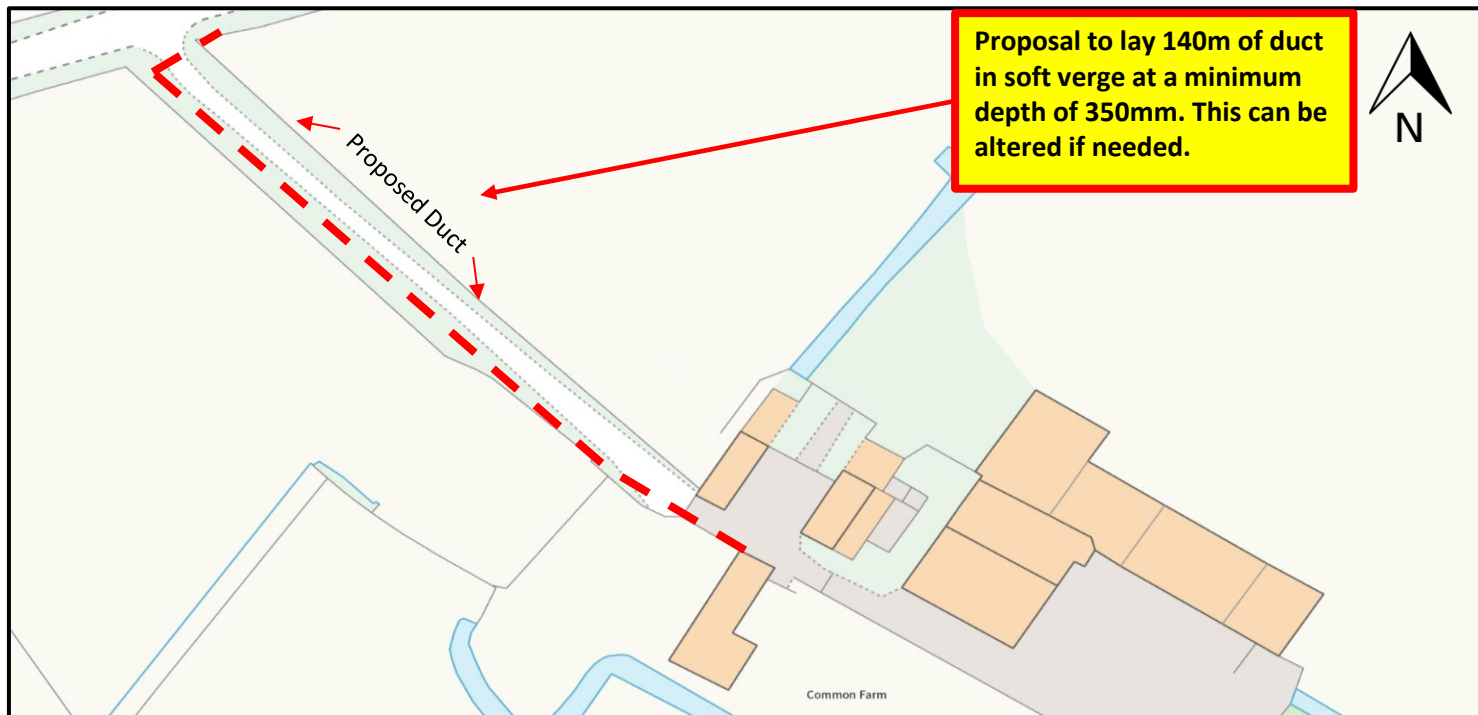

openreach

Exchange Area:
Maindee

WL/SA No:
N/A

Map Reference:
335577,184812

Planning Reference:
A00007560306

Date:
27/08/2026

Site Address:
Common Farm, Broad
Street Common, Nash,
Newport, NP18 2AZ

Sections showing normal depth (not to scale)

DEPTH		Duct				Buried Cable
CARRIAGEWAY (C/W)	900					
"	600					
FOOTWAY (F/W)	600					
"	450					
"	350					
APPROXIMATE SIZES (FOR DUCT :- ACROSS BARREL)						

Notes :- 1. The actual course and depth of the proposed underground telecommunication apparatus is subject to deviation arising from unforeseen obstructions.
2. This plan is not in respect of a service line.

Openreach Legend

	Route of Apparatus	Cabinet	Pole	Stay	Manhole	Joint Box	Small Fibre Joint	Fibre Box
Proposed	---							
Existing	—							

Scale:
1:500

Reproduced by permission of Ordnance Survey on behalf of HMSO. © Crown copyright and database right 2015. All rights reserved.
Ordnance Survey Licence number 100028040



openreach

Exchange Area:

Maindee

WL/SA No:

N/A

Map Reference:

335577,184812

Planning Reference:

A00007560306

Date:

27/08/2026

Site Address:

Common Farm, Broad
Street Common, Nash,
Newport, NP18 2AZ

Reproduced by permission of Ordnance Survey
on behalf of HMSO. © Crown copyright and
database right 2015. All rights reserved.
Ordnance Survey Licence number 100028040