
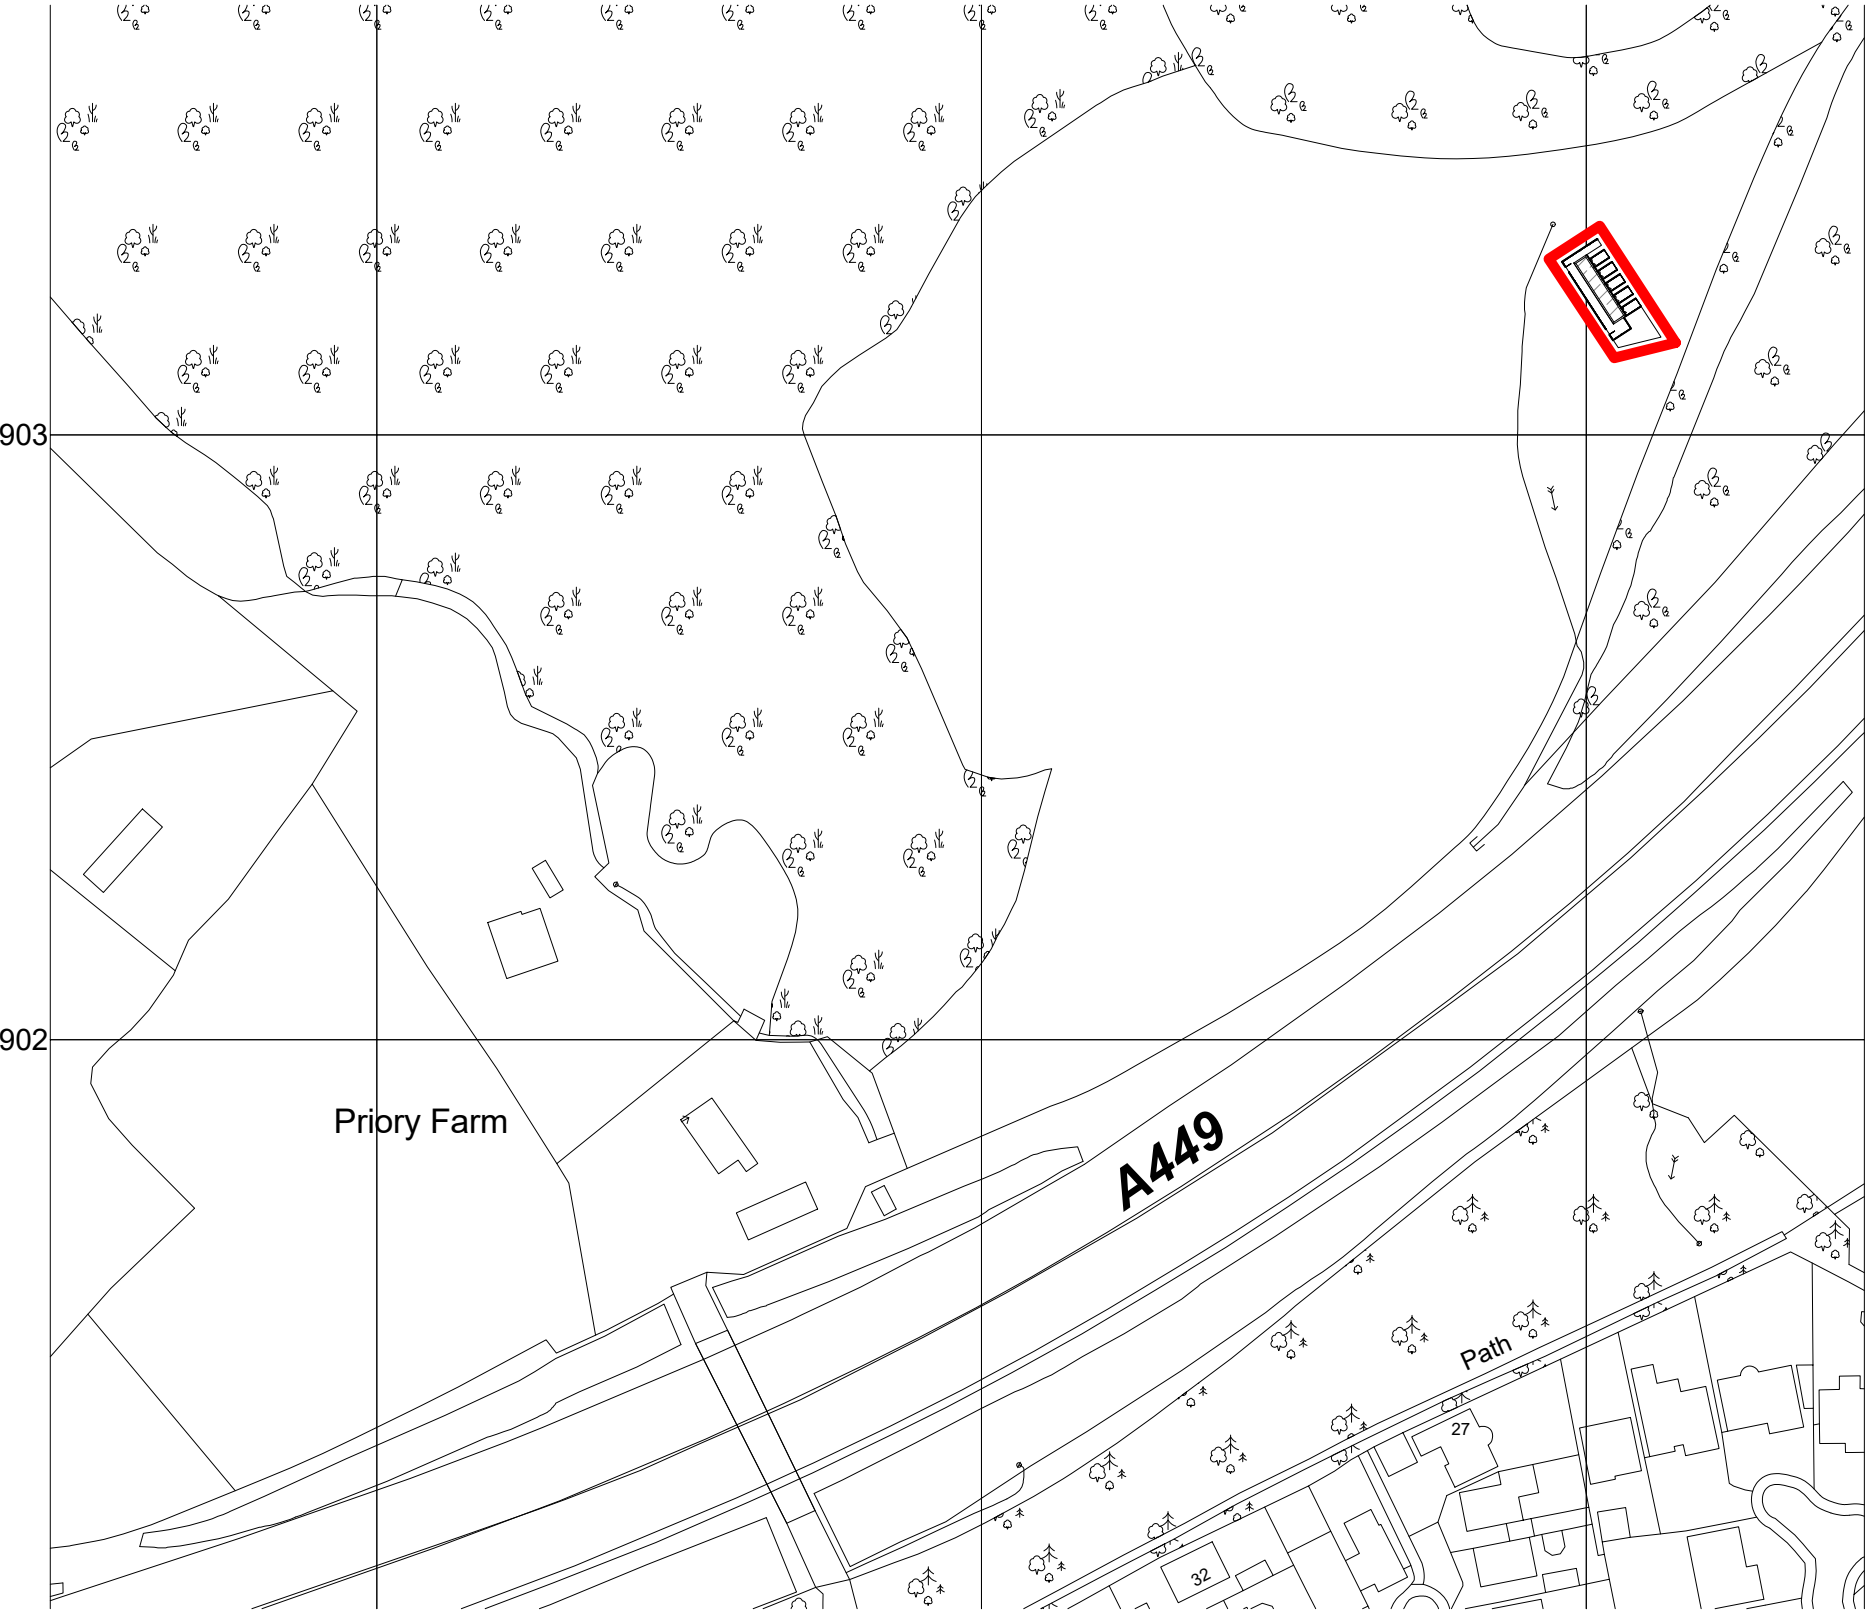


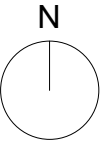

P3	Redline updated.	MAS	12.06.2026	MAS
P2	Blue line omitted	MAS	27.09.2022	MAS
P1	Planning Submission	MAS	14.07.2022	MAS
Revision	Description	Drawn	Date	Checked

Client's Name

Woofington Avenue

Job Title
Priory Farm, Langstone, Newport,
NP18 2LW

Drawing Title
Site Location Plan

Scale
As indicated @A3

Job No
1158

Drawing No
101

Status
PLANNING SUBMISSION

Rev
P3



The Old Coach House
83a Victoria Road
Farnborough
Hampshire,
GU14 7PP


T| +44 (0)1252 643298
M| +44 (0)777 208 3303
E| mike@ms4architects.co.uk



Red line denotes application boundary

"Ordnance Survey MasterMap Data purchased under 12 month license from Stanfords (OS Partner license 100035409) 28/04/2026, Order license reference Order # CC-00051490

SCALE : 1 to 1250

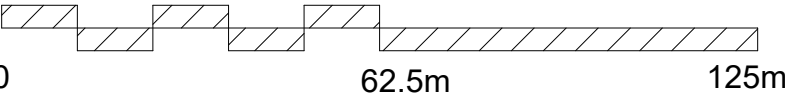

Note: This maybe a reduced sized print, check scales below