
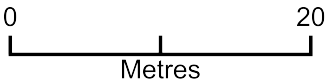


Mobile Home, Pen-y-groes

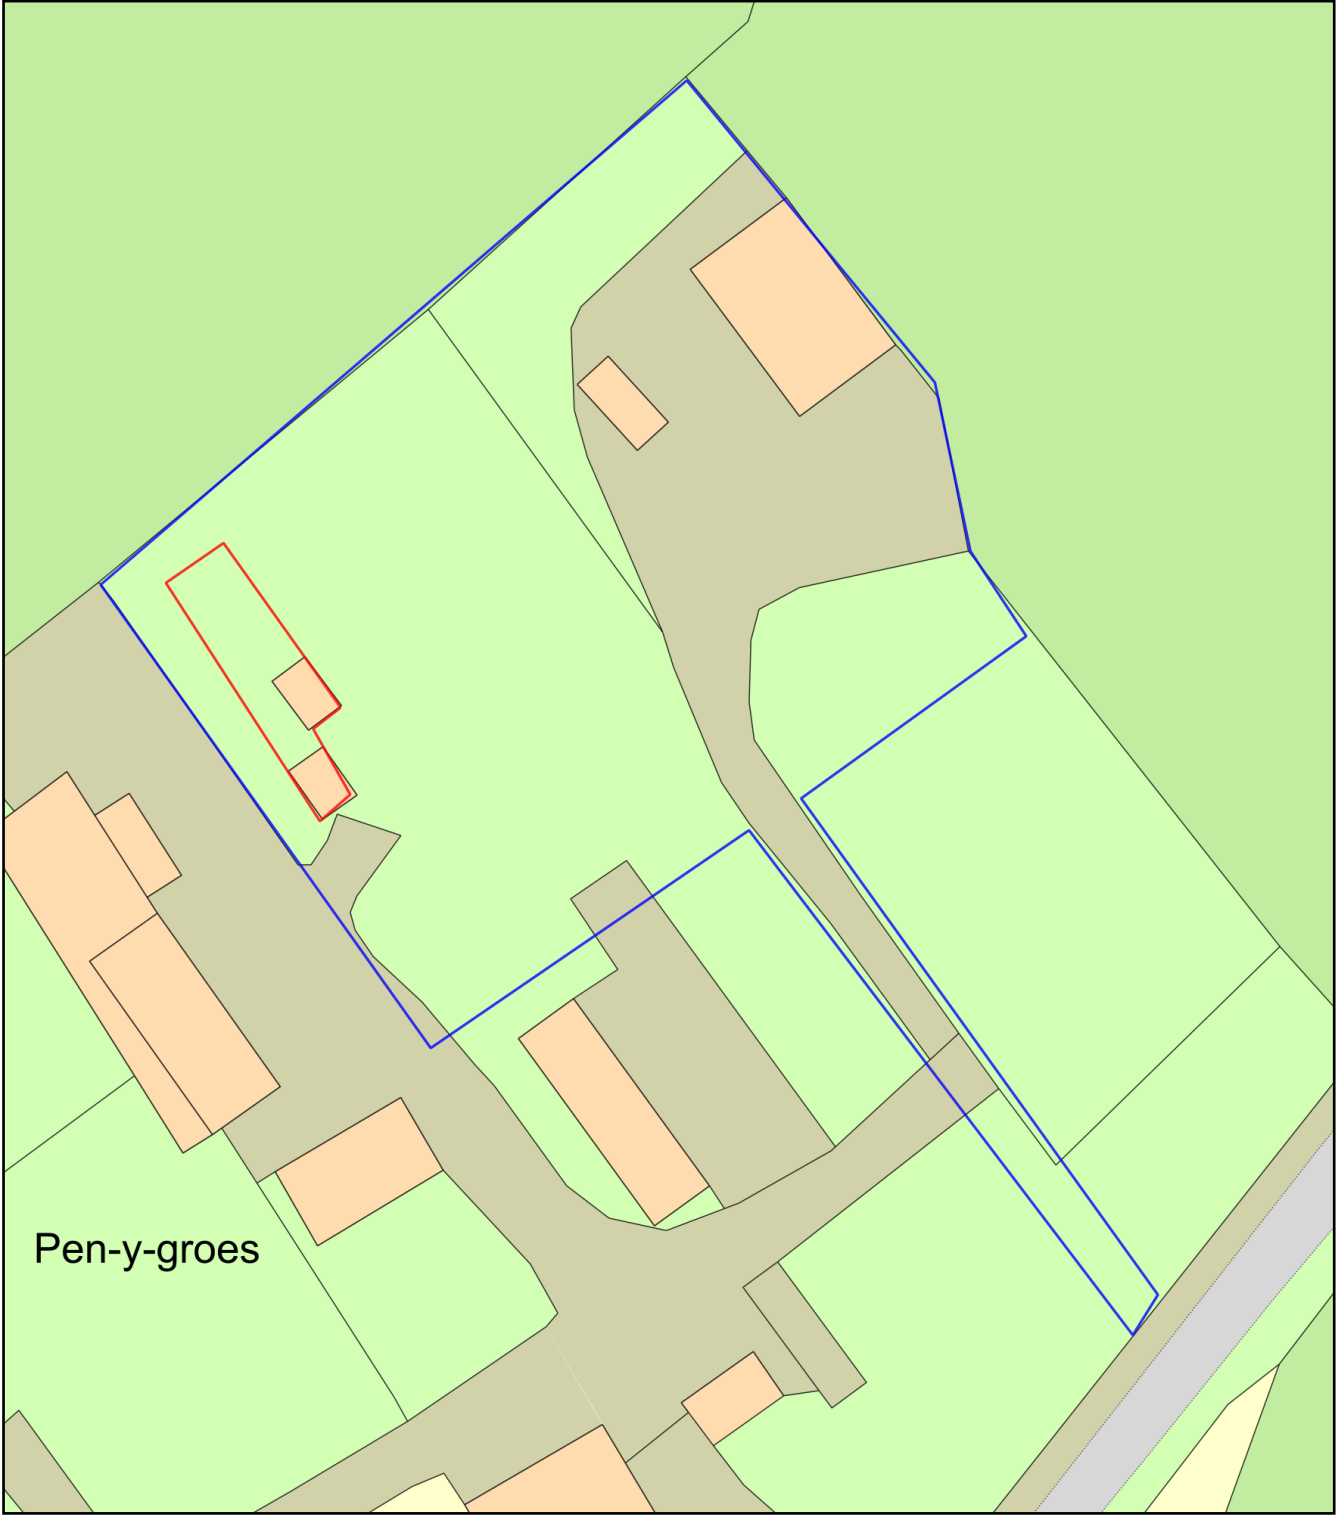

Plan Produced for: Mrs C A Walford
Date Produced: 26 Aug 2025
Plan Reference Number: TQRQM25238135738597
Scale: 1:500 @ A4