

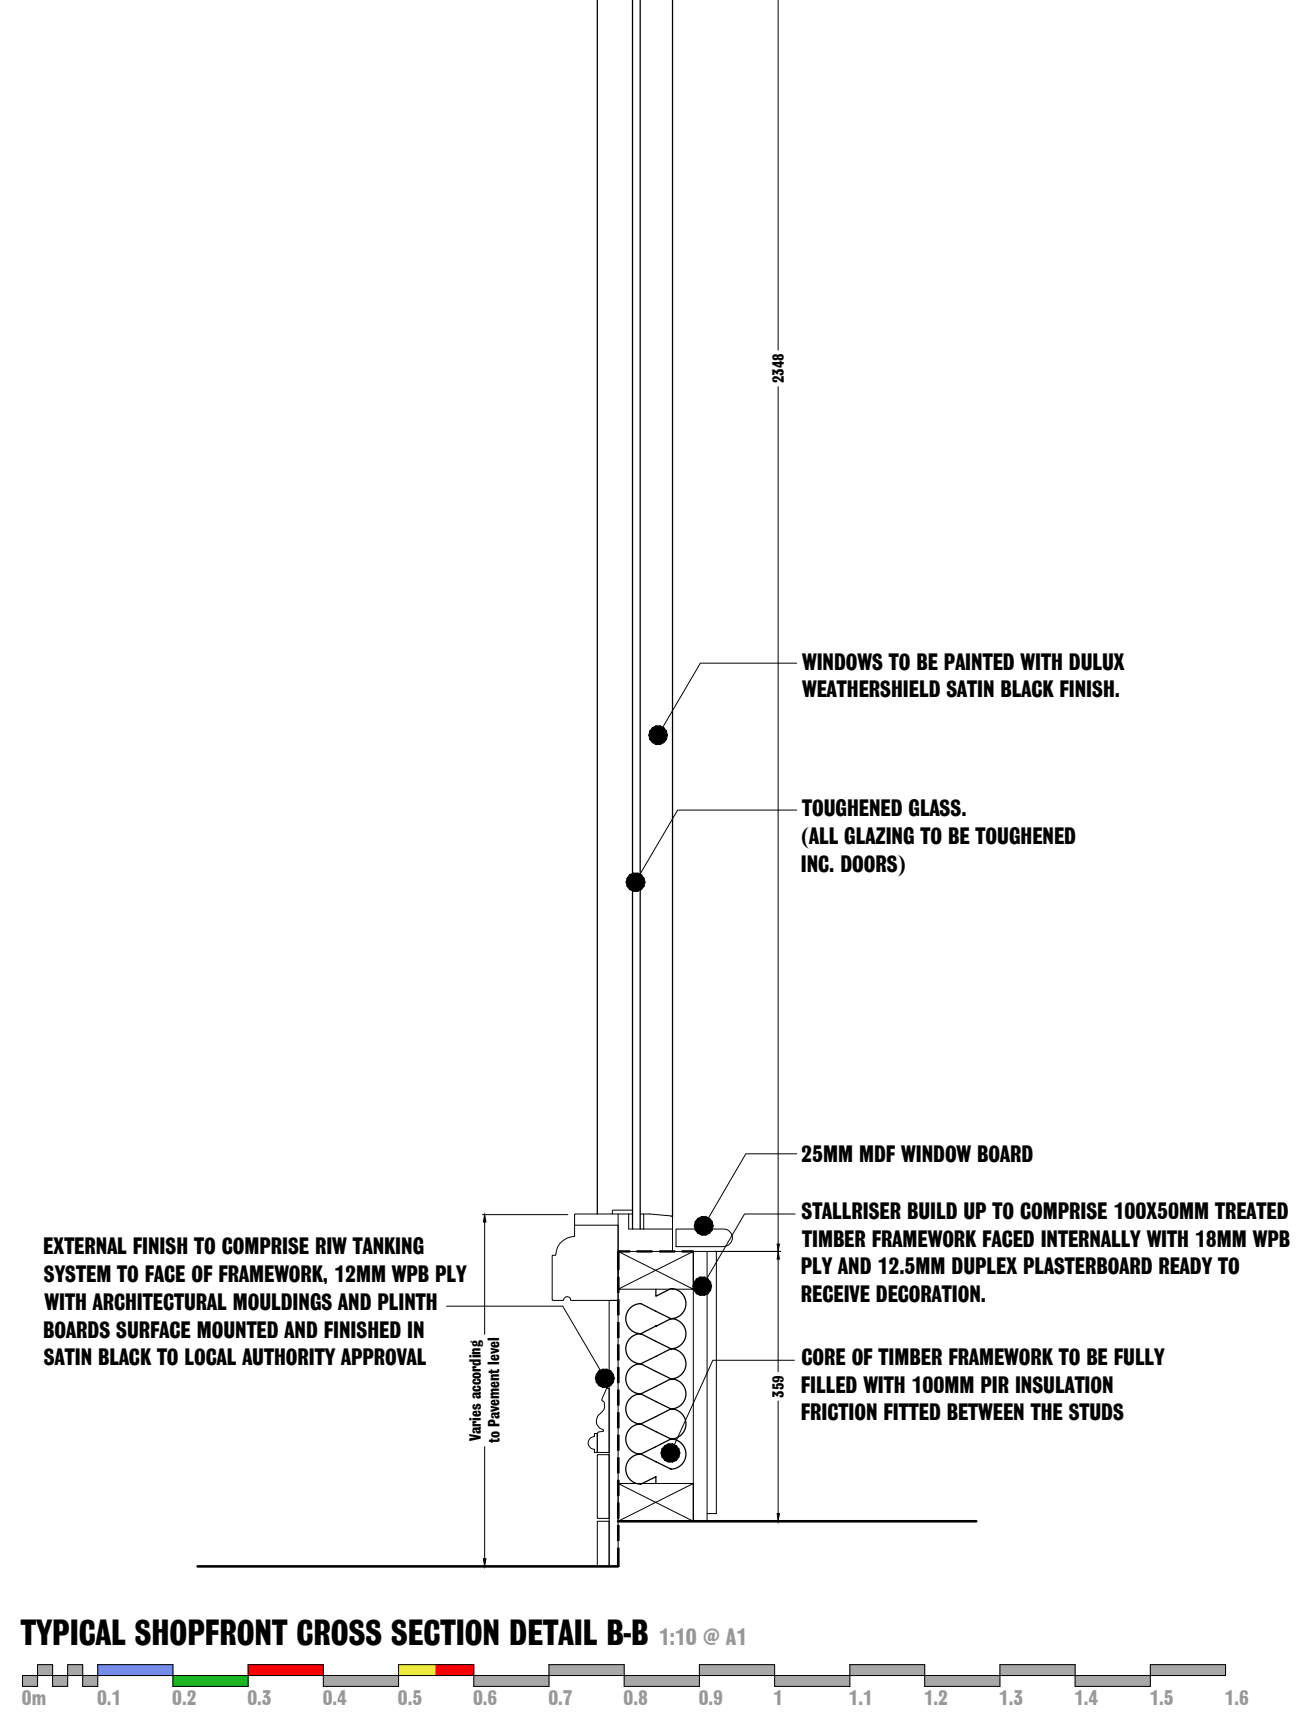
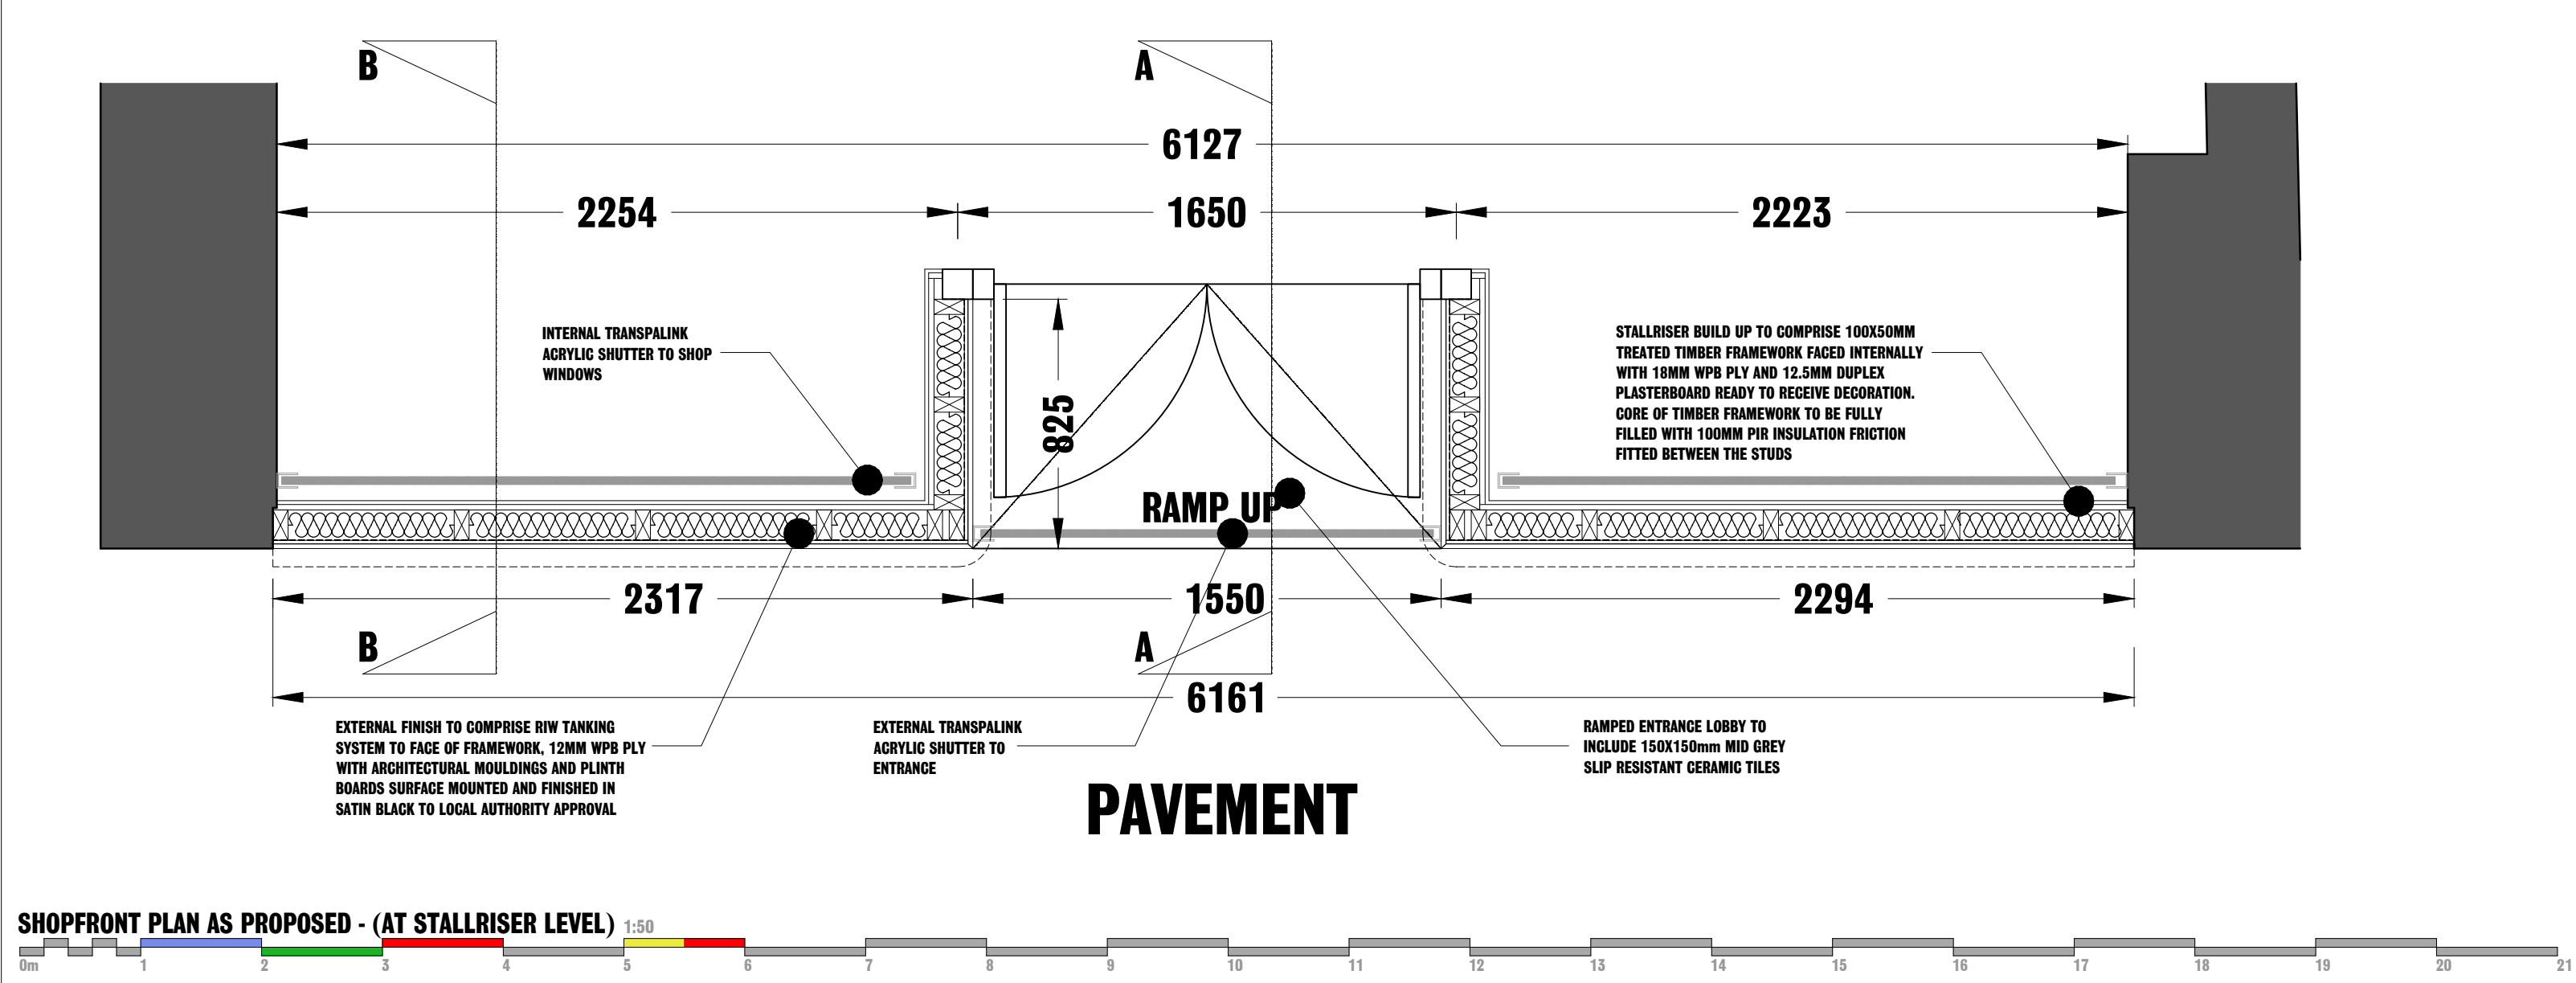
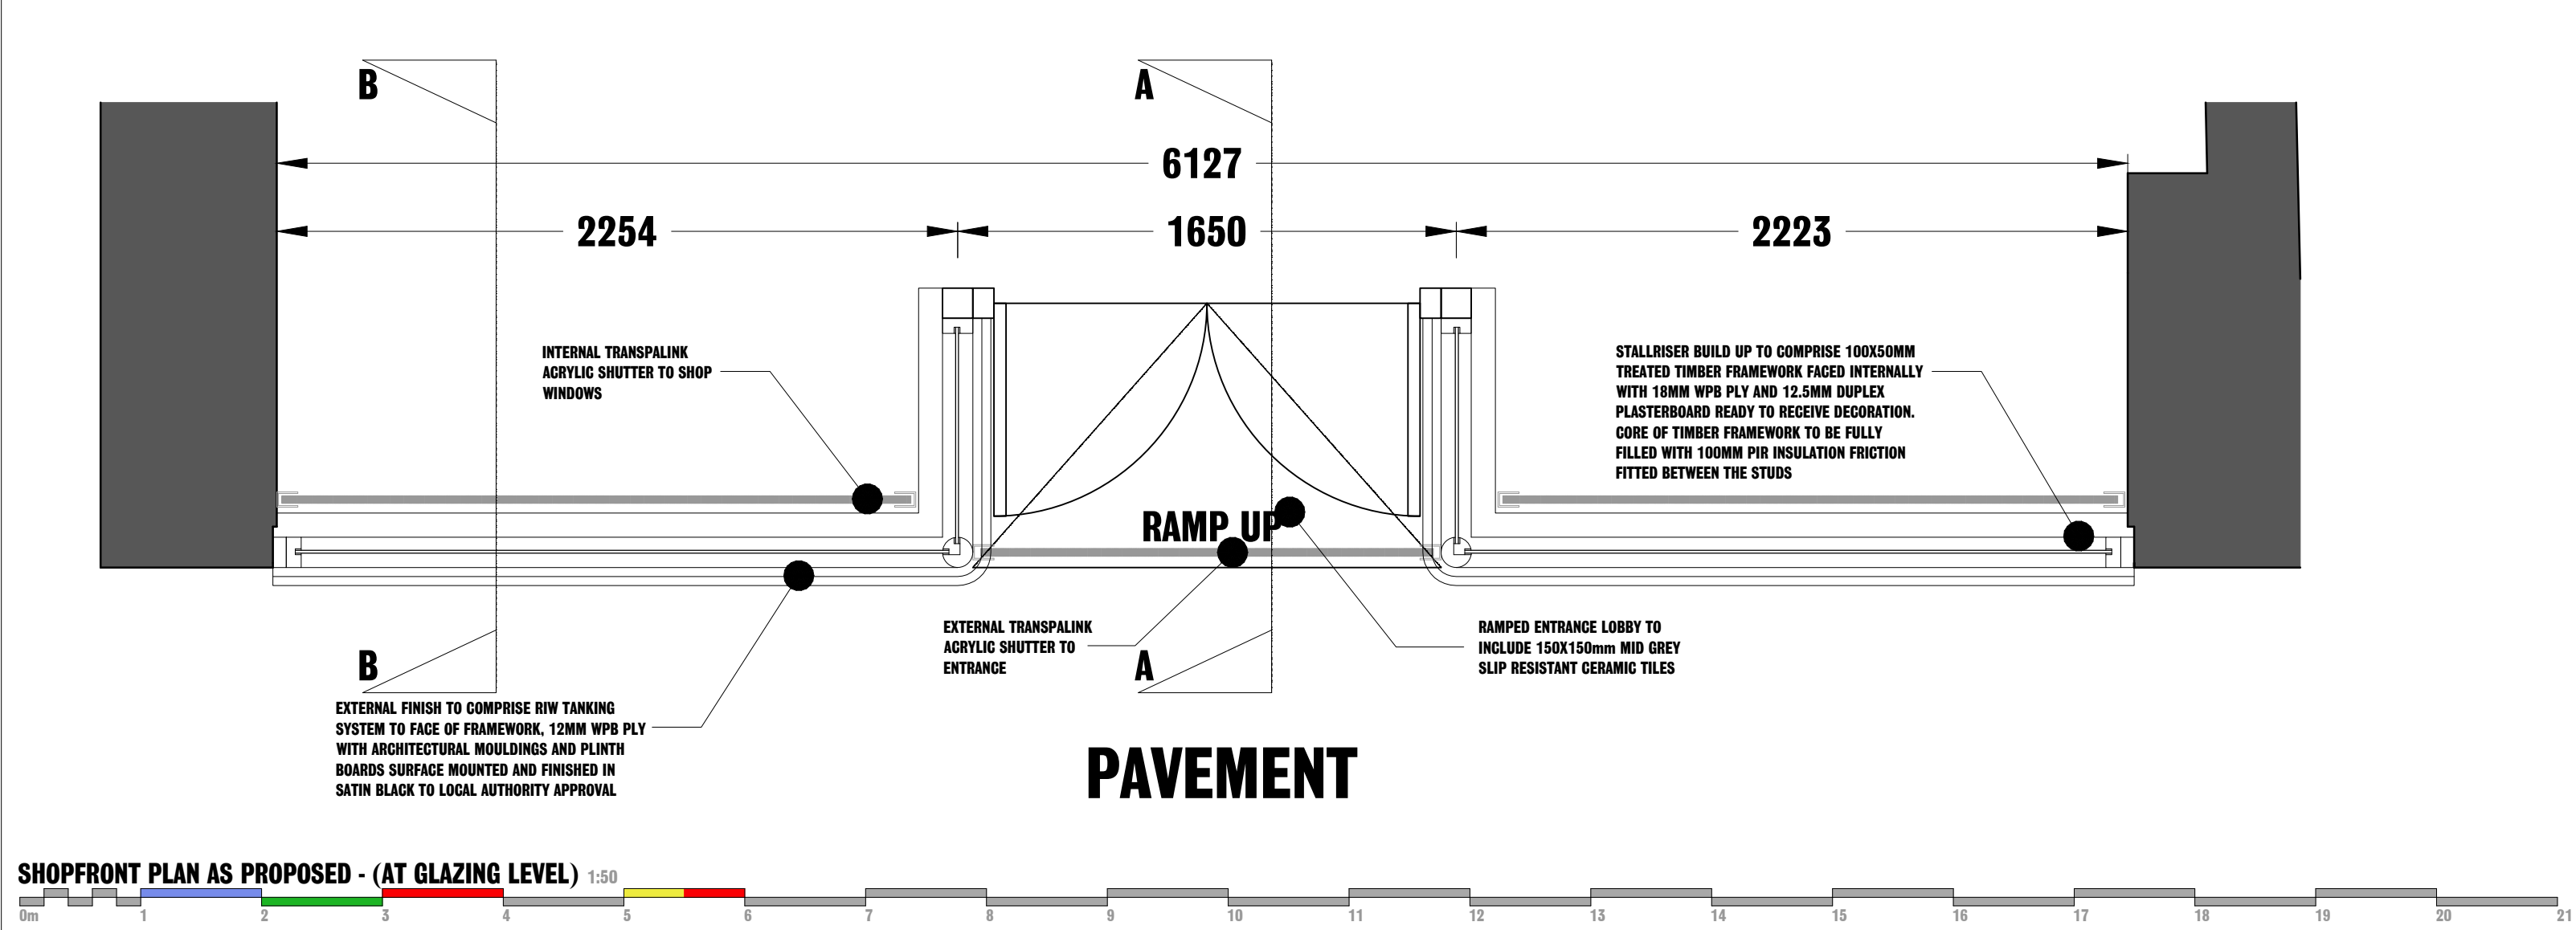
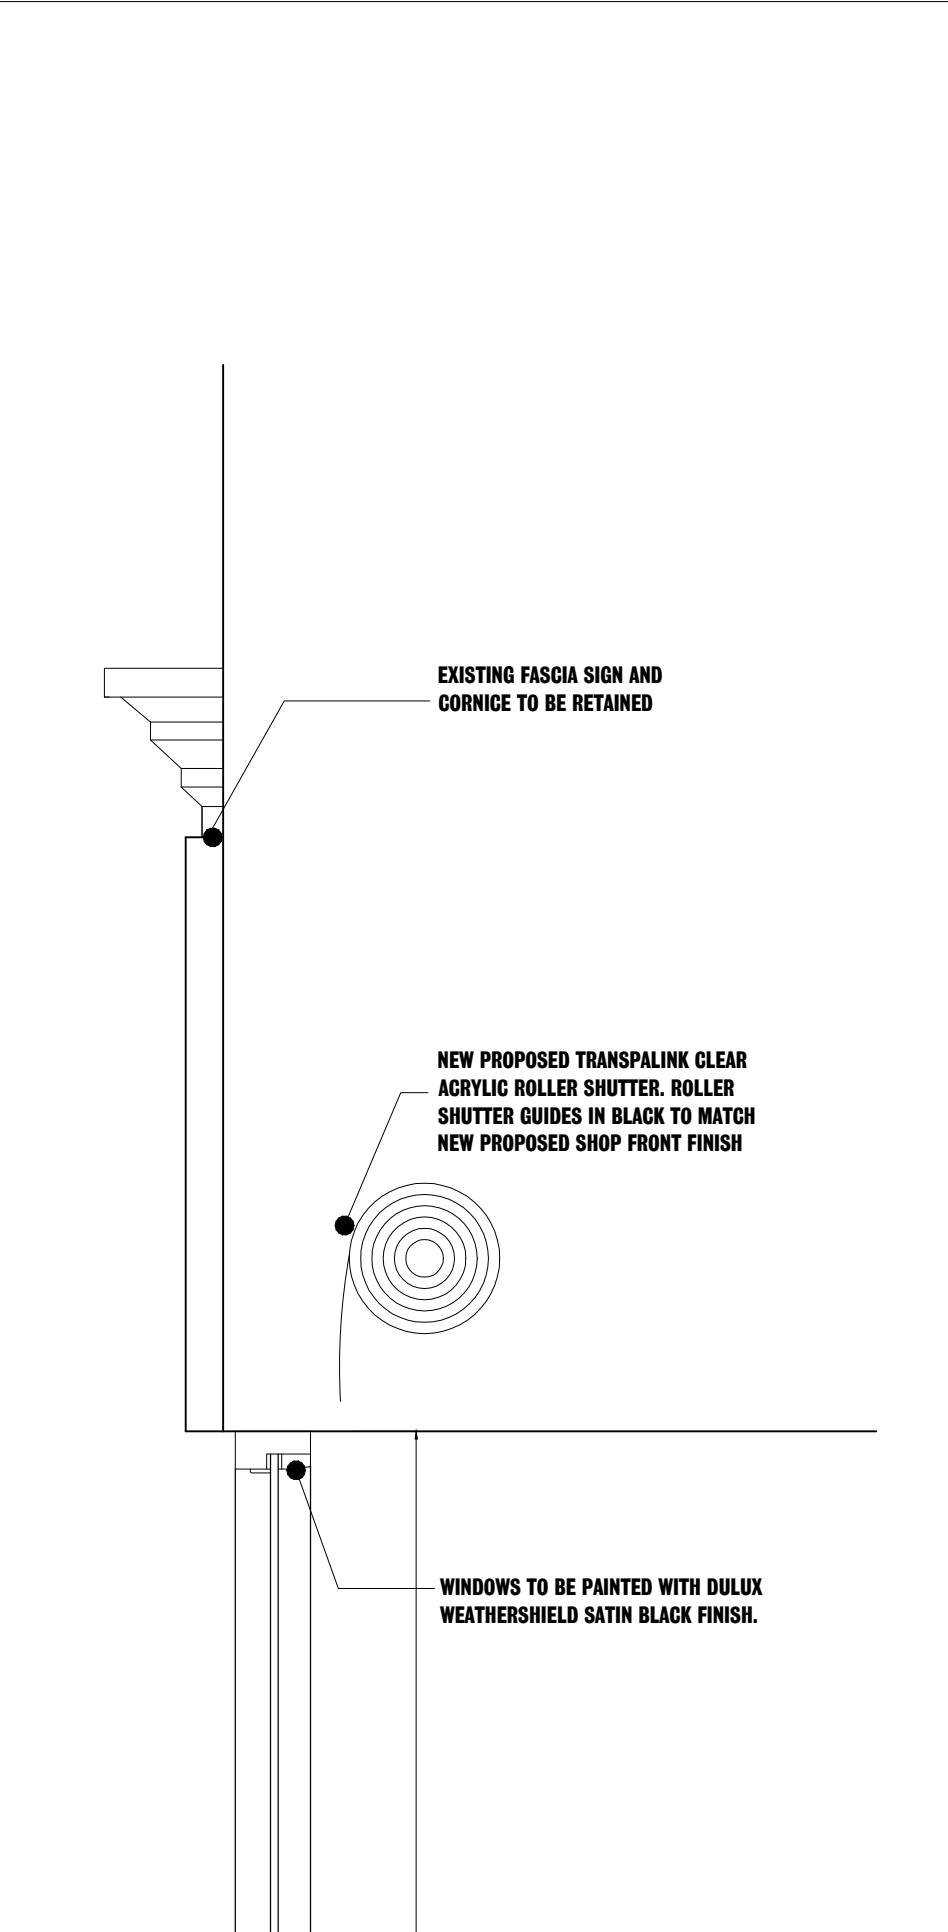


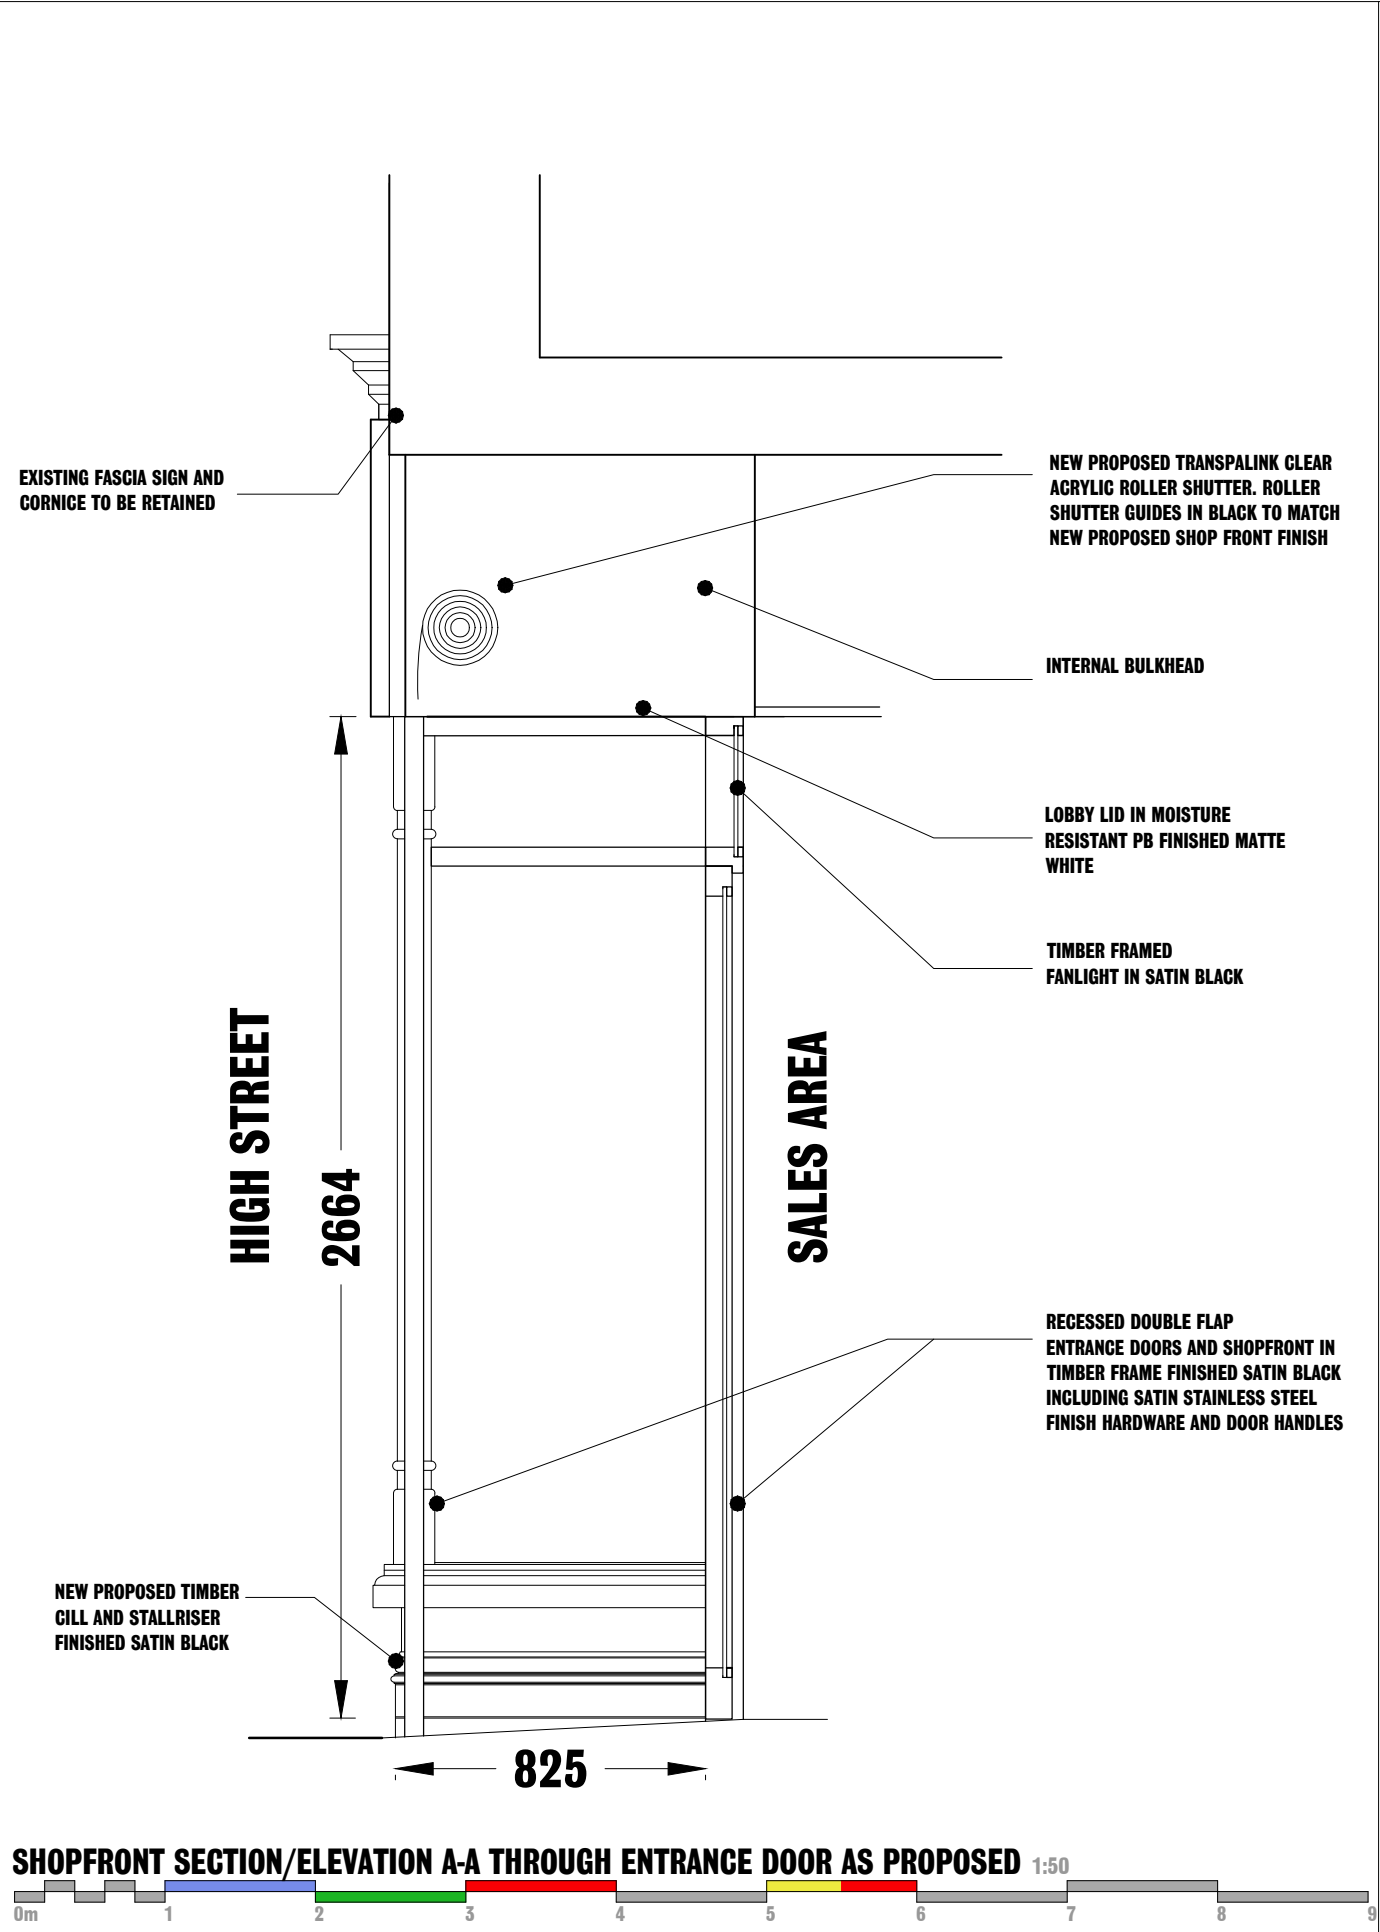

NOTE: MOULDING IS TO BE LIKE FOR LIKE TO ORIGINAL SHOPFRONT STALL RISER MOULDING FROM DIMENSIONS TAKEN.

A INITIAL ISSUE 15/05/25

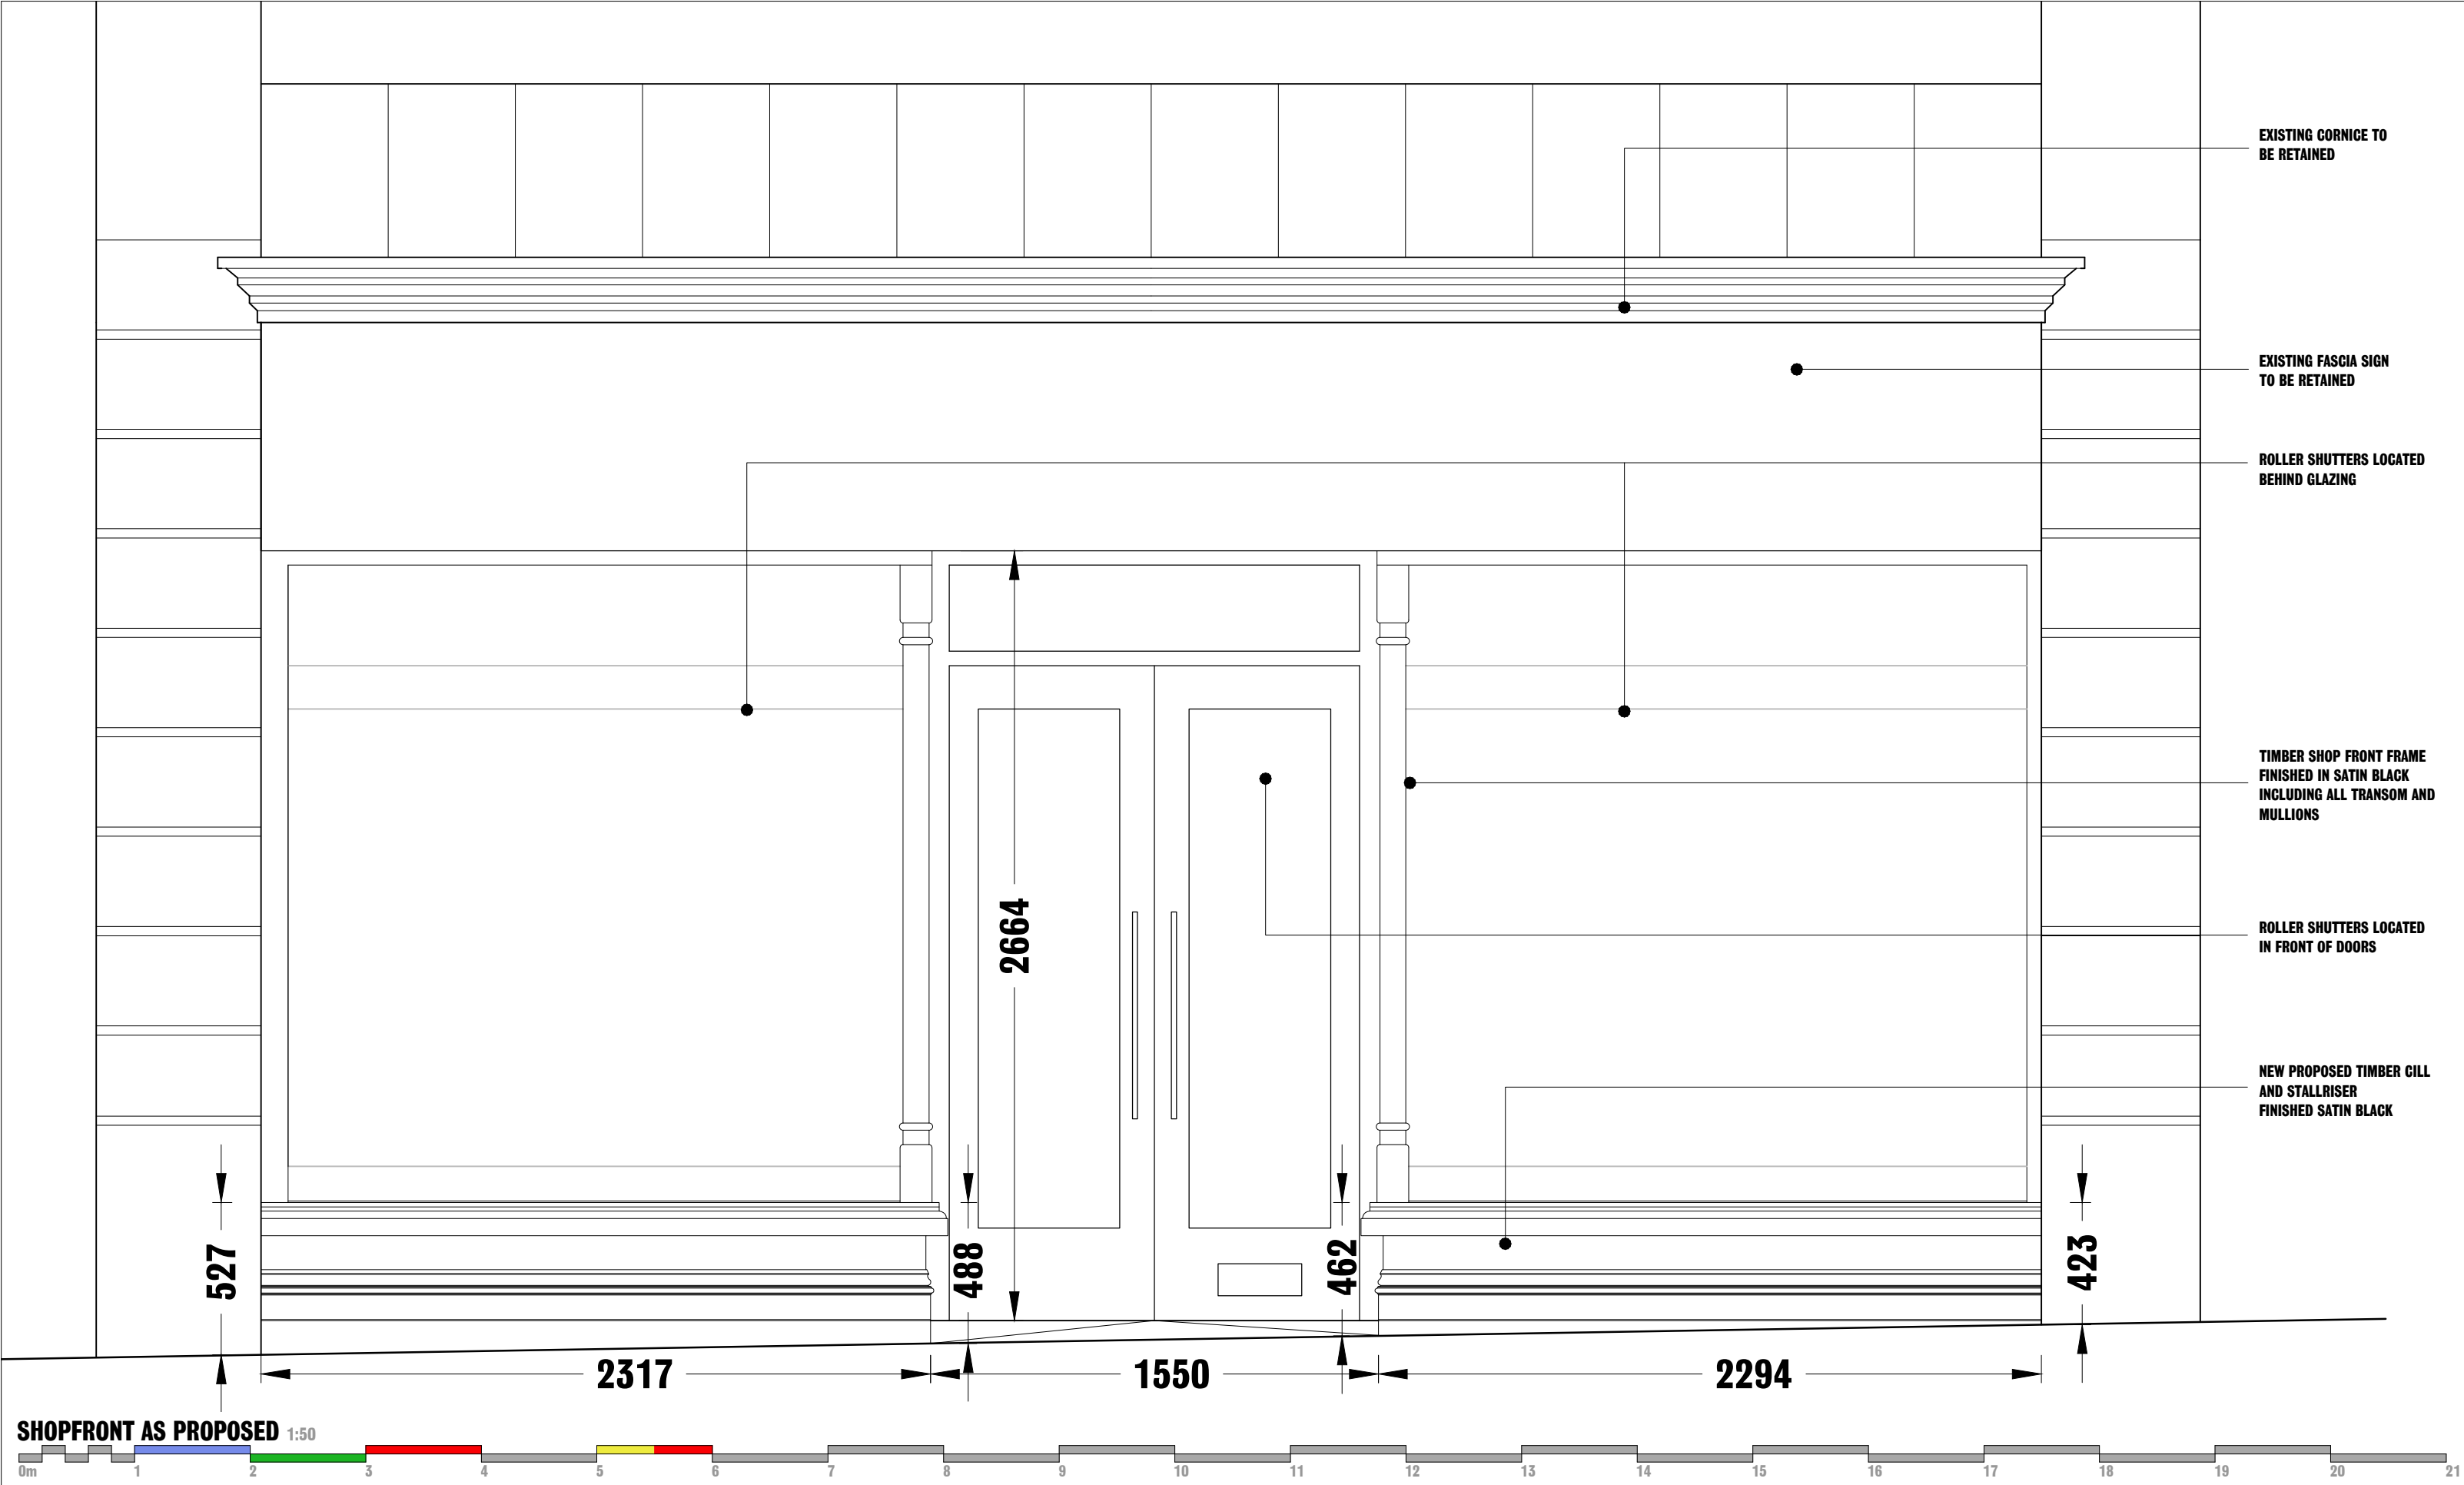

PLANNING APPLICATIONS
• BUILDING REGULATIONS
• MEASURED BUILDING SURVEYS
• WORKING DRAWINGS
• FEASIBILITY / DETAIL SOLEMES
• SPACE PLANNING
MAIL: @DMUDESIGNS.CO.UK
WWW.DMUDESIGNS.CO.UK
+44 1942 107200

CLIENT CEX LTD		
STATUS DISCHARGE OF CONDITION		
DRAWING NUMBER 3210-102	DRAWING TITLE SHOPFRONT DETAILS	
DRAWING REVISION A	DATE MAY 2025	
SCALE AS SHOWN	PAPER SIZE A1	DRAWN BY PTM
PROPERTY 19 COMMERCIAL STREET NEWPORT, GWENT NP20 1HF		

DO NOT SCALE FROM THIS DRAWING. ANY DISCREPANCIES TO BE REPORTED IMMEDIATELY.
DMU DESIGNS IS A LIMITED COMPANY REGISTERED IN ENGLAND AND WALES. REGISTERED NUMBER: 718977