


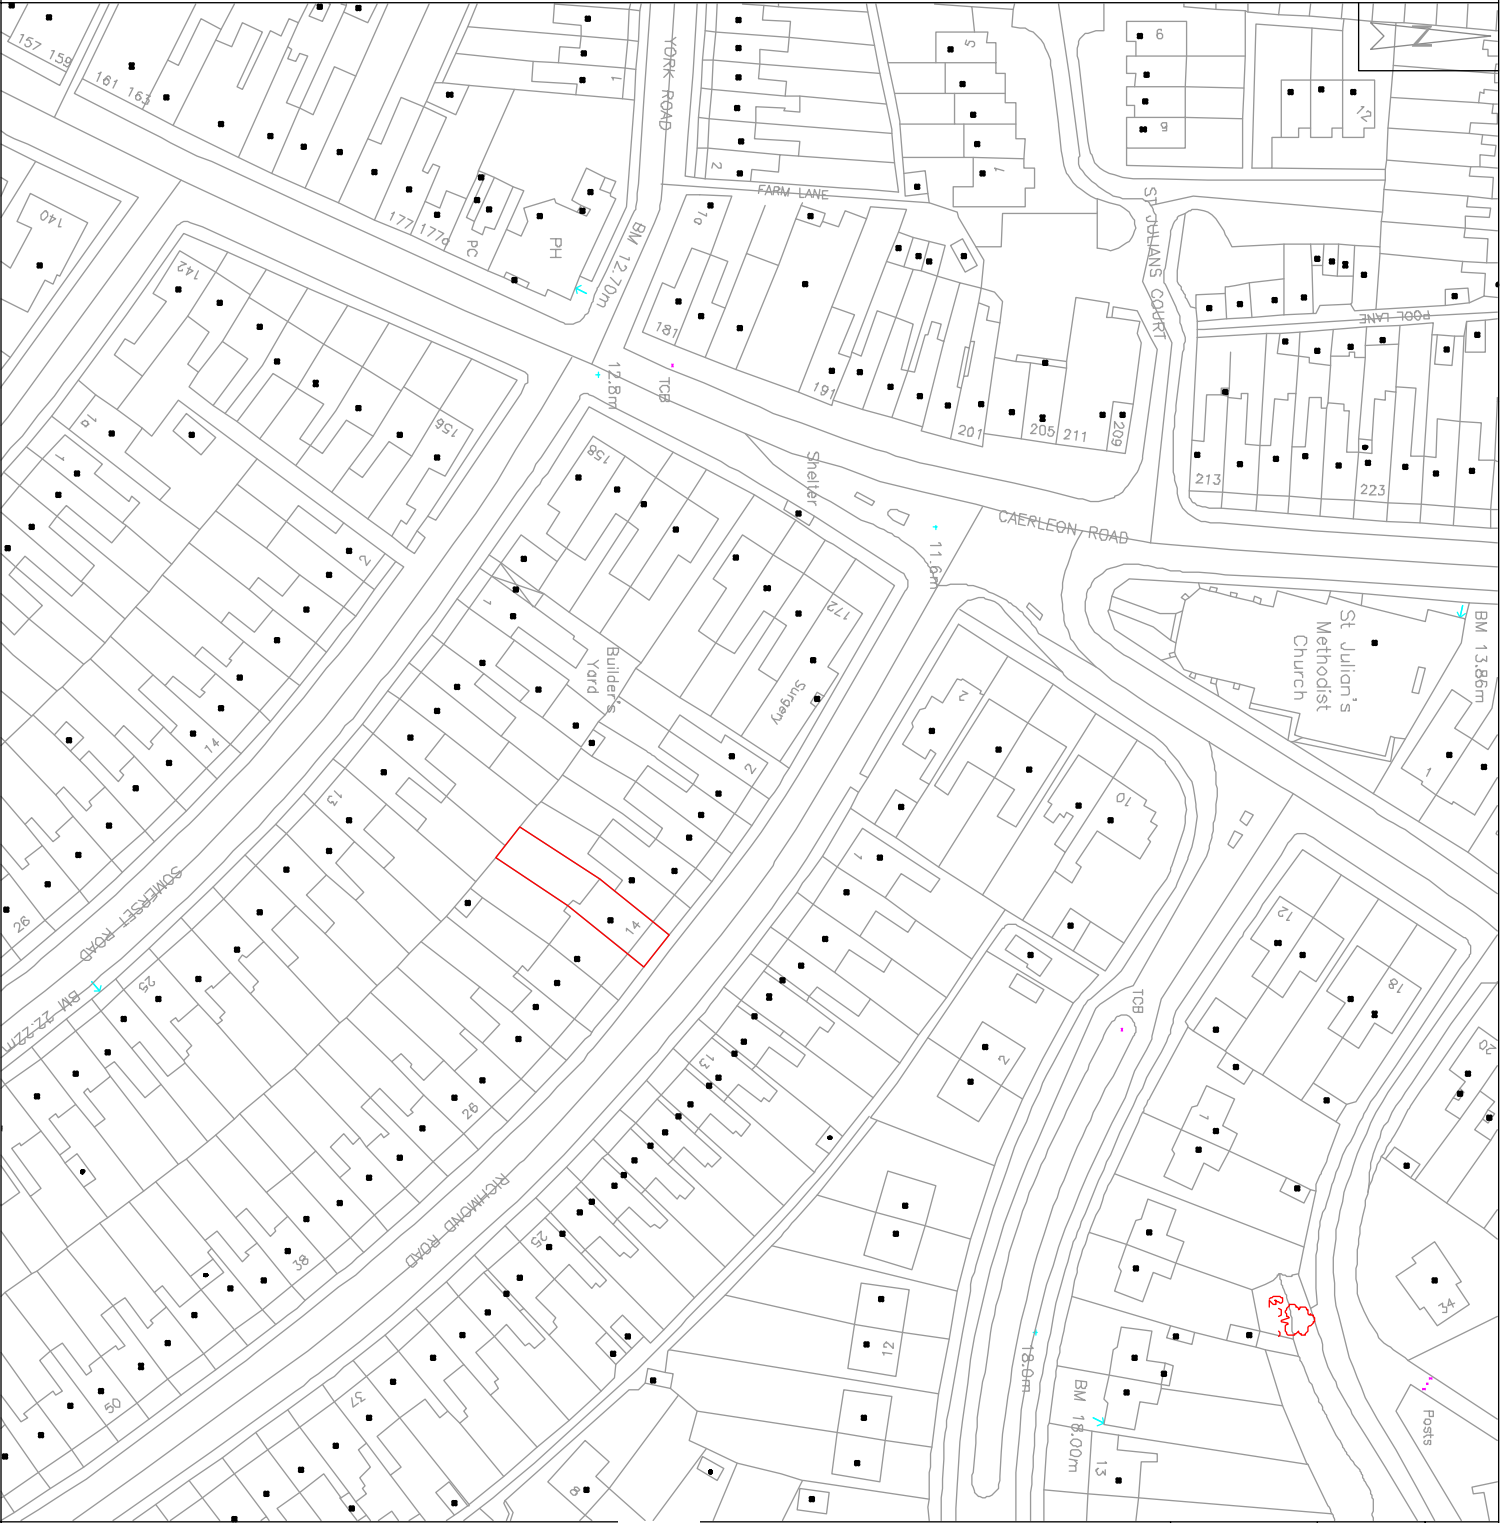

Number R 9 2 6 - 0 0 A 4

NOTES:
THIS DRAWING IS COPYRIGHT.
DO NOT SCALE FROM THIS DRAWING. WORK TO FIGURED
DIMENSIONS ONLY. CHECK ALL DIMENSIONS ON SITE. ANY
DISCREPANCIES TO BE NOTIFIED TO THE ARCHITECT.

NOTES:
DRAWINGS HAVE BEEN PRODUCED FOR PLANNING
AND BUILDING REGULATIONS PURPOSES ONLY. THE
CONSULTATION (DESIGN AND MANAGEMENT)
REGULATIONS 2015 (CDM) IS THE RESPONSIBILITY OF
THE CLIENT/ CONTRACTOR UNLESS OTHERWISE
AGREED IN WRITING.

REVISIONS	
-	-
-	-



SUITE 2.3, THE ESTATES OFFICE, 25-26
GOLD TOPS, NEWPORT, NP20 4PG

PHONE: 01633 744144

EMAIL: raa@richardandrews.co.uk

Richard Andrews Architects Ltd
Registered in England & Wales No. 2724371
Registered Office: Churchfields, Church Way, Cardiff, CF14 3JZ
www.richardandrews.co.uk

Job
14 RICHMOND ROAD, NEWPORT,
NP19 7GG

Drawing
LOCATION PLAN

Number
R 9 2 6 - 0 0 A 4

Scale	Date	Drawn	Checked
1:1250	03/25	EJ	RA