

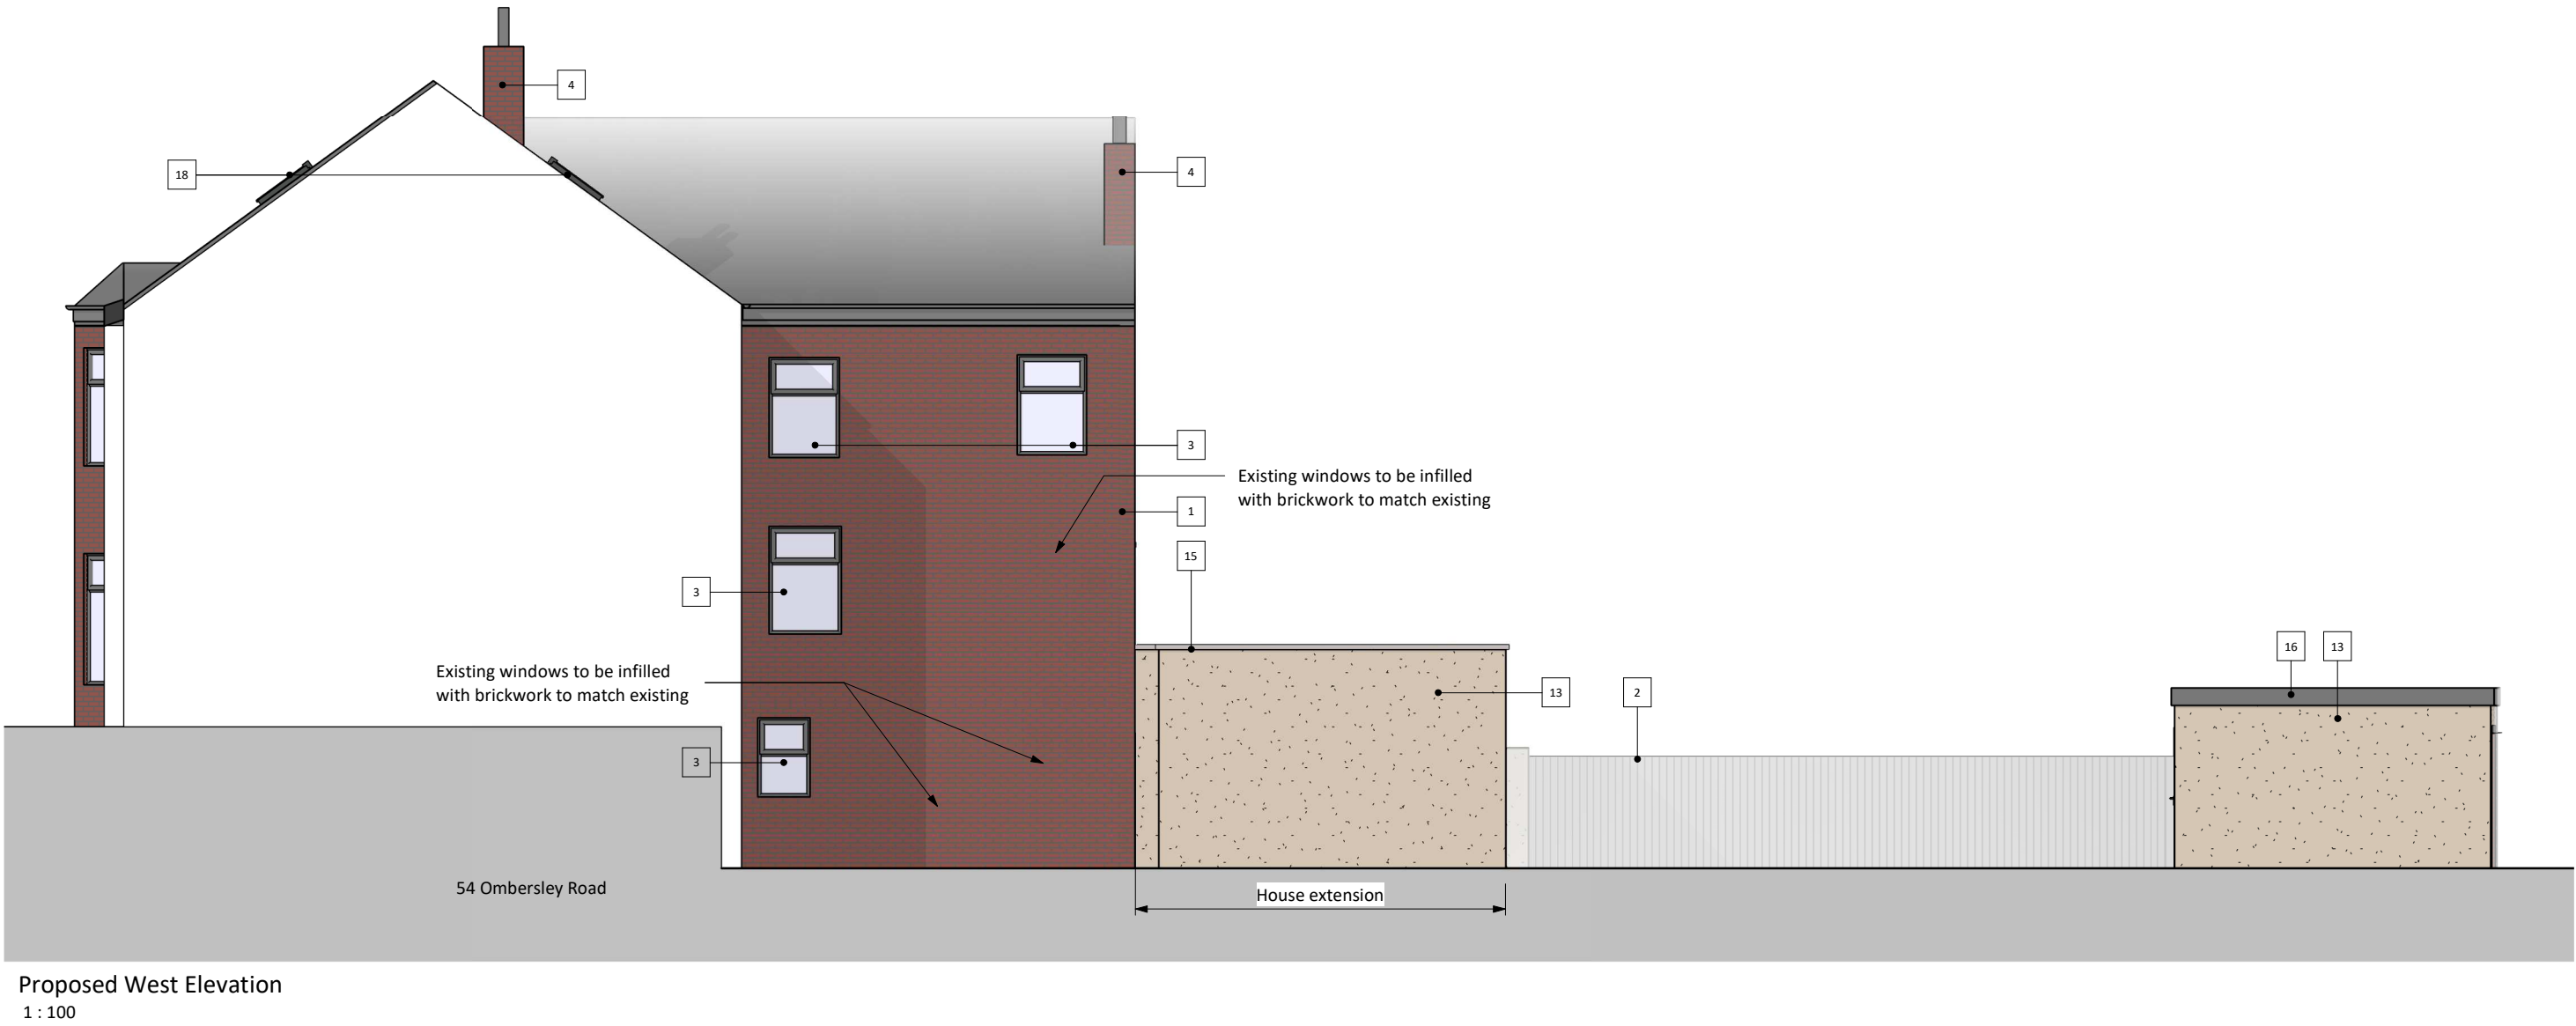
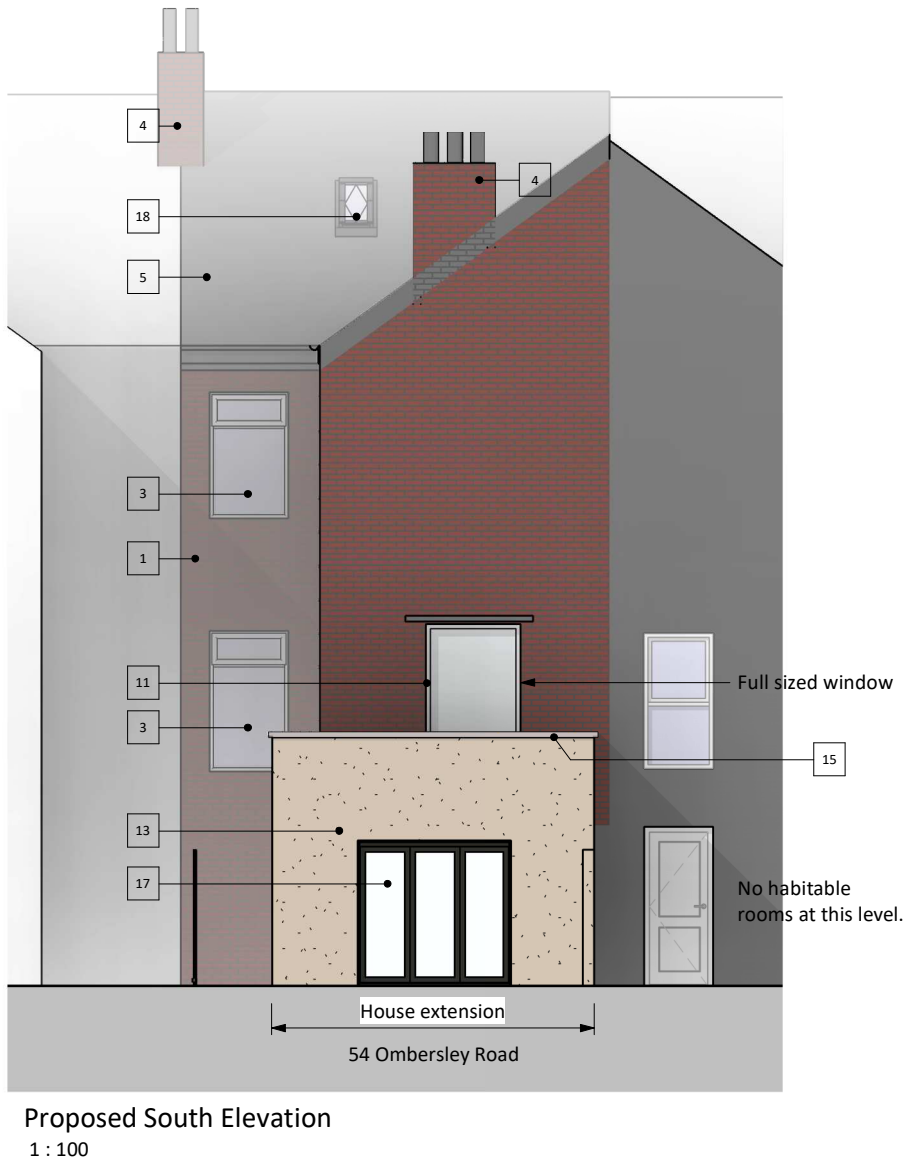
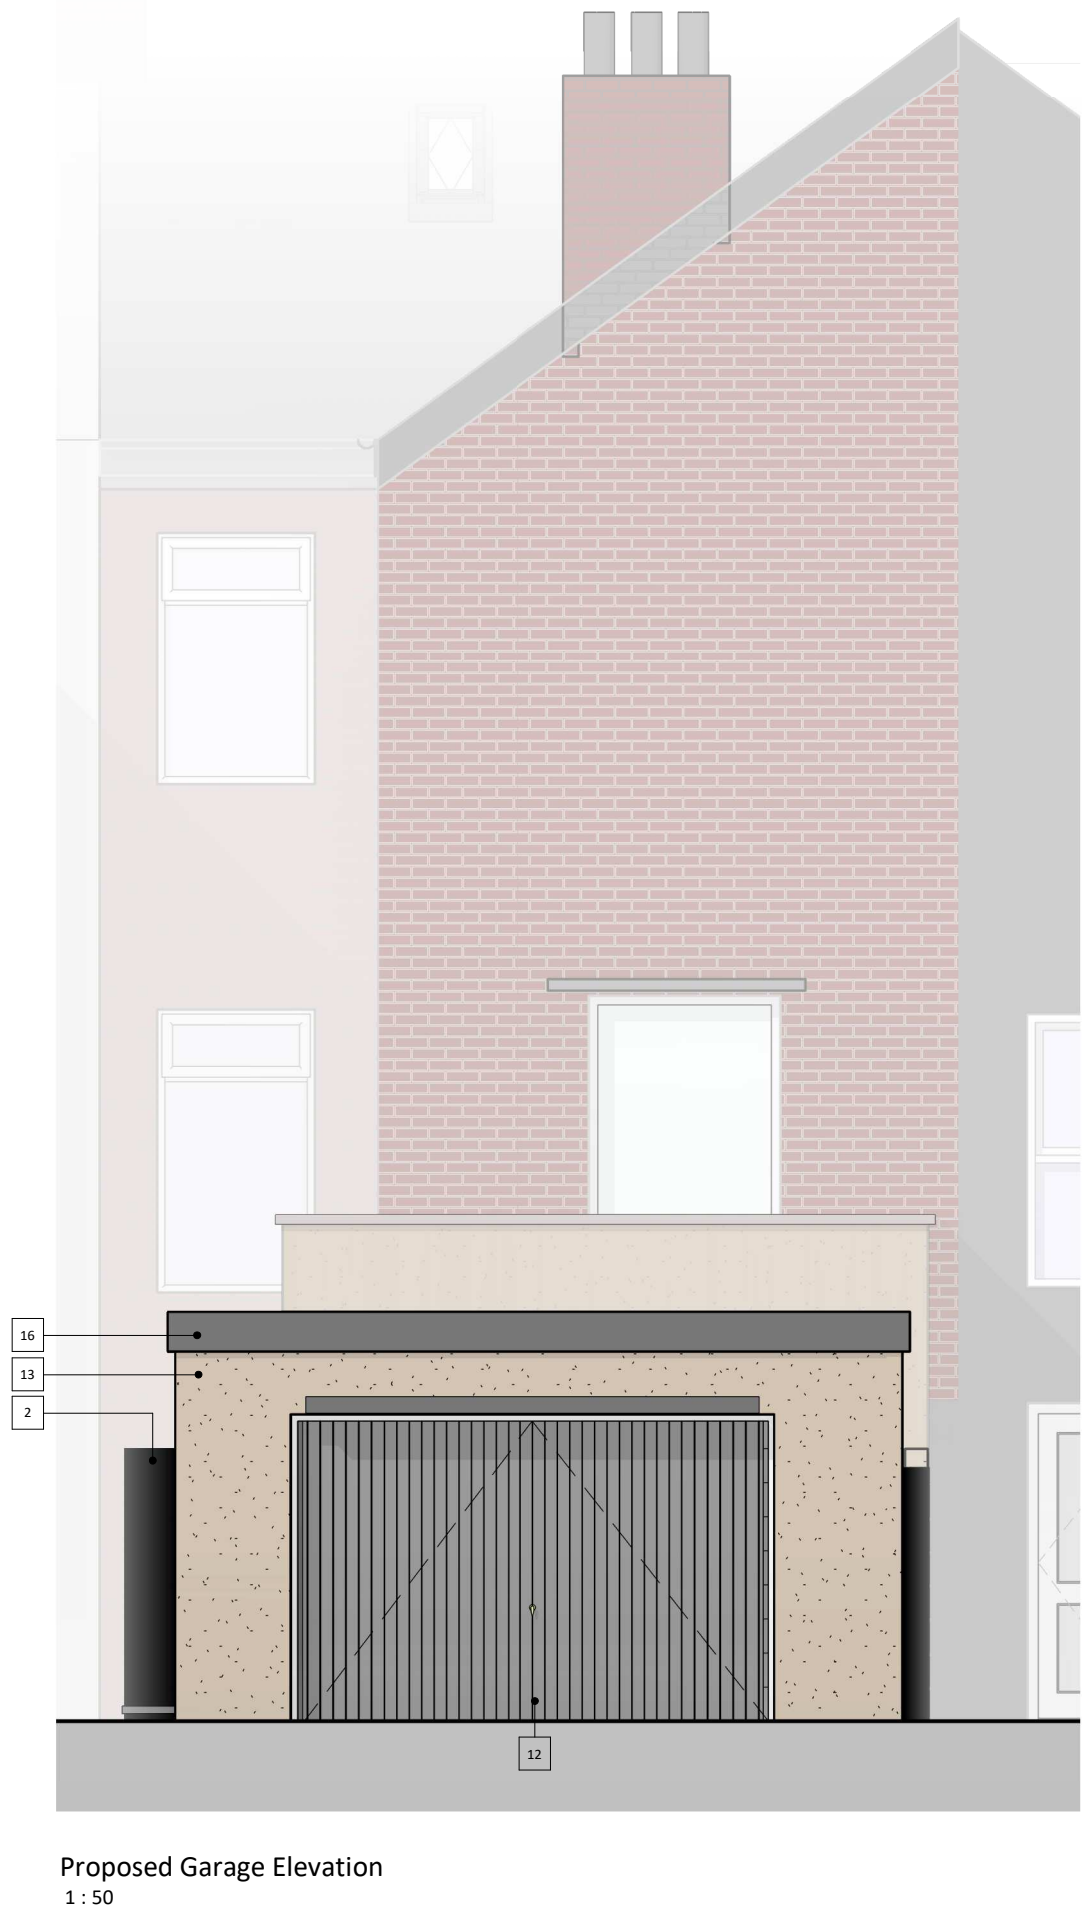
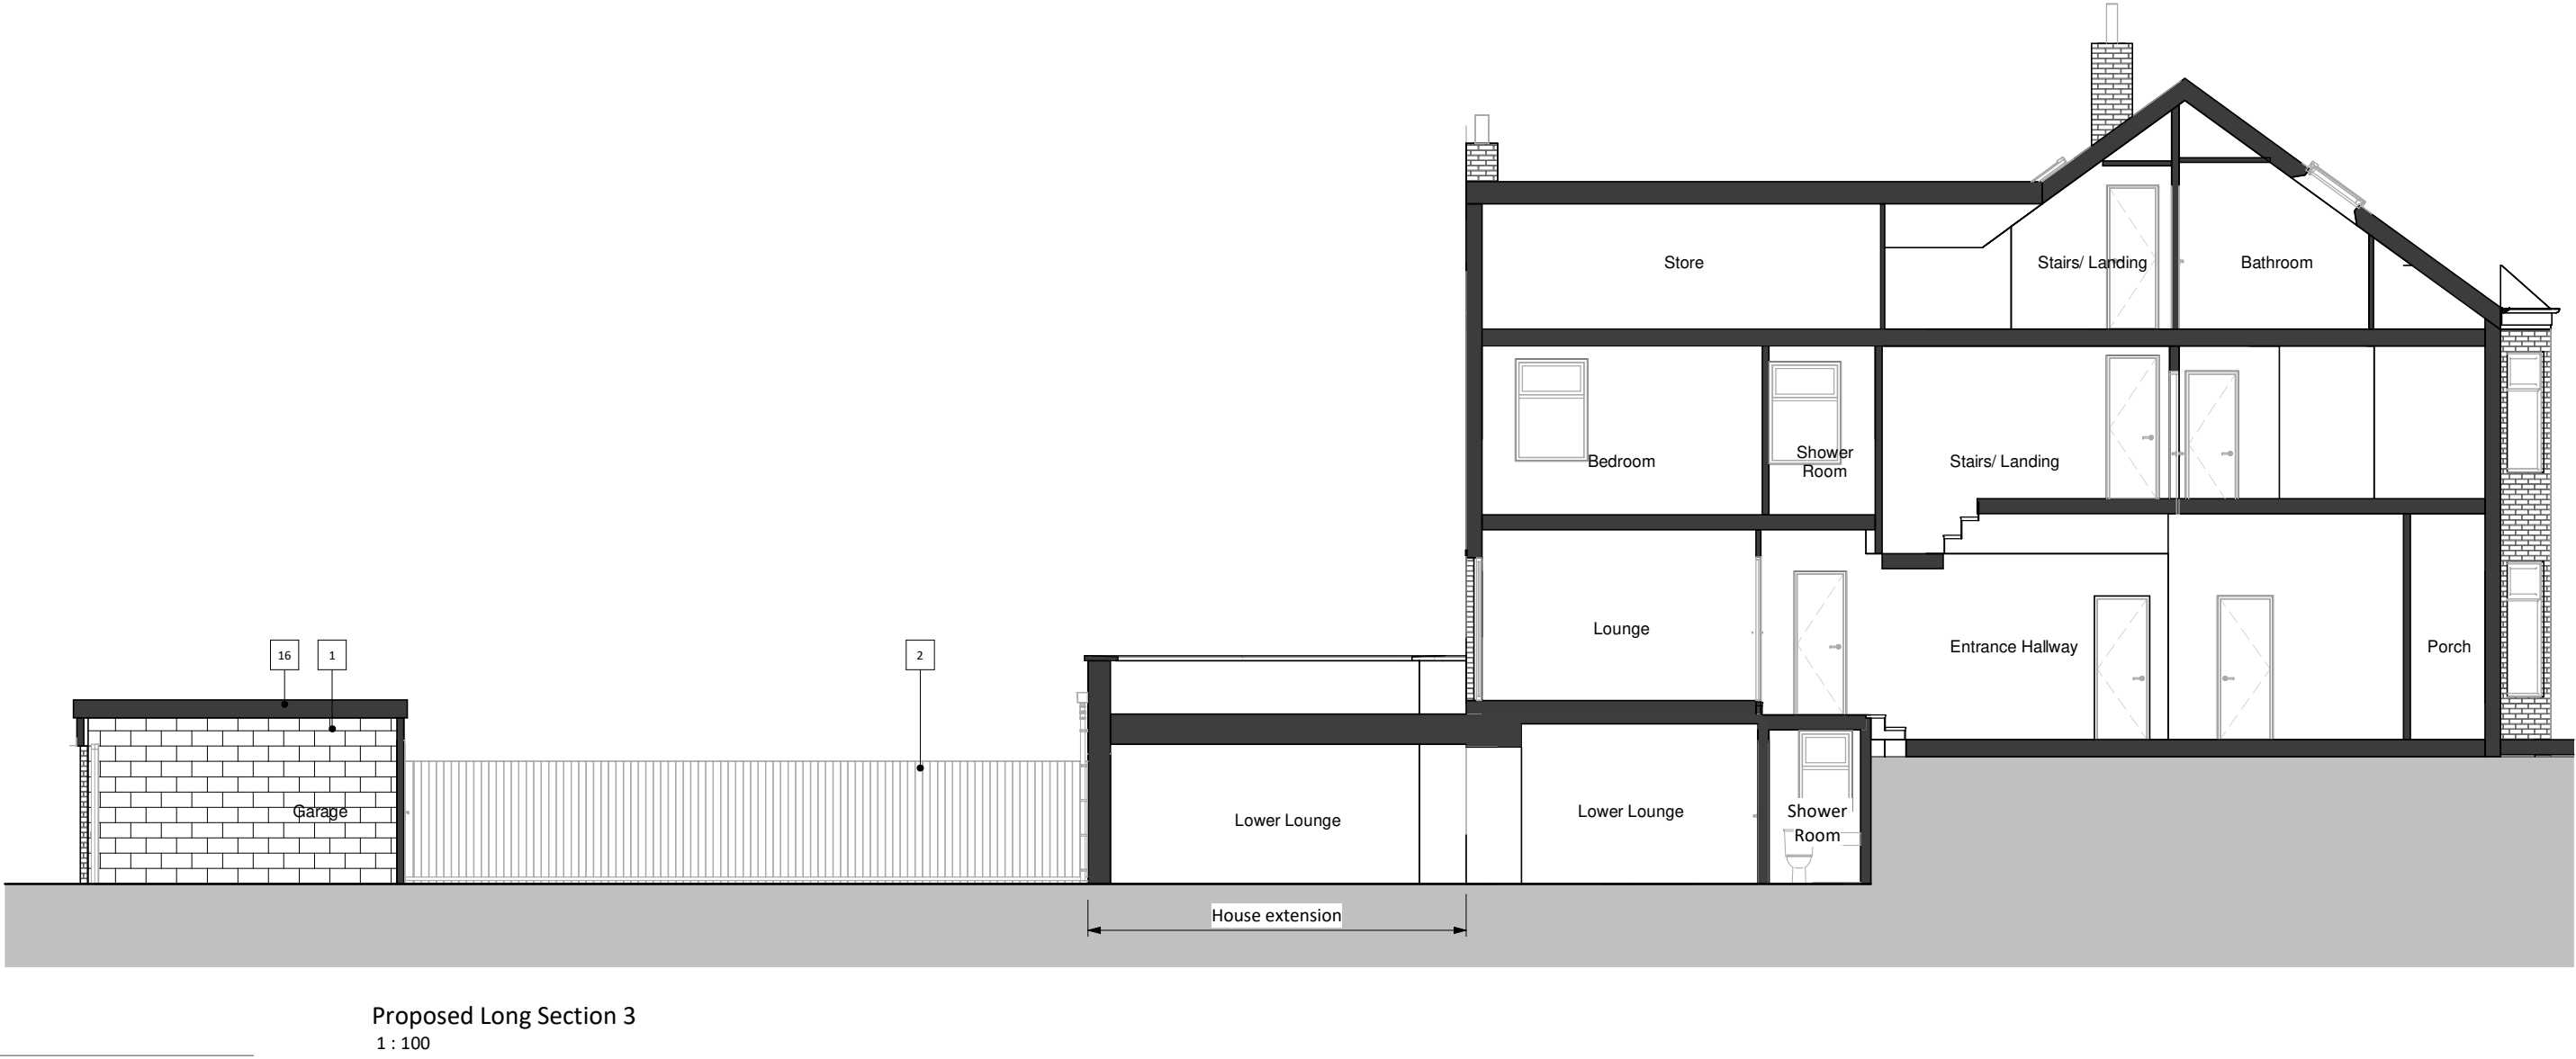
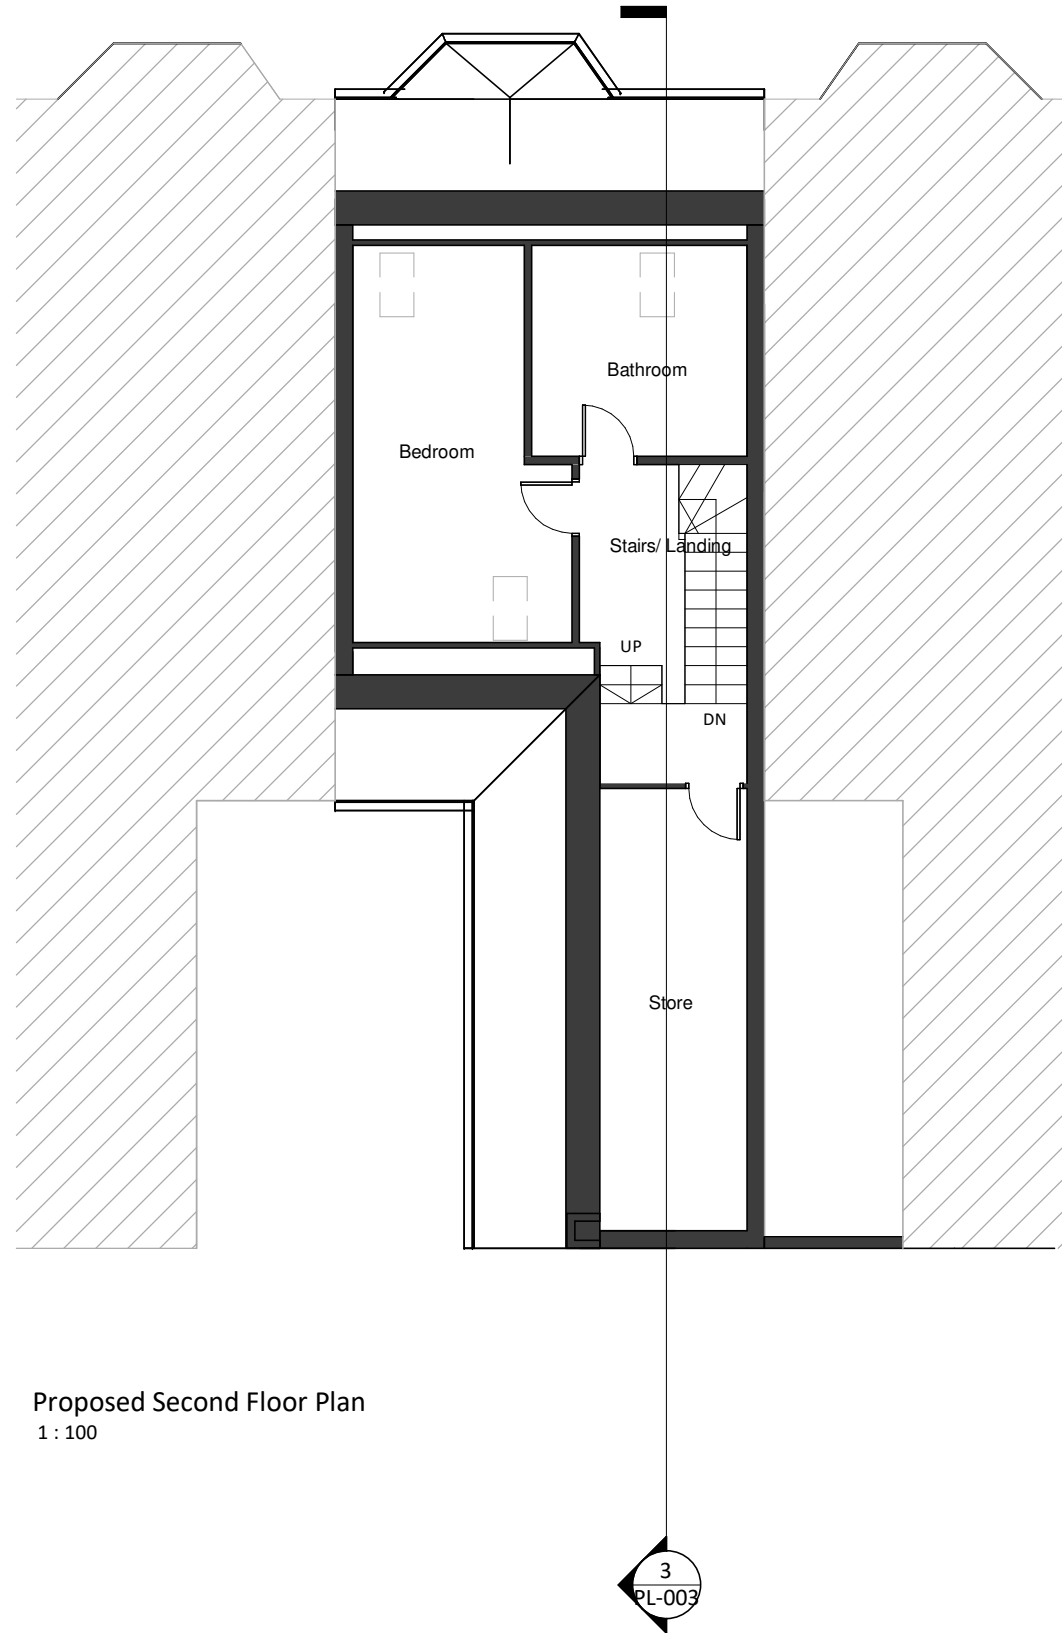
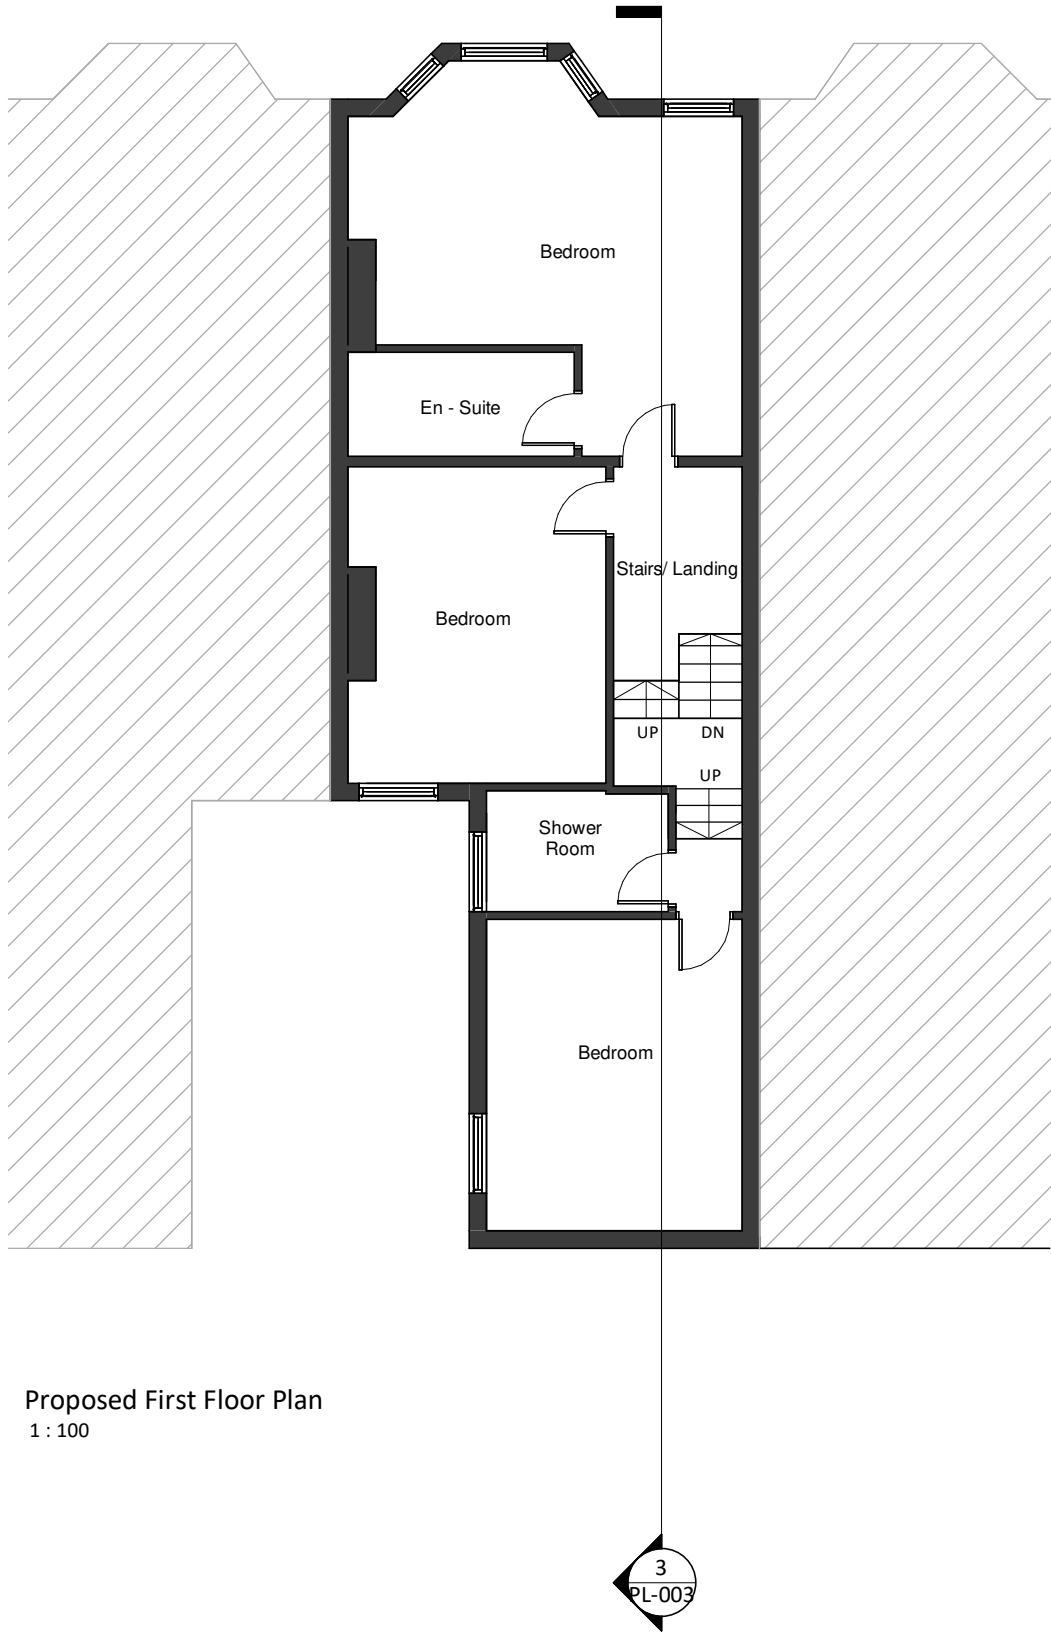
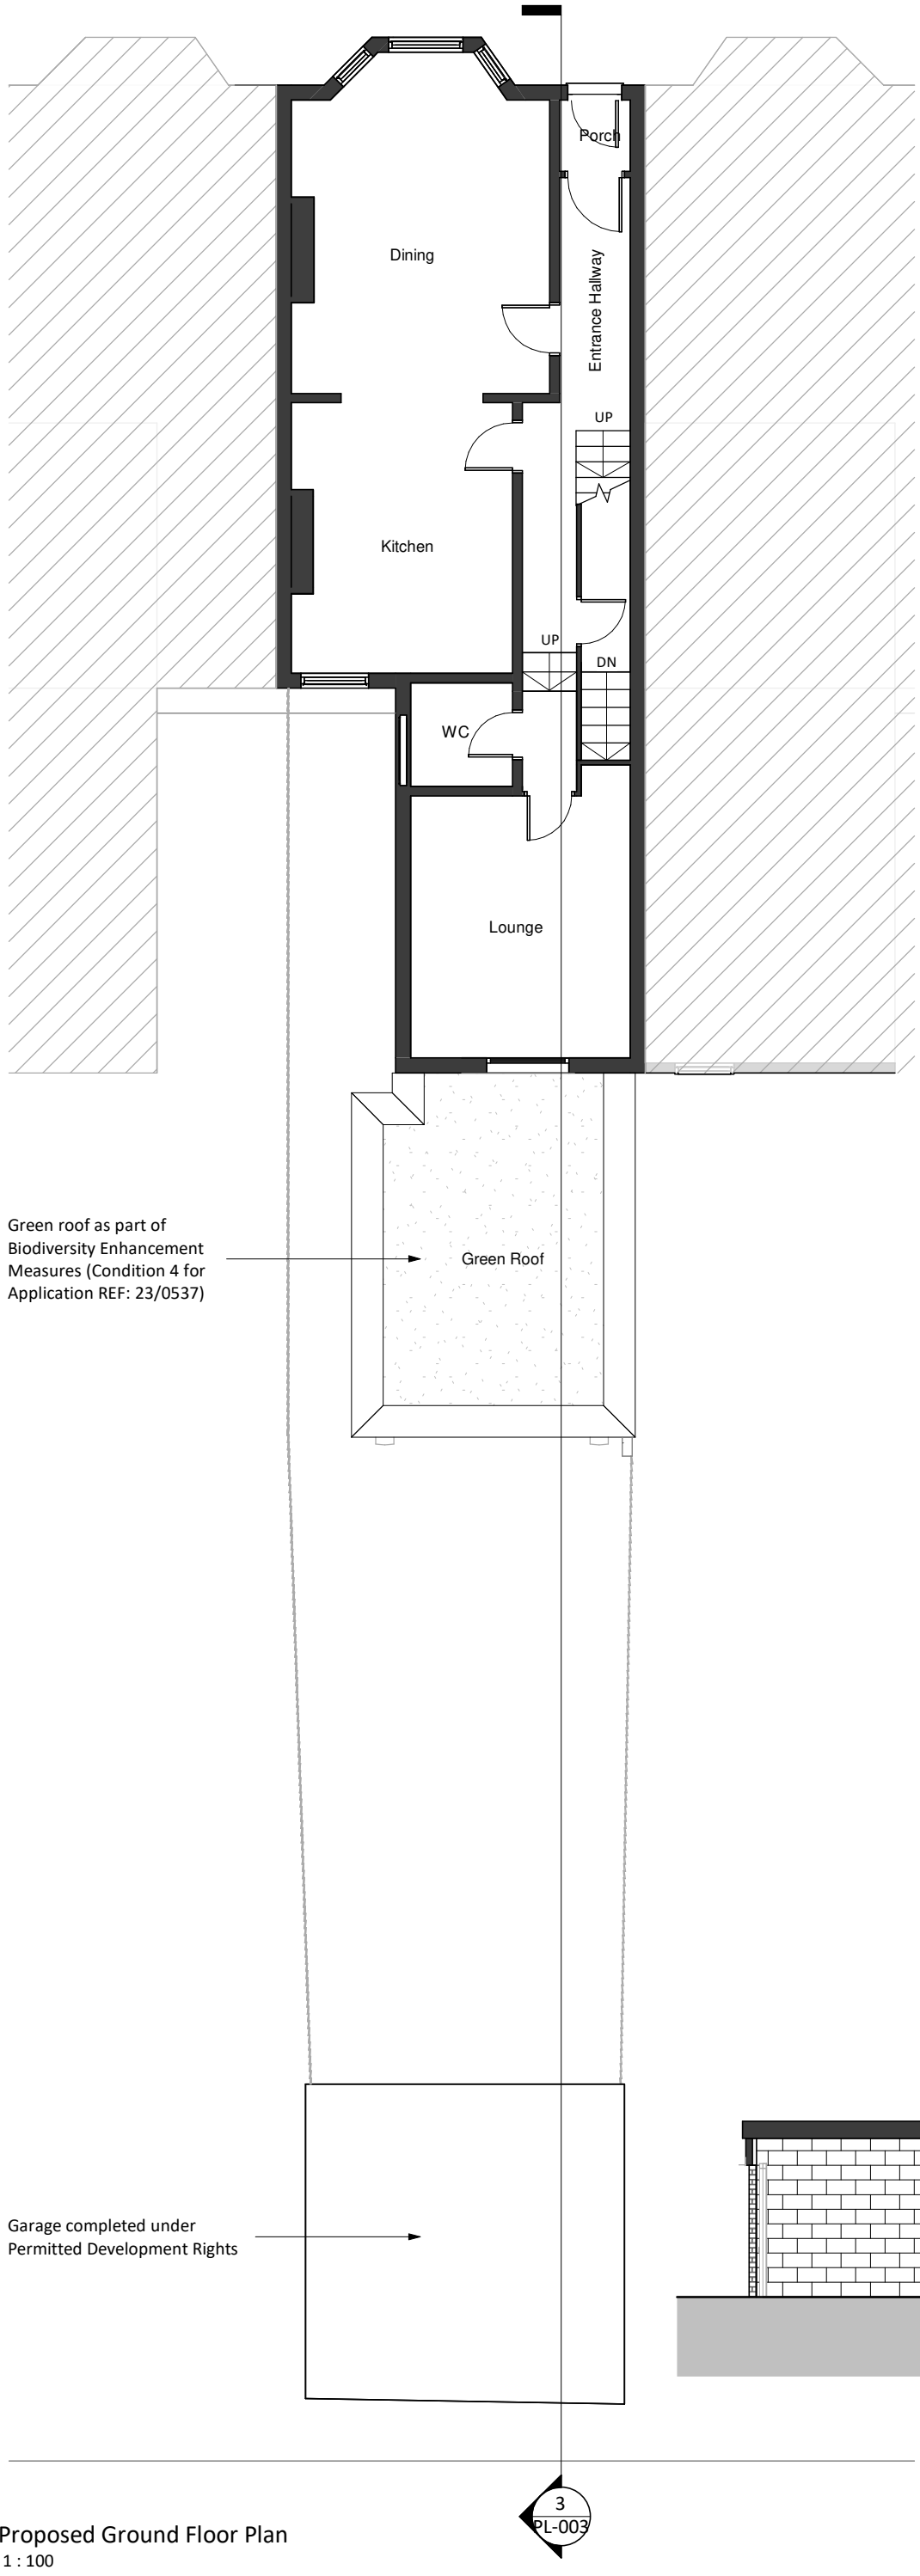


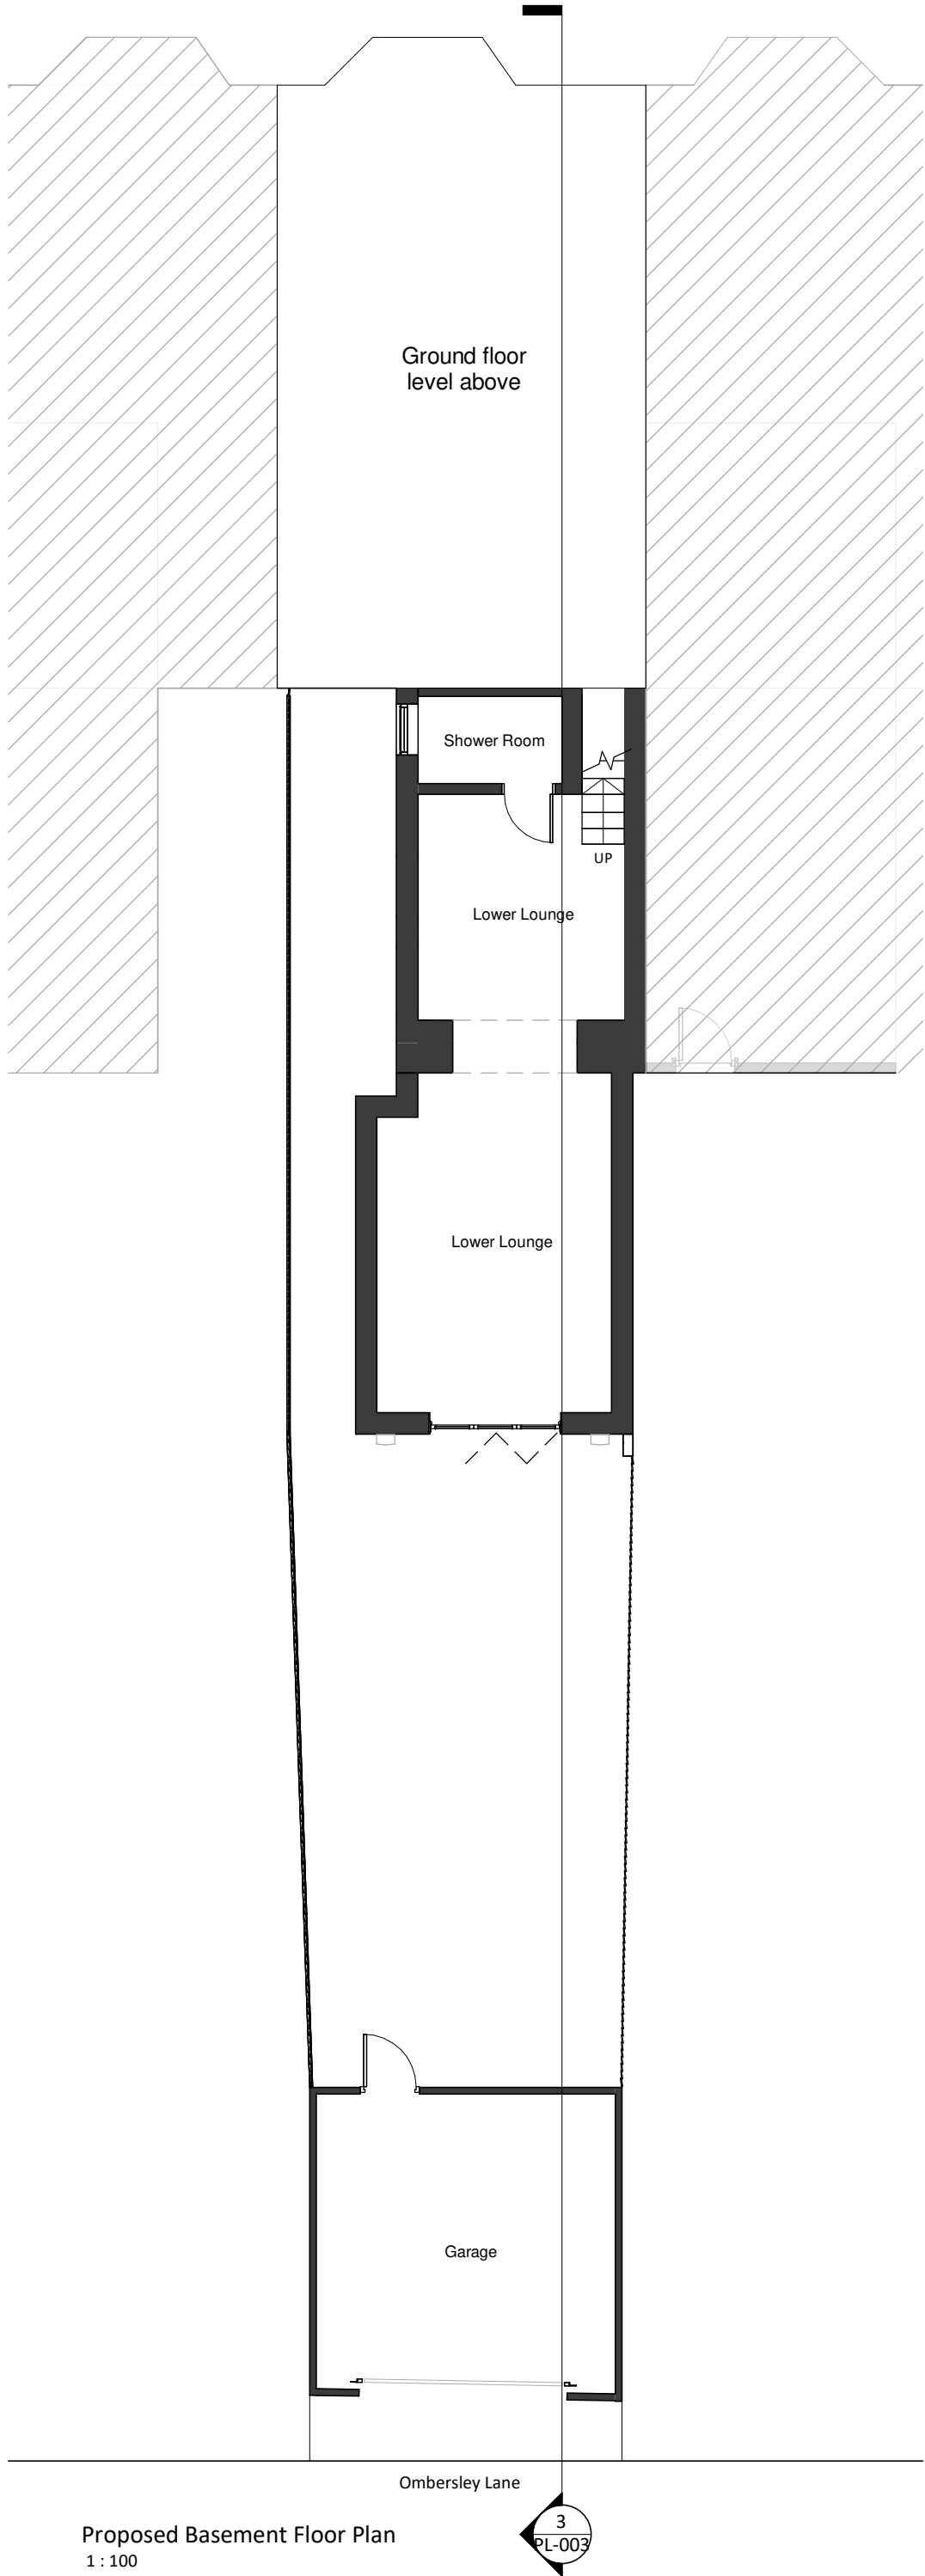

Responsibility is not accepted for errors made by others in scaling from this drawing.
All construction information should be taken from figured dimensions only.

MATERIALS

REF.	ELEMENT
1.	Brick external walls
2.	Timber fencing
3.	Timber windows
4.	Brick chimney
5.	Slate roof
6.	Wooden fascia boards
7.	UPVC windows
8.	UPVC rainwater goods
9.	UPVC double doors
10.	UPVC external door
11.	White UPVC window
12.	Garage door
13.	Render
14.	Timber privacy guarding/fencing
15.	PPC Aluminium parapet capping
16.	Garage flat roof
17.	Bi-fold external doors
18.	Roof lights

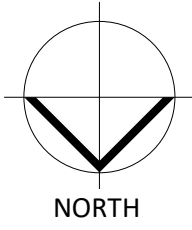

1 19/02/2025 Updated in line with planning comments

Status Rev Date Description

SSA/
Sustainable Studio Architects

CLIENT

Mr C Jones

PROJECT

Domestic Renovations & Extensions
54 Ombersley Road

DRAWING TITLE

Proposed Drawings

DRAWING STATUS

PL : PLANNING

DRAWING NUMBER

22004- SSA- XX- ZZ- DR- A-PL-003

Project | Originator | Zone | Level | Type | Role | Number

SCALE

As indicated @ A1

REVISION

1