


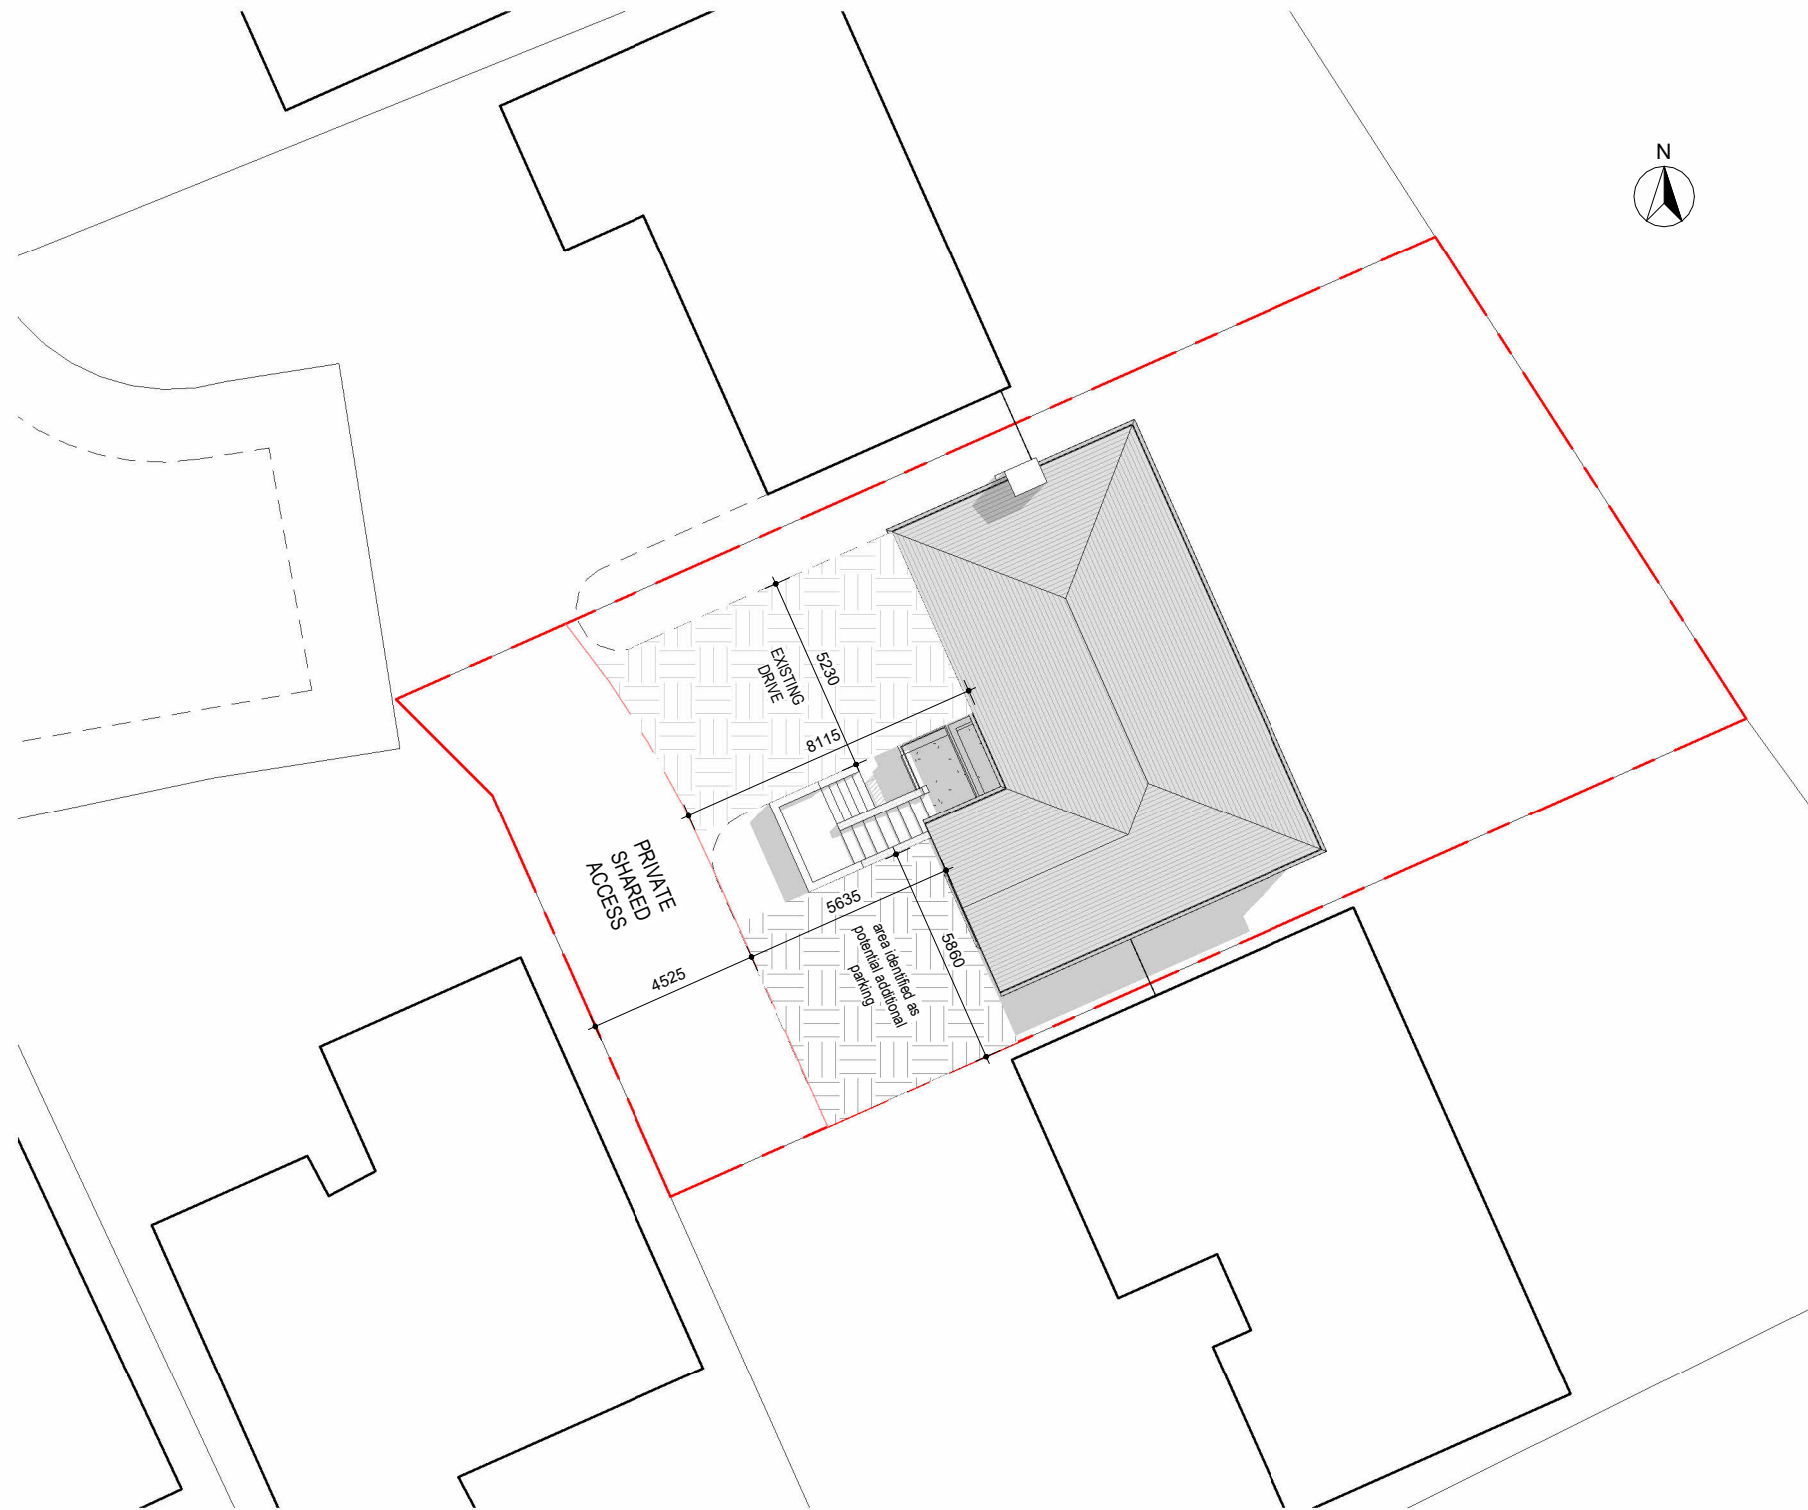

1 EXISTING BLOCK PLAN
1 : 200



CONTRACT NO. 3398	CLIENT Owen
SCALE 1 : 200	SHEET NO. 4