


PROPOSED
GARAGE.

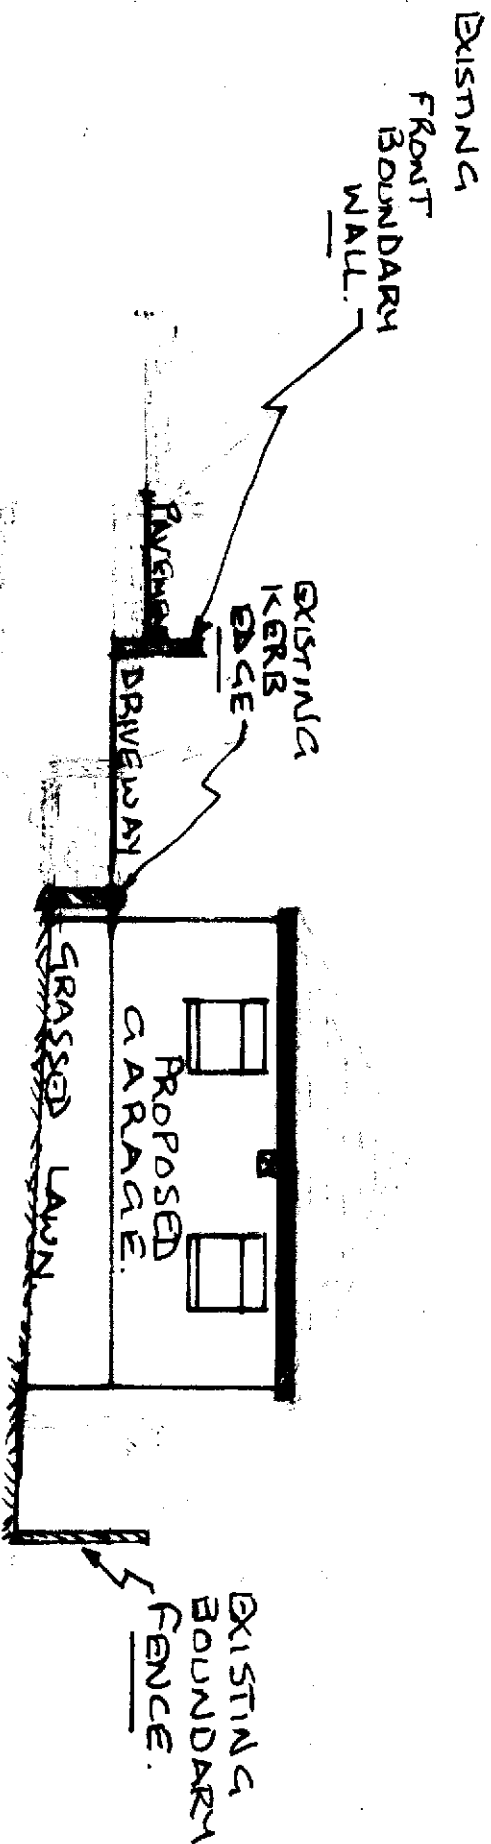

PROPOSED SECTION 'Y-Y'

(FROM DRG. REF. 5)

• 2/1/25 - GARAGE LOCATION & ROOF CHANGED TO SUIT. D/REF 5A.

PROPOSED SECTION THROUGH THE SITE OF 2, LODGE HILL,
CAERLEON, NEWPORT, NP18 8DA.

SCALE 1:100 @ A4

DRG. REF. 6A