




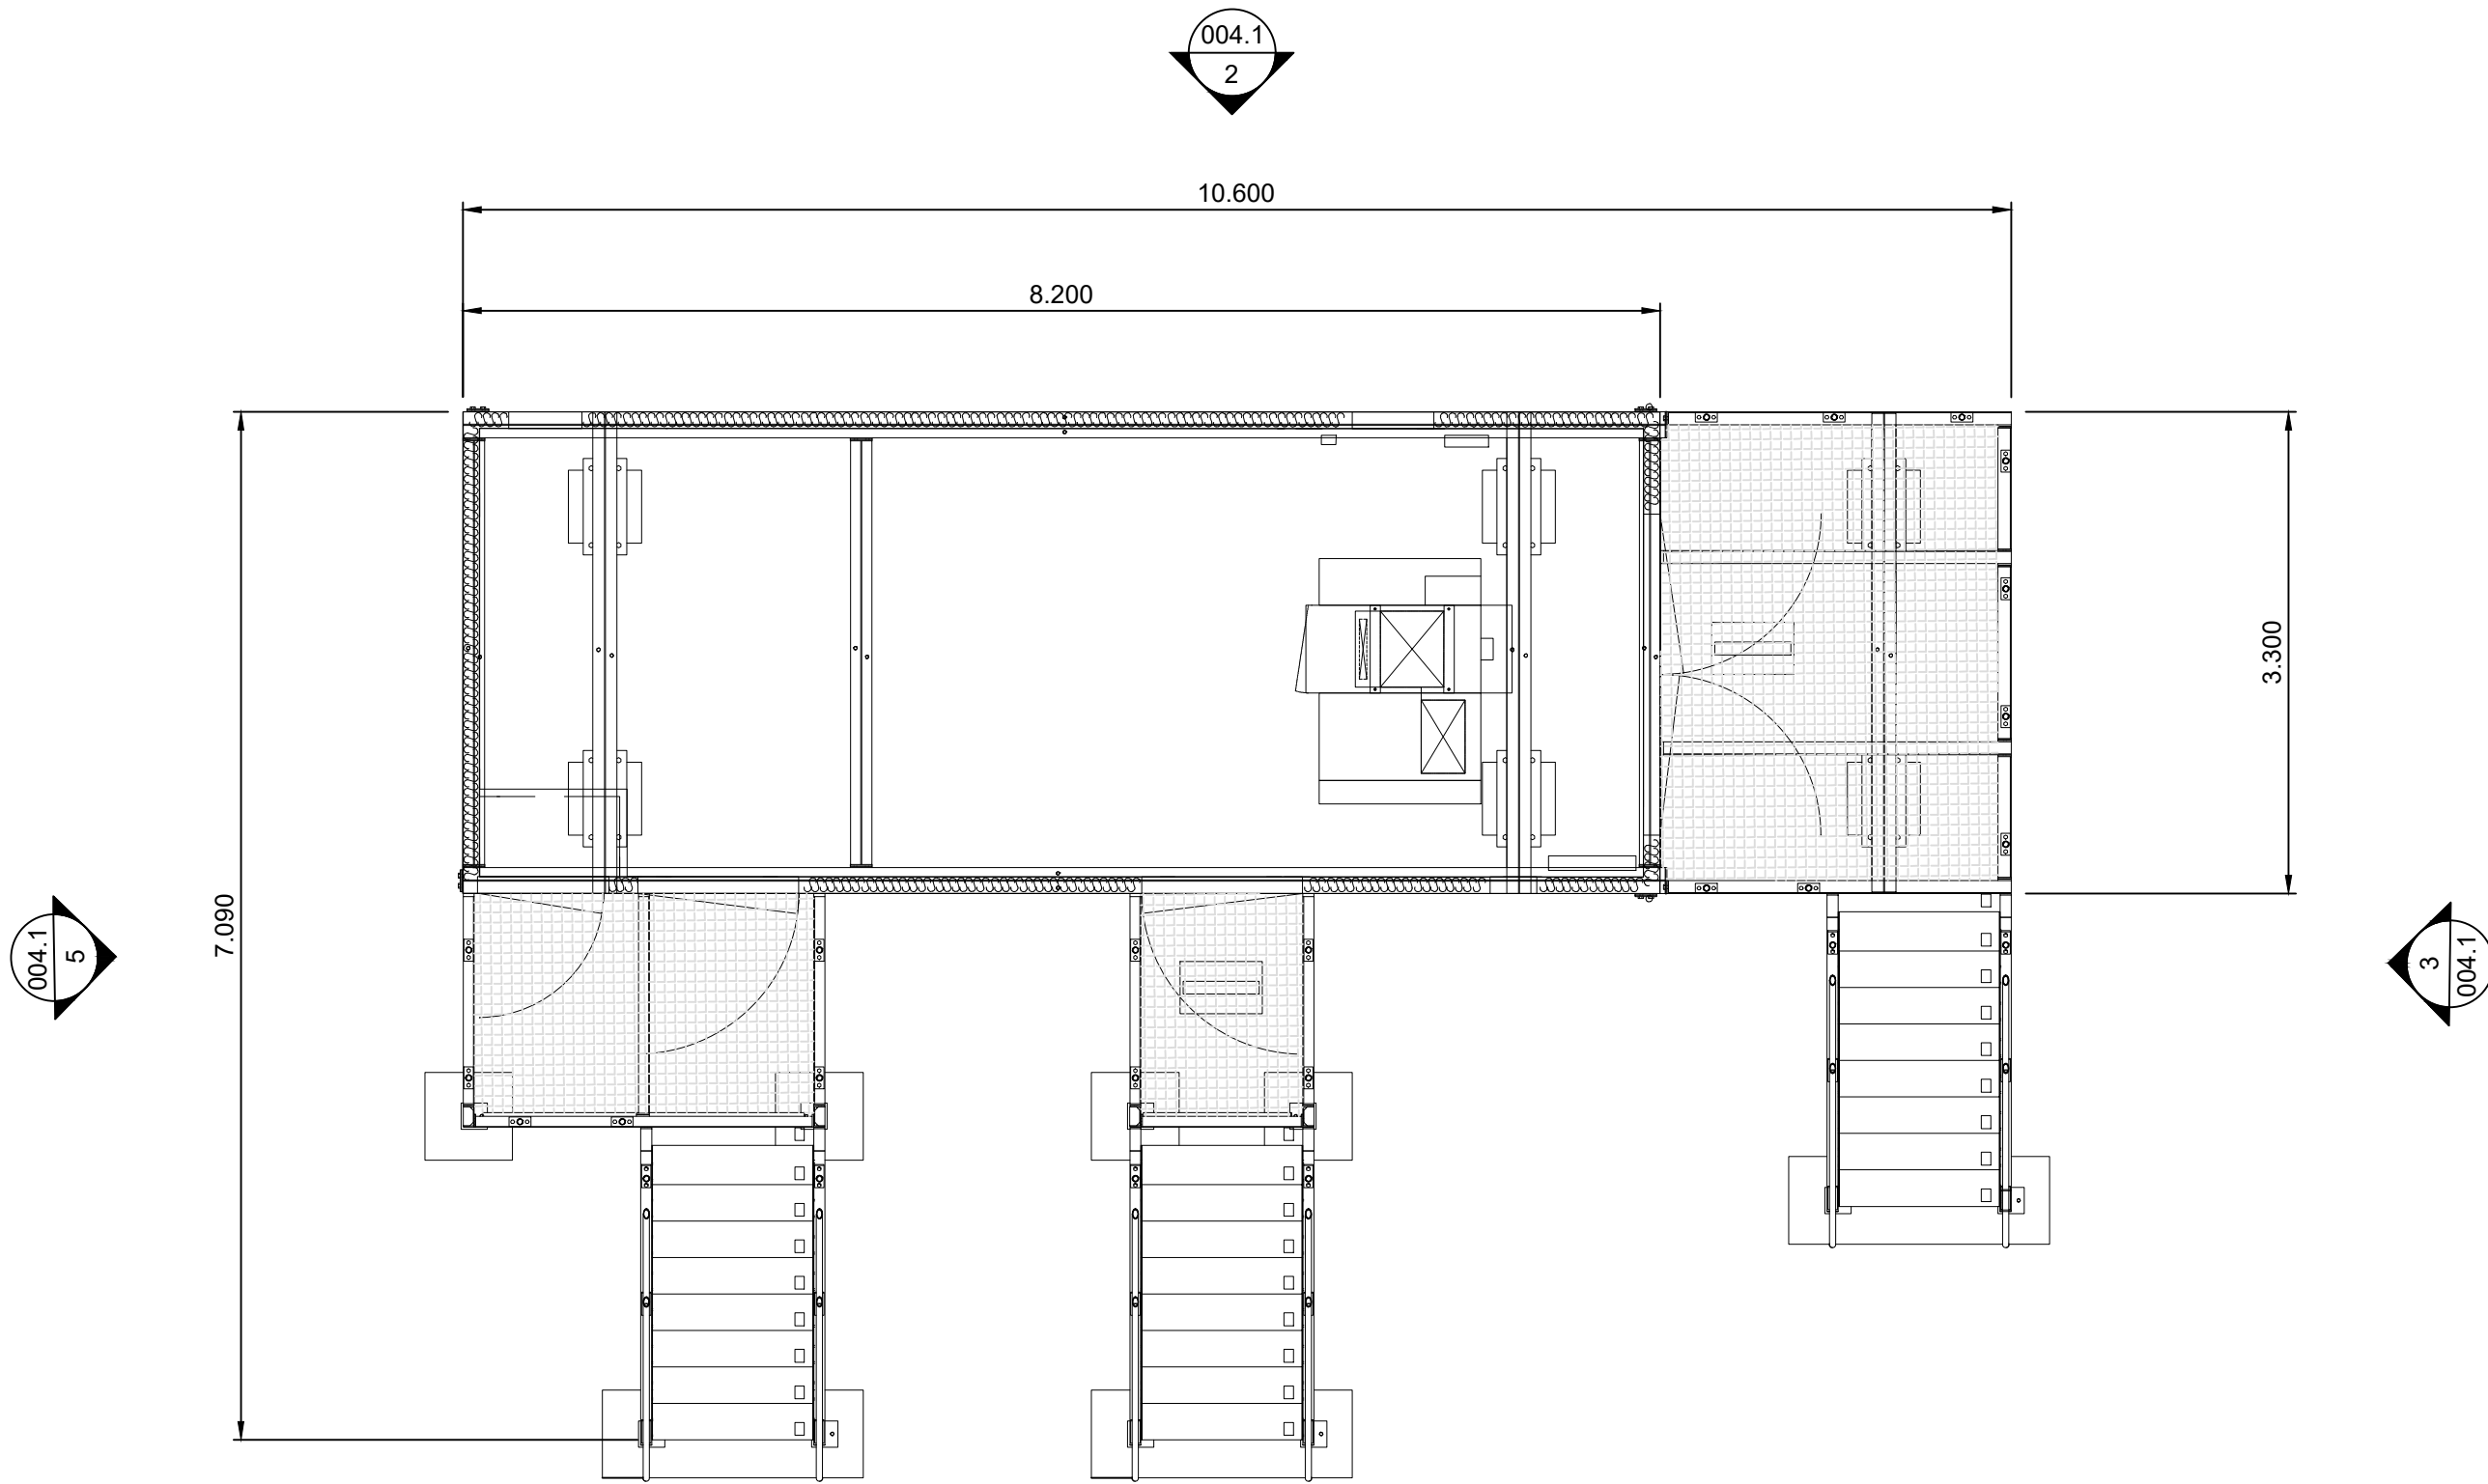


1 DNO Substation Plan  
Scale 1:25 @ A1

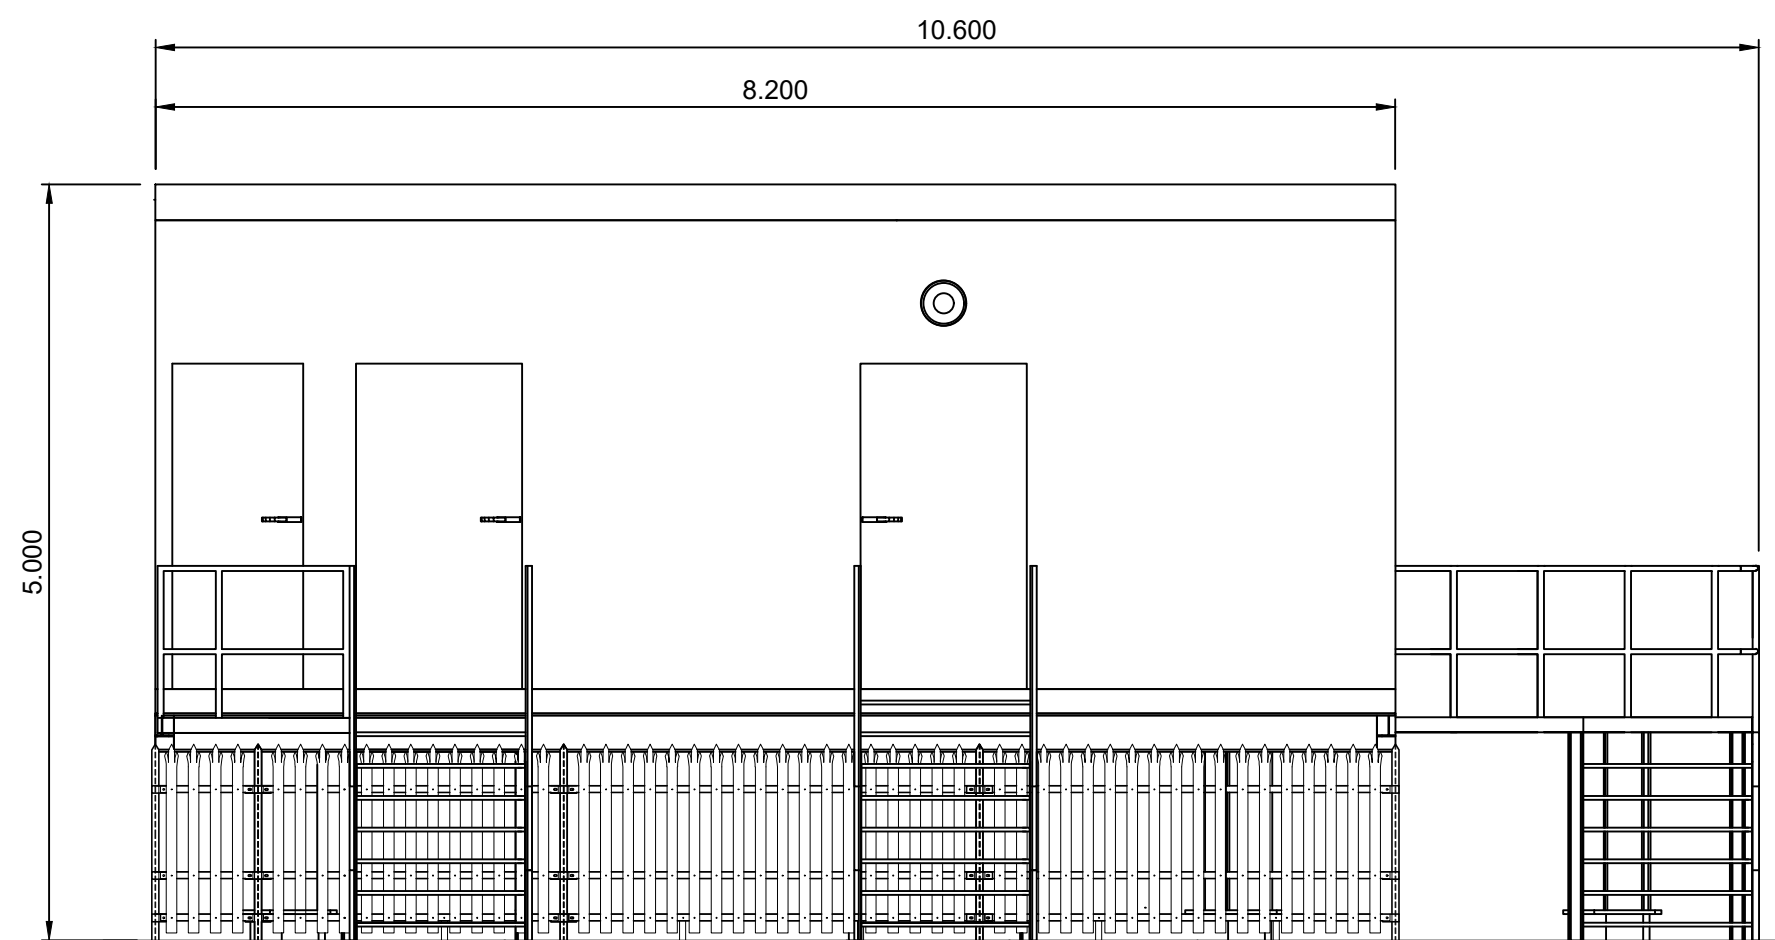


4 DNO Substation Elevation 3  
Scale 1:50 @ A1

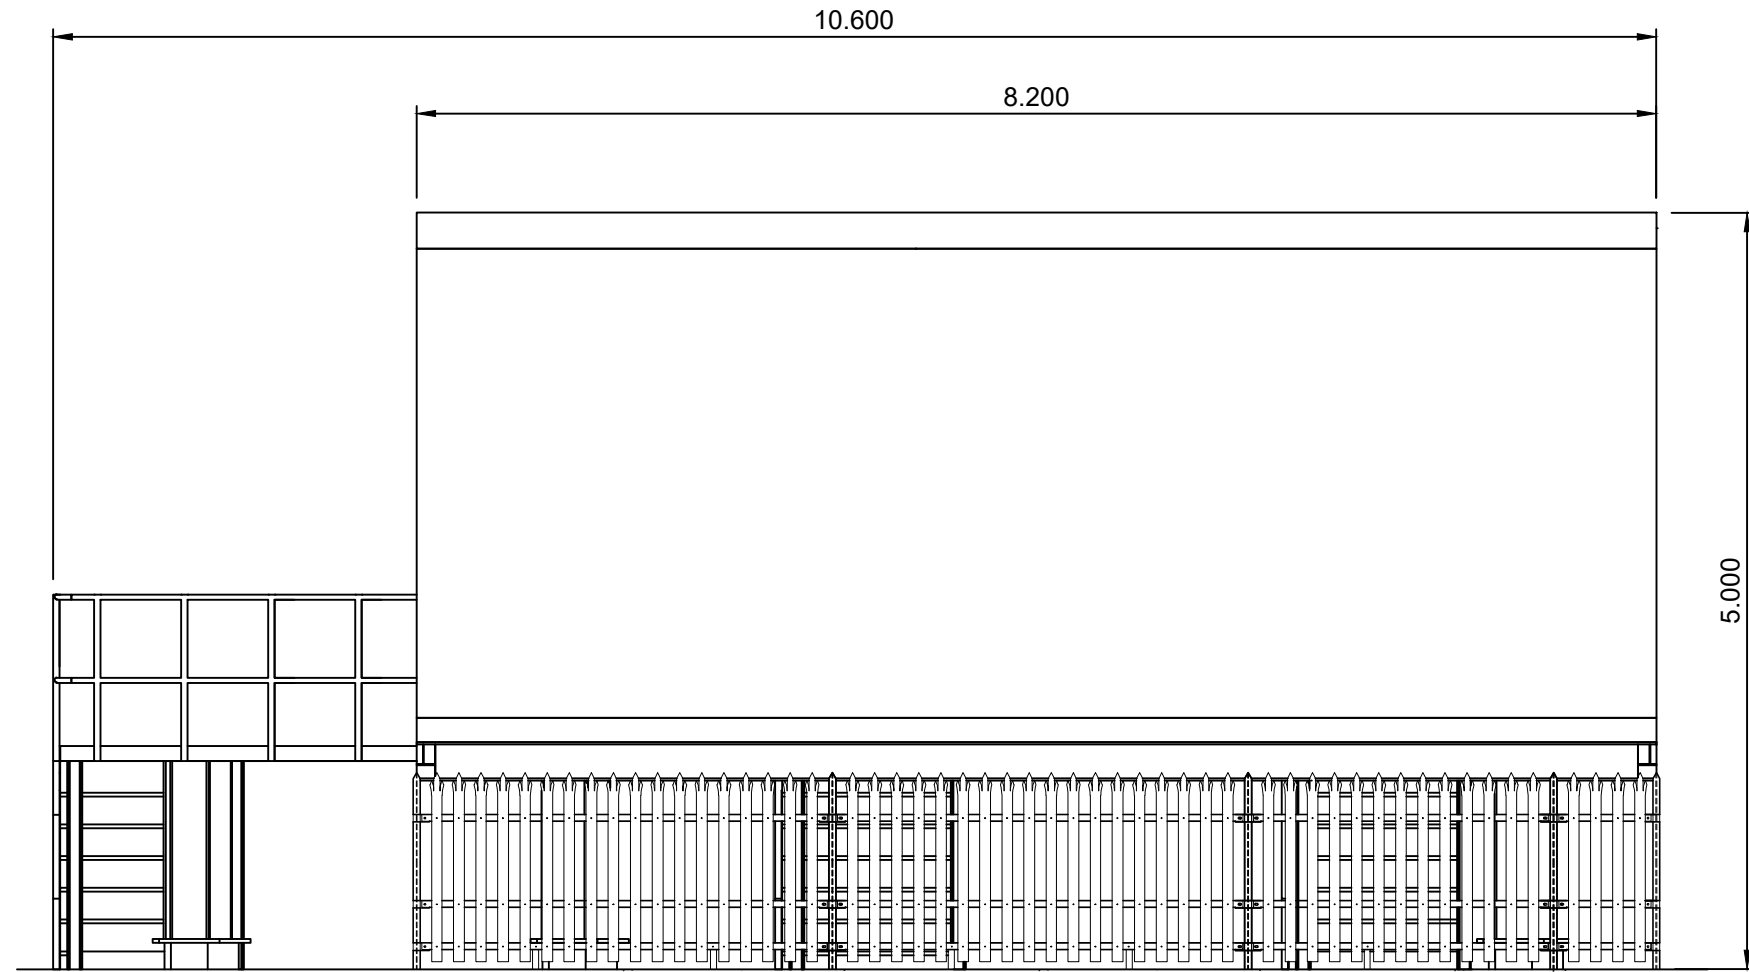


2 DNO Substation Elevation 1  
Scale 1:50 @ A1

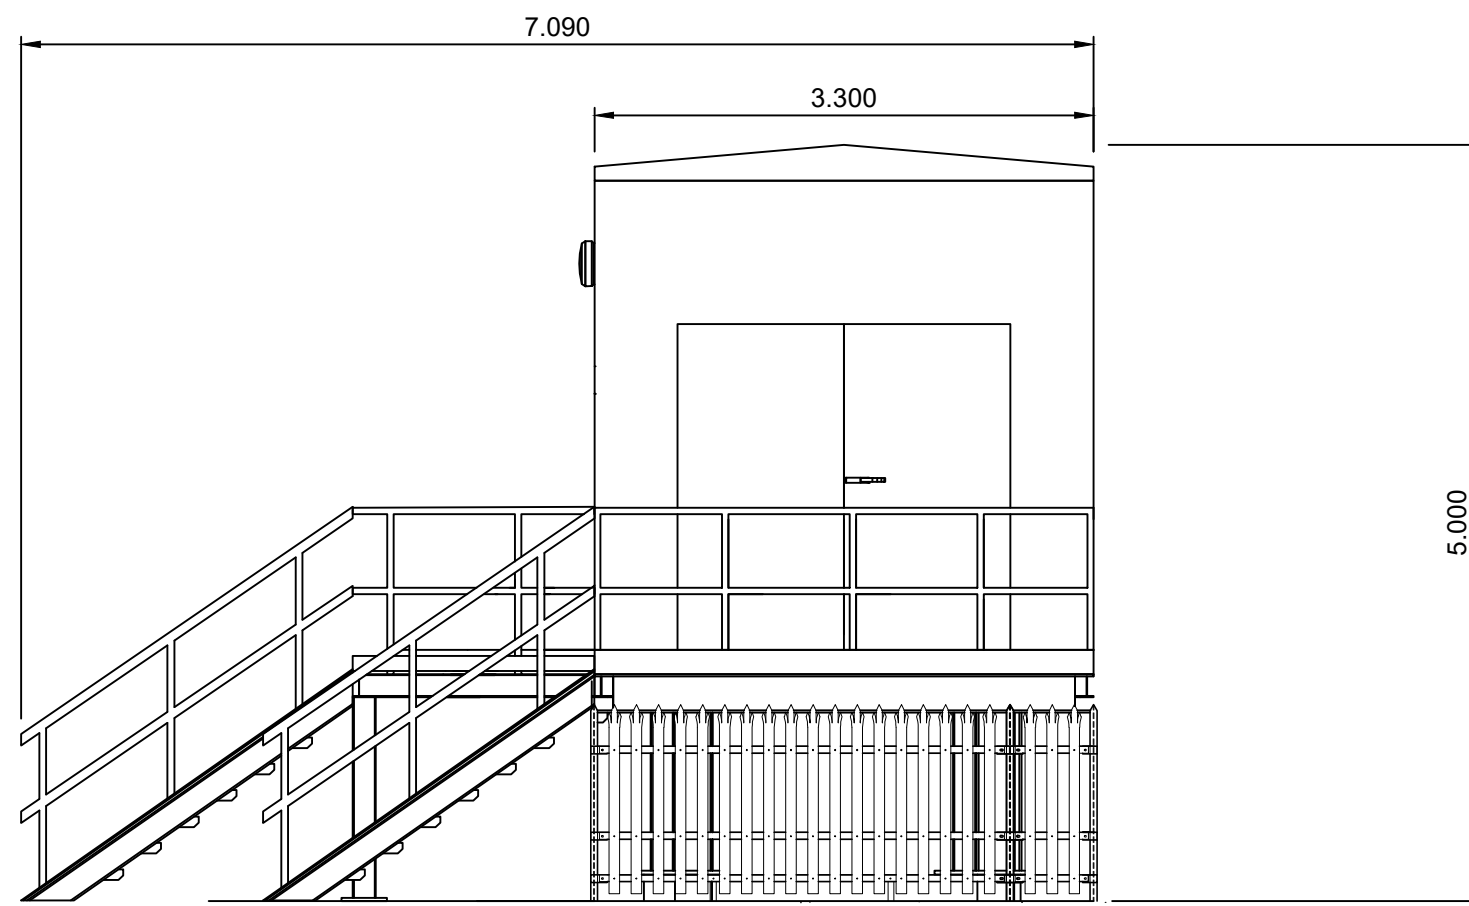

3 DNO Substation Elevation 2  
Scale 1:50 @ A1

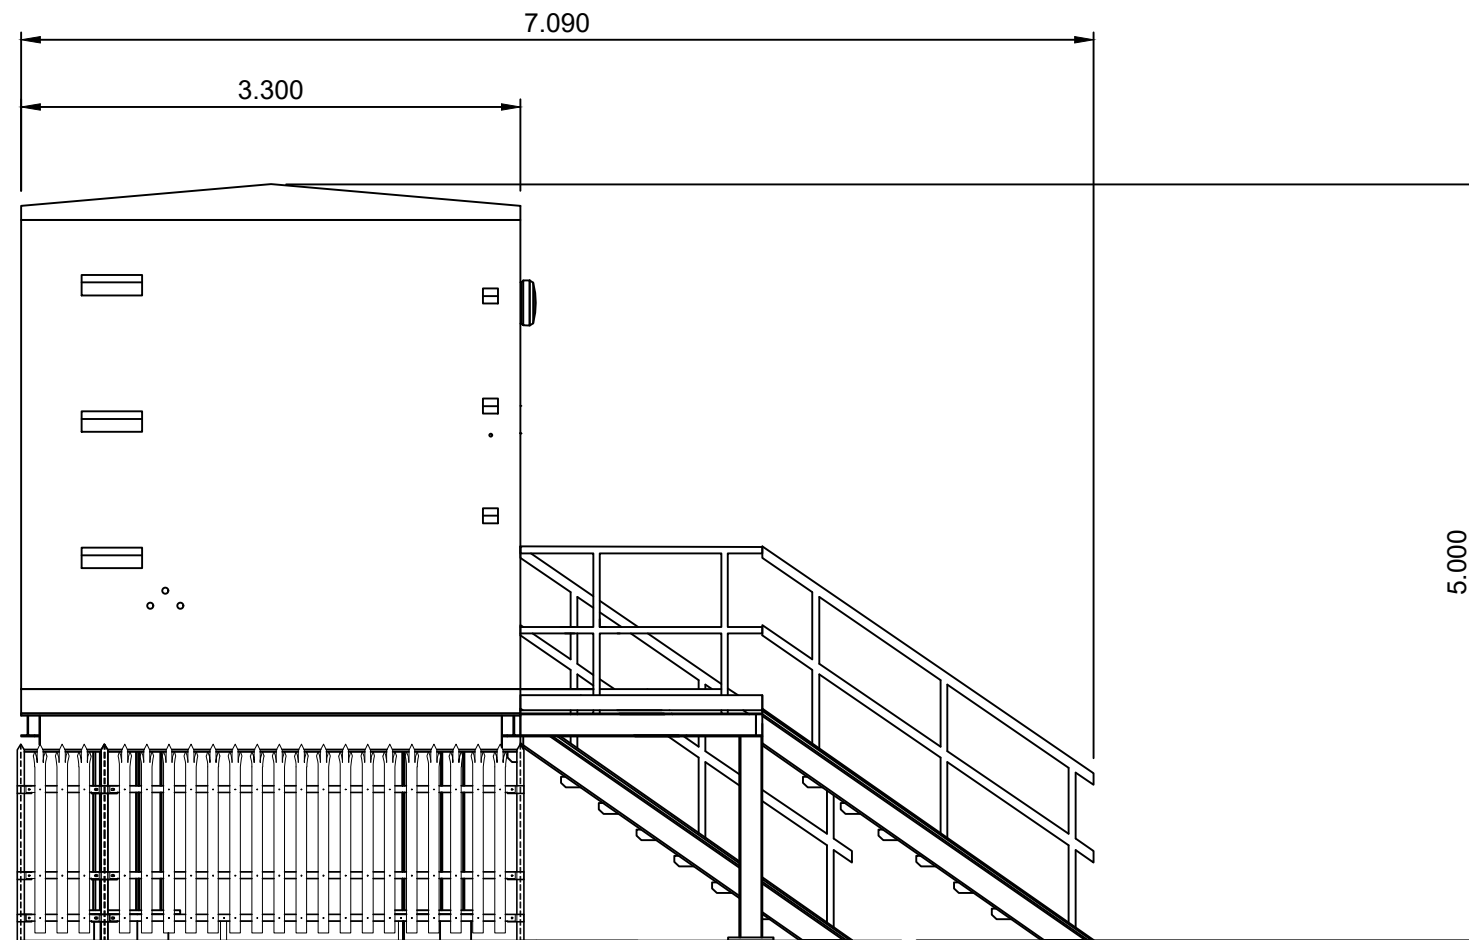

5 DNO Substation Elevation 4  
Scale 1:50 @ A1

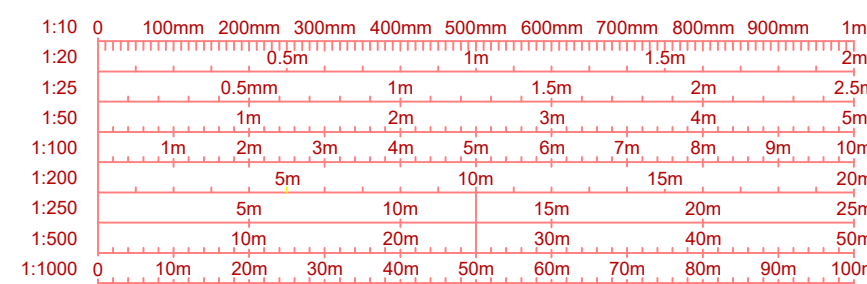

Drawing Notes

- All dimensions are shown in metres unless noted otherwise.
- Do not scale from this drawing.

|   |            |                                               |            |             |      |
|---|------------|-----------------------------------------------|------------|-------------|------|
|   |            |                                               |            |             |      |
|   |            |                                               |            |             |      |
|   |            |                                               |            |             |      |
|   |            |                                               |            |             |      |
| 0   | 06/11/2024 | DNO SUBSTATION PLAN AND ELEVATIONS - ORIGINAL |            | WL          | EW   |
| REV   | DATE       | DESCRIPTION                                   |            | BY          | CHKD |
| <div><div></div><div>Field<br/>Fora Montacute Yards<br/>186 Shoreditch High Street<br/>London<br/>E1 6HU</div></div> |            |                                               |            |             |      |
| PROJECT<br>NEWPORT   |            |                                               |            |             |      |
| TITLE<br>DNO Substation Plan and Elevations   |            |                                               |            |             |      |
| DISCIPLINE<br>PLANNING   |            |                                               |            |             |      |
| DRAWING STATUS<br>FOR PLANNING   |            |                                               |            |             |      |
| SCALE   | DATE       | DRAWN BY                                      | CHECKED BY | APPROVED BY |      |
| As Shown @ A1   | 06/11/2024 | WL                                            | EW         | AP          |      |
| PROJECT NO.   |            | DRAWING NO.                                   |            | REV.        |      |
| BTGBNEW01   |            | 004.1                                         |            | 0           |      |